


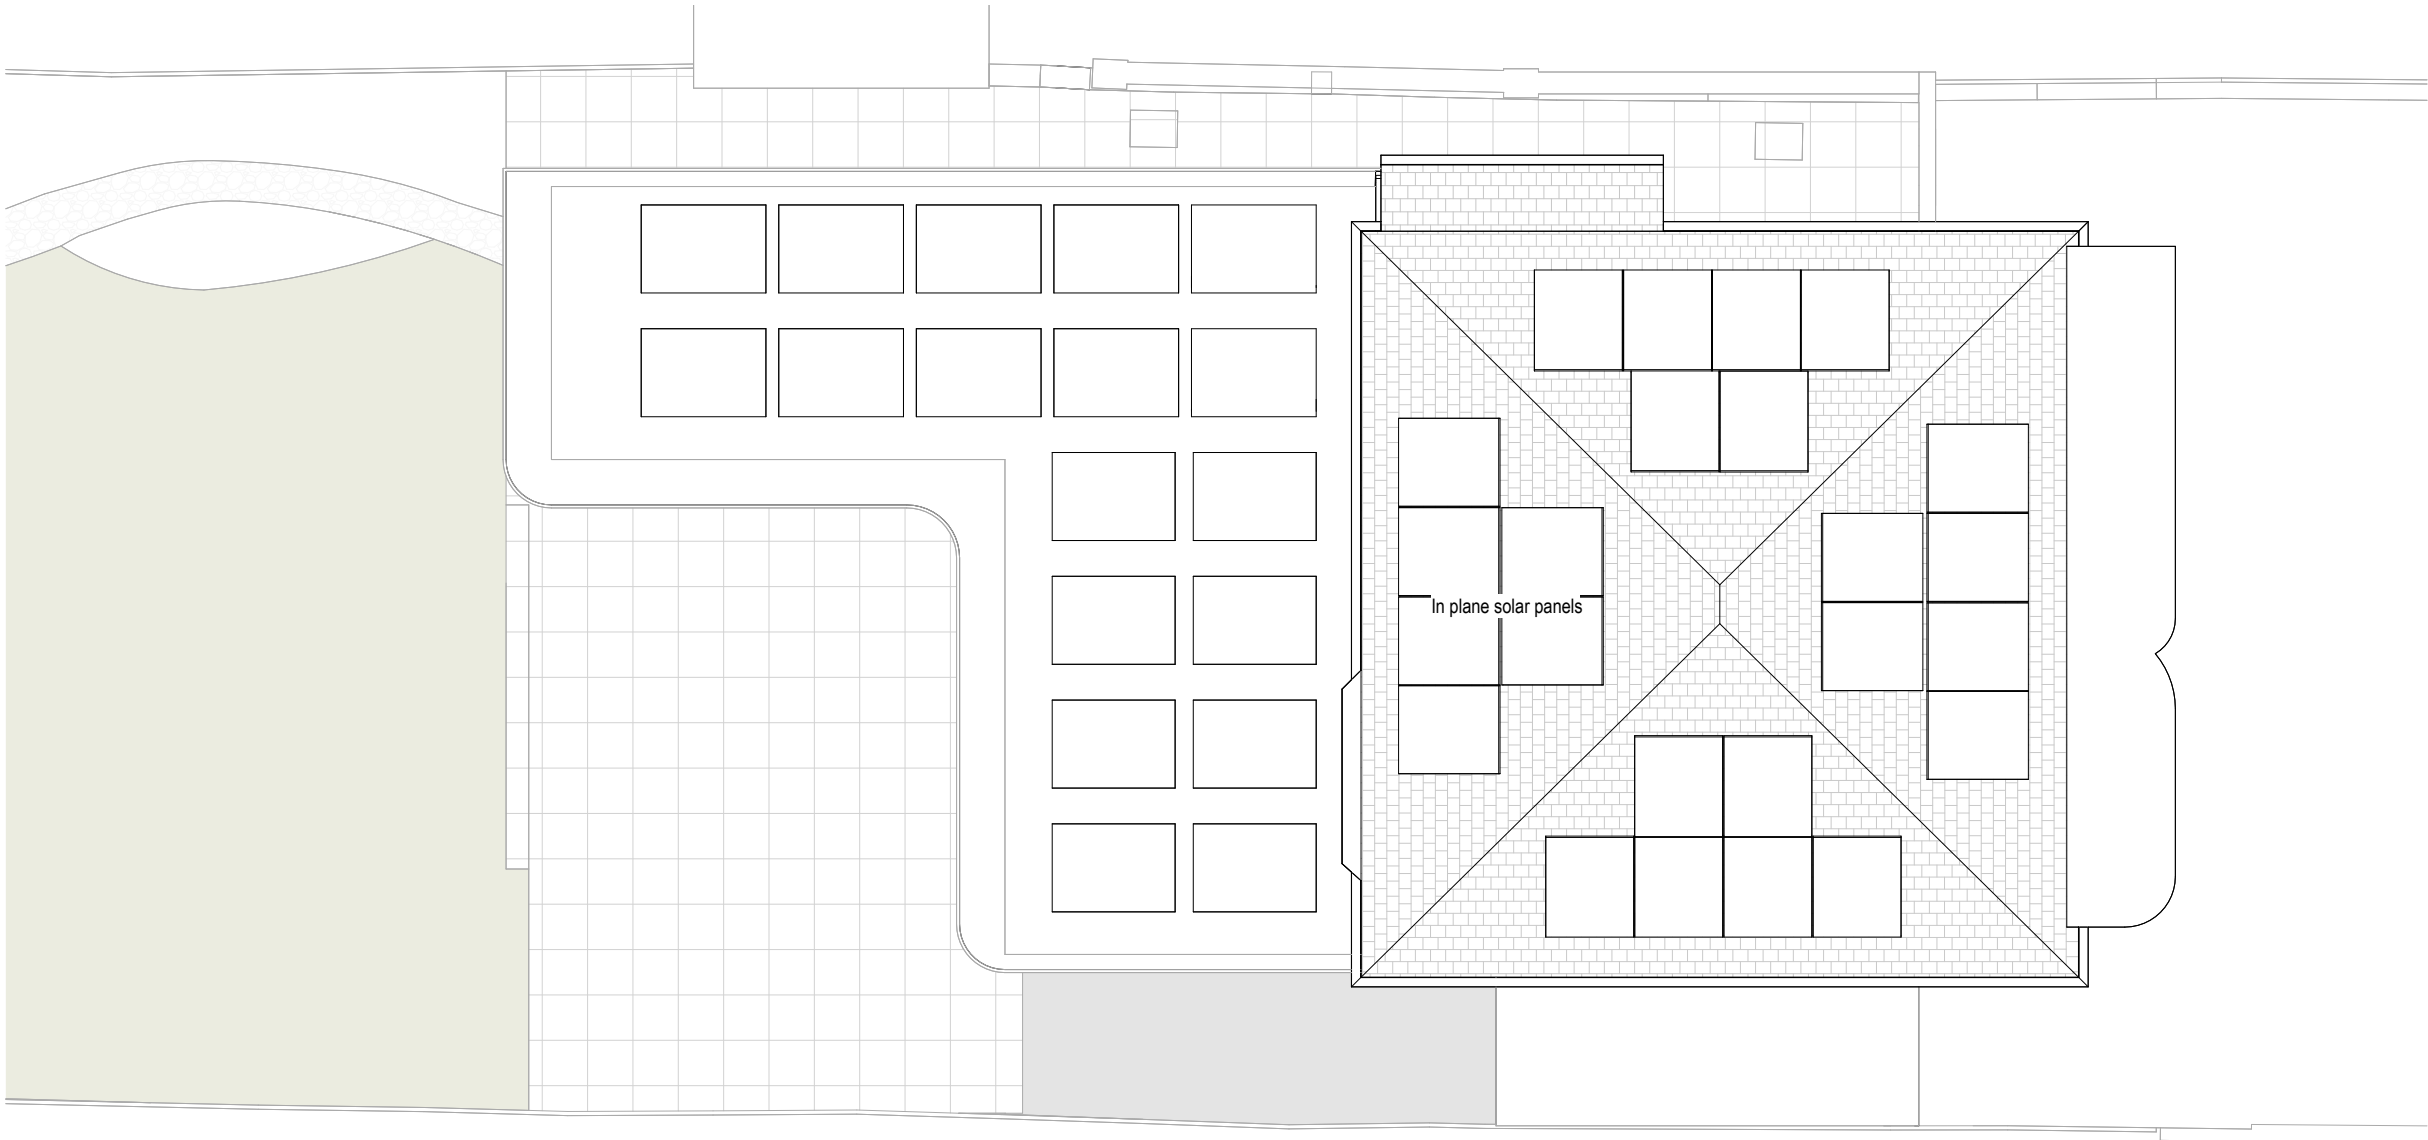

Revisions			
No.	Description	Date	By
6	Revised plans	09-07-26	
5	Revised plans	30-06-26	
4	Revised plans	29-06-26	
3	Revised plans	27-06-26	
2	Revised plans	09-06-26	

Notes:

GENERAL NOTES:

All dimensions & levels are preliminary and approximate and subject to utilities search, legal boundaries and detailed layouts/ design development through consultation.

Dimensions are to be checked on site by contractor & sub contractors prior to commencement of work, any discrepancies are to be highlighted immediately to the architects.



Project No. Project Name:

712 41 Sea Lane

Drawing Name:

Proposed Roof Plan

Drawing No.	Revision:	Suitability Description:
P010	P6	PLANNING
Drawn: GF	Checked: MS	Orig Paper Size: A3

FRESH Architects

T 07703682107 | 07393913140
info@fresh-architects.co.uk | www.fresharchitects.co.uk

Use figured dimensions only. All levels and dimensions to be checked. This drawing is to be read in conjunction with all other relevant drawings and specifications.
© FRESH Architects Ltd. All rights reserved