


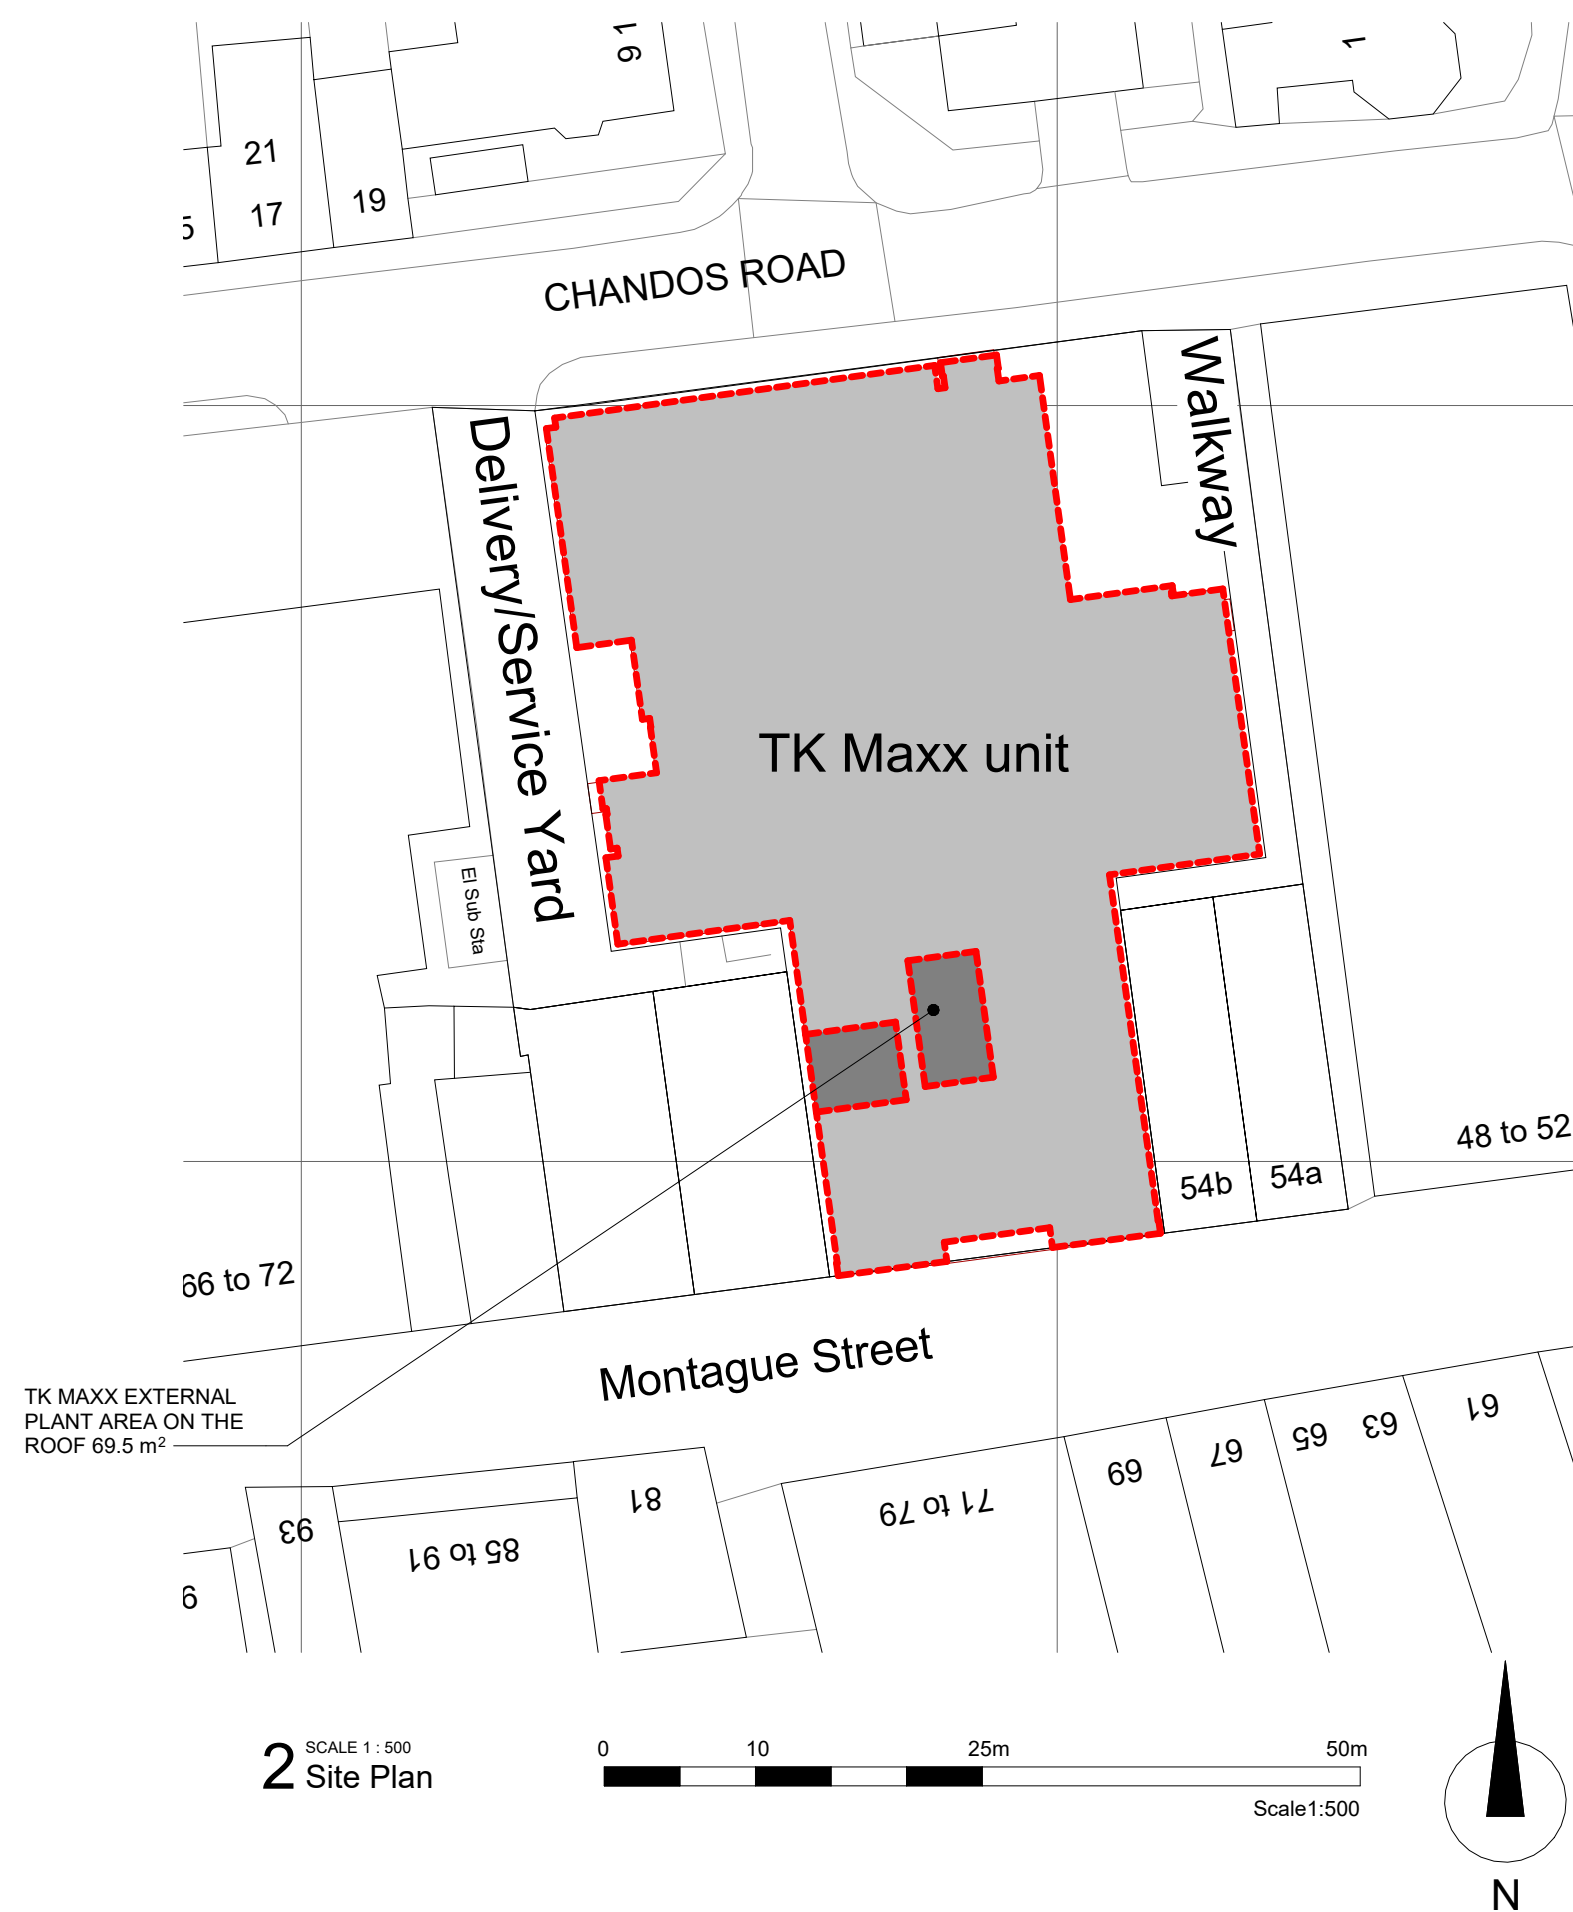

This drawing to be read in conjunction with all relevant consultants, sub-contractors and specialists drawings.
All dimensions and levels are to be checked on site before any construction begins and any discrepancies are to be reported to the relevant Project Manager.
Partial Service : Any discrepancies or any other information are to be advised to the relevant Project Manager and direction sought before the implementation of the detail.
Responsibility is not accepted for errors made by others in scaling from this drawing. All construction information should be taken from figured dimensions only. Any error or omission should be reported to CMC Project

2.	22.06.2-26	HVAC updated	DJ
1.	08.06.2026	Plant updated	DJ
0.	30.04.2026	Initial issue	DJ
Rev	Date	Description	By

WORTHING
56 Montague St
Worthing, BN11, 3HE

client	TJX Europe
--------	------------

Tkmaxx

drawn by:
DJ

checked by:
PS

CMC
projekt

CMC Projekt Europe Sp. z o. o.

Copyright is reserved by CMC and is issued on the condition that it is not copied or disclosed by, or to, any unauthorised persons without prior consent in writing from CMC. All dimensions to be checked on site prior to any fabrication. All errors, omissions/discovered inconsistencies to be reported to the C.A immediately. Drawings show design intent only. Responsibility is not accepted for errors made by others in scaling from this drawing.

drawing title:

Site Plan - Plant

drawing number:
TKM_WRT_SP_PLANT

project status:

PLANNING

scale: As indicated @A2 revision: 2.
date: June 2026