


DATUM 0.00m

MARINE PLACE ELEVATION


+20.1 West Elevation

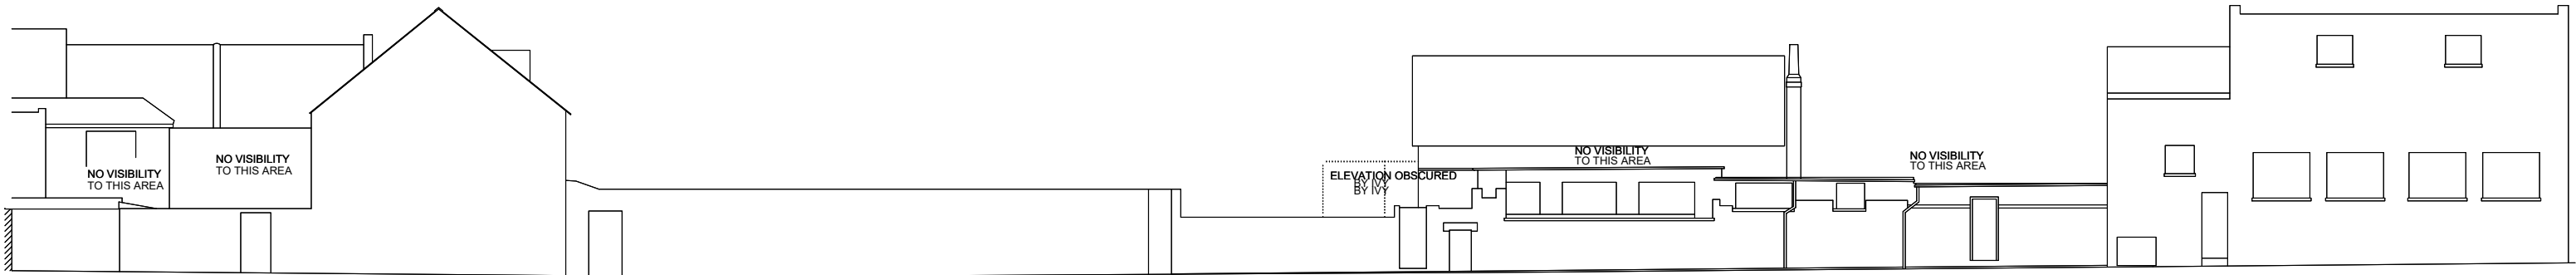

DATUM 0.00m

REAR ALLEY ELEVATION

+20.2 East Elevation

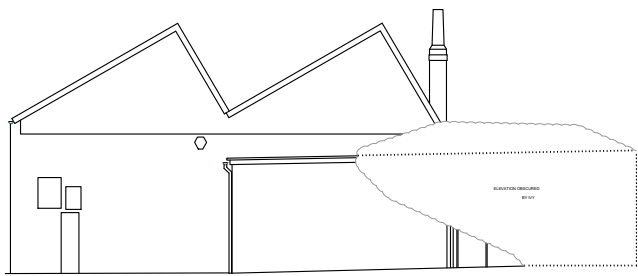


DATUM 0.00m

CAR PARK ELEVATION

SOUTH

+20.3 South Elevation (@ Section AA)

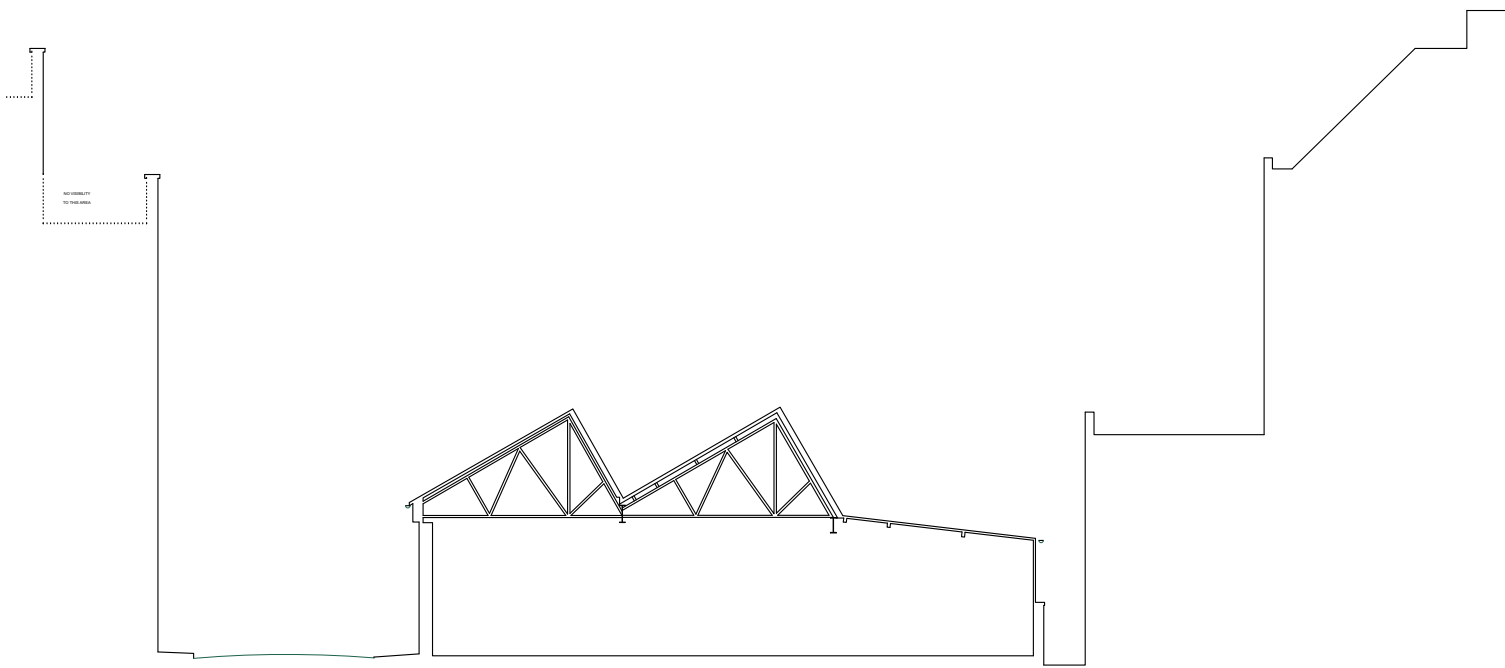

DATUM 0.00m

SECTION AA

+20.4 Cross Section

revision date description



project

10-20 Marine Parade
Worthing
BN11 3DN

client

Seaside Limited

date

March 2026

scale

1:100@A2

drawn

rl

drawing

Co-living units- Planning Stage
Existing Elevations

drawing number

25-P01-20

revision

.