


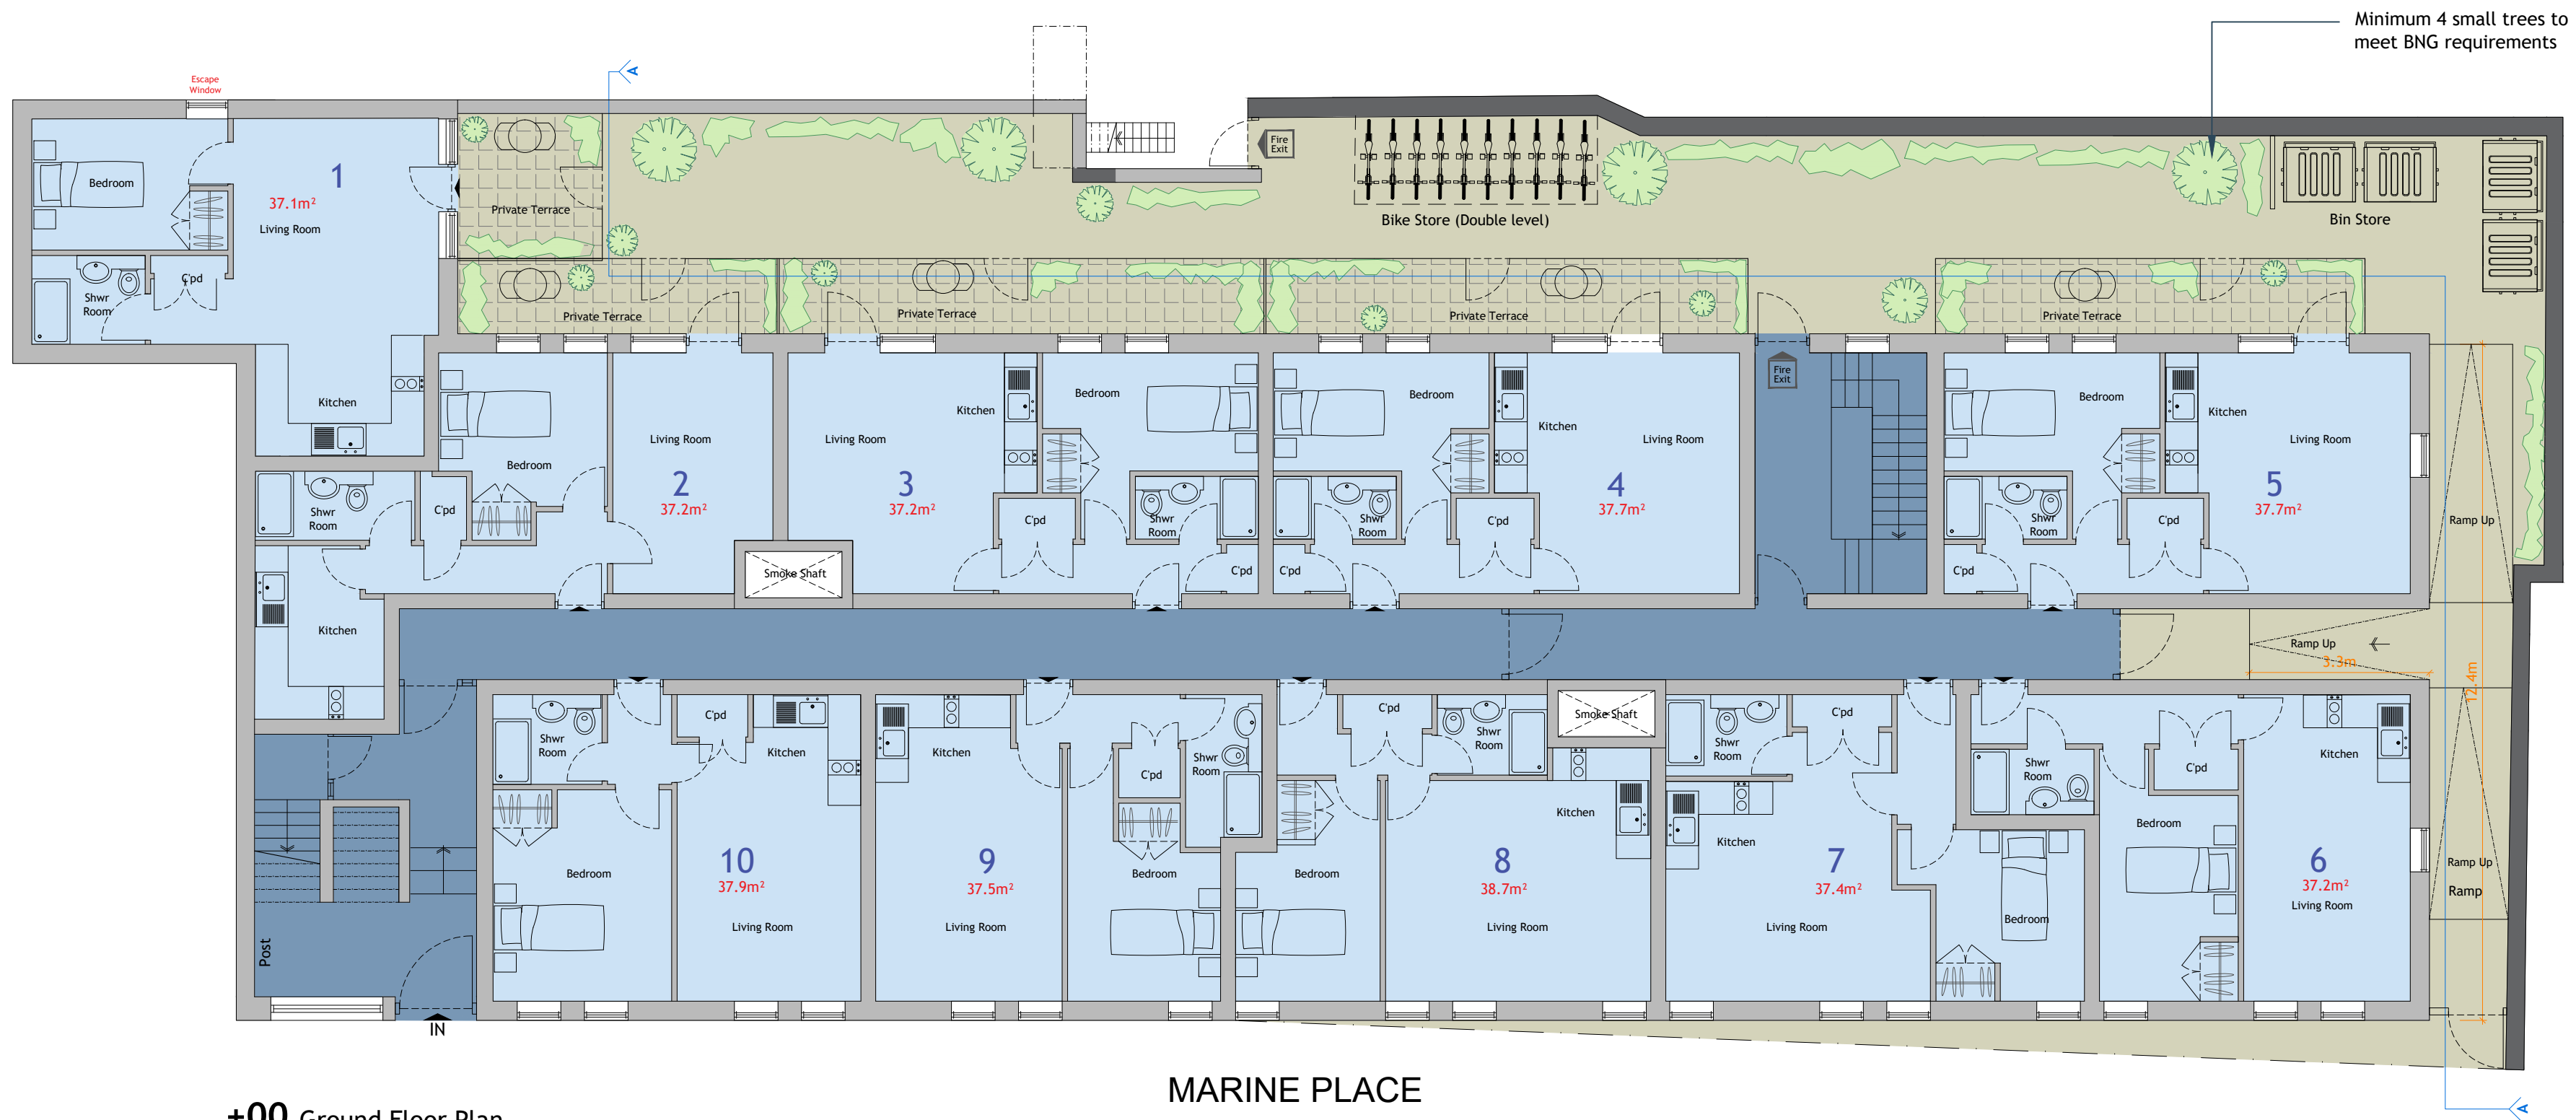

+00 Ground Floor Plan

MARINE PLACE

Planning : Proposed

B - 25/3/26 - Ensure BNG requirements met

A - 05/3/26 - Adjust Fire Exit to Bedford Row

revision date description



project

10-20 Marine Parade
Worthing
BN11 3DN

client

Seaside Limited

date scale drawn

March 2026 1:100@A2 rl

drawing

Proposed Flat Development-Planning Stage
Proposed Plans

drawing number revision

25-P01-160 B

