


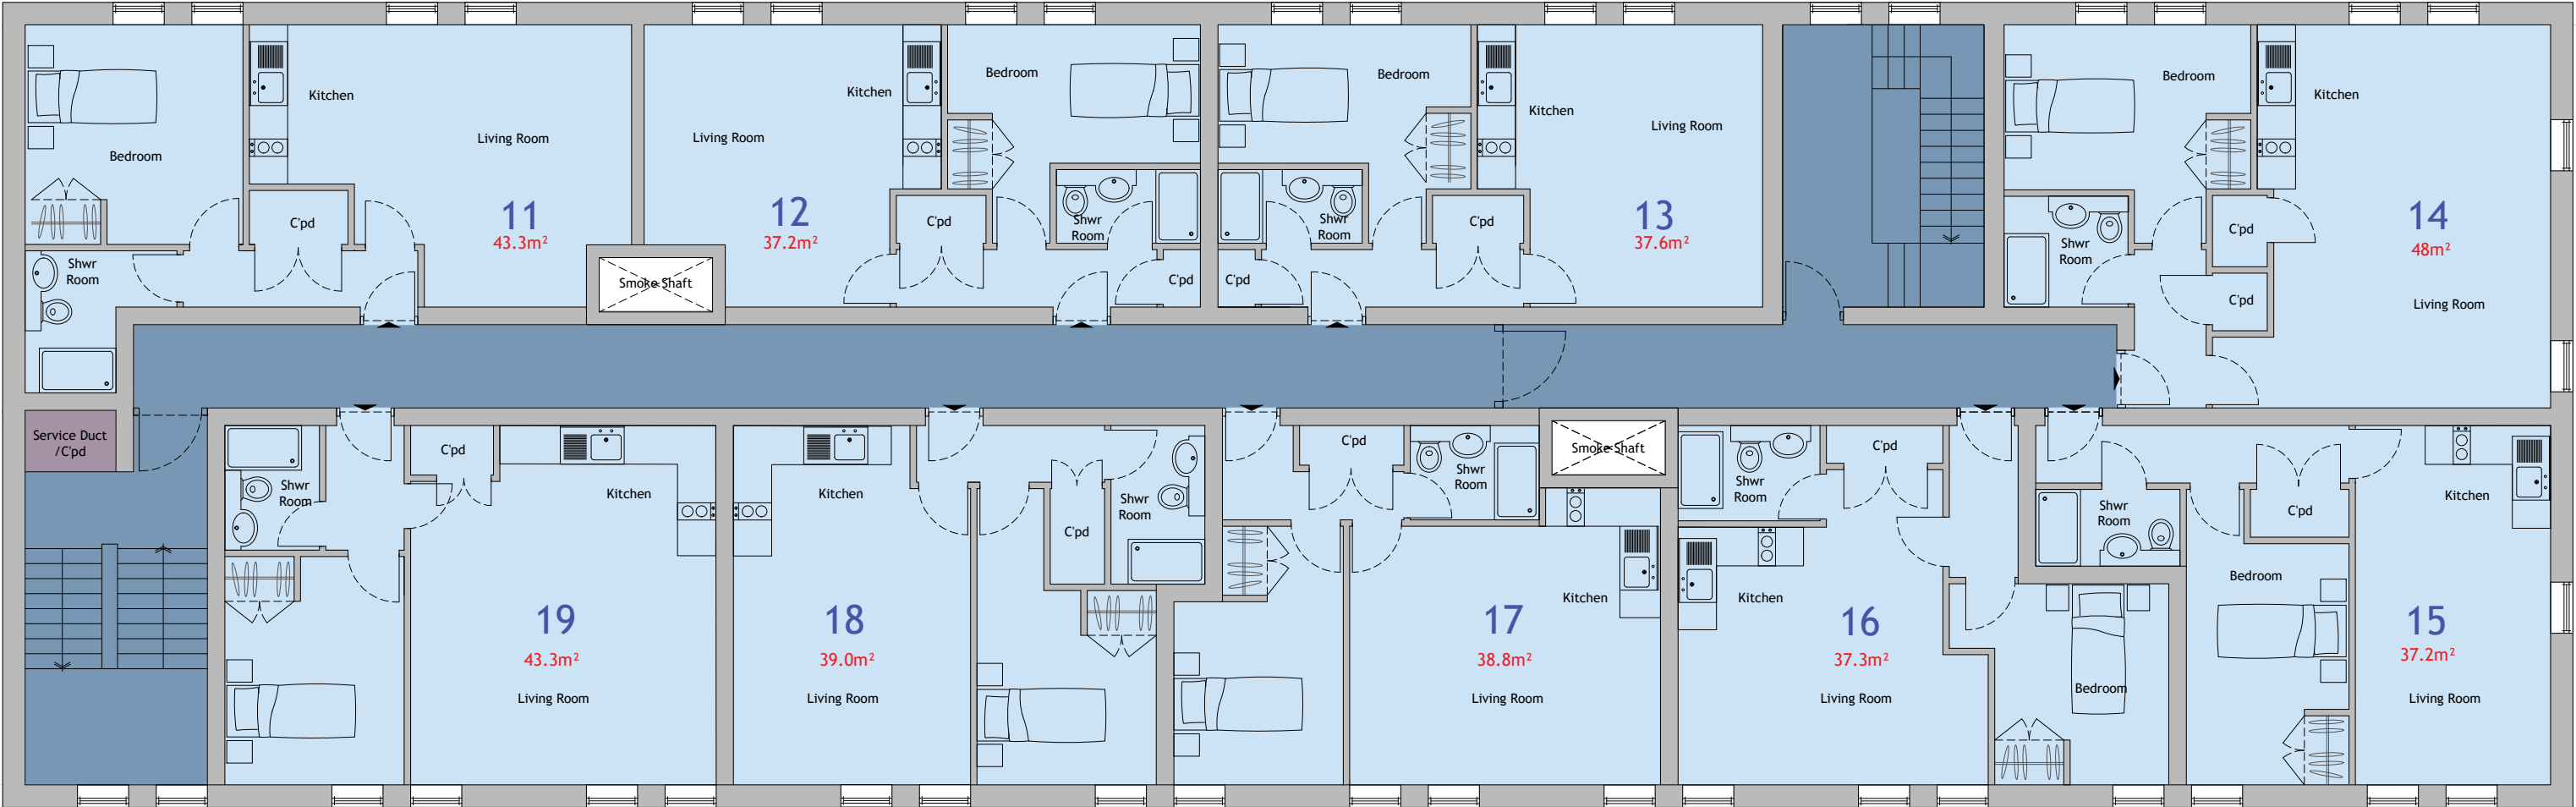

First Floor Plan

+01 First Floor Plan

Planning : Proposed

revision date description

PLATFORM 3
SURVEY - DESIGN - VISUALISE
studio@platform3.design - www.platform3.design
Platform 3 Architecture & Visualisation is a trading name of Platform Creation Ltd

project

10-20 Marine Parade
Worthing
BN11 3DN

client

Seaside Limited

date scale drawn

March 2026 1:100@A2 rl

drawing

Proposed Flat Development-Planning Stage
Proposed Plans

drawing number revision

25-P01-161

