



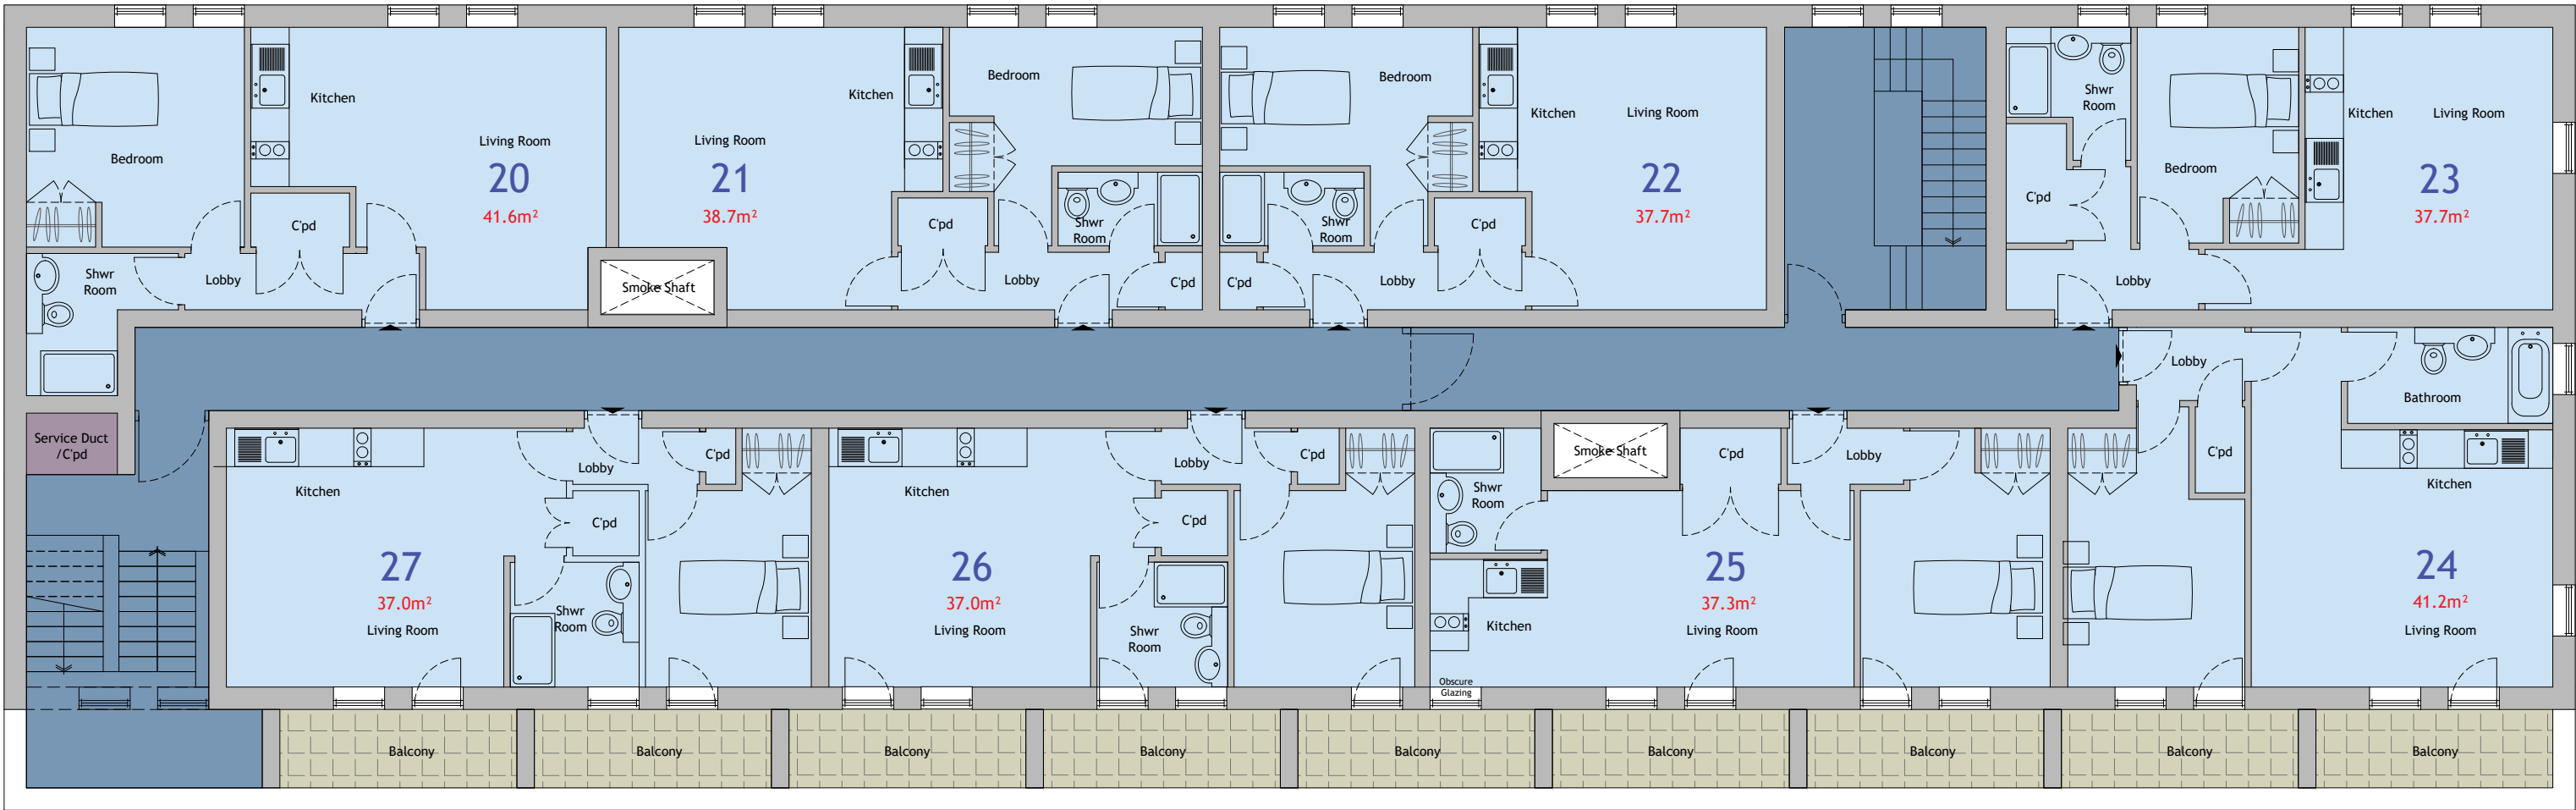

+02 Second Floor Plan

Planning : Proposed

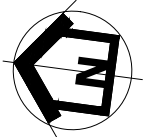

revision	date	description
PLATFORM 3 SURVEY - DESIGN - VISUALISE studio@platform3.design - www.platform3.design Platform 3 Architecture & Visualisation is a trading name of Renowned Creative Ltd		
project		
10-20 Marine Parade Worthing BN11 3DN		
client		
Seaside Limited		
date	scale	drawn
March 2026	1:100@A2	rl
drawing		
Proposed Flat Development-Planning Stage Proposed Plans		
drawing number	revision	
25-P01-162		