



 

+03 Roof Plan

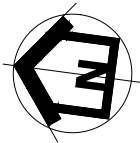

revision date description

PLATFORM 3

SURVEY - DESIGN - VISUALISE

studio@platform3.design - www.platform3.design

Platform 3 Architecture & Visualisation is a trading name of Renowned Creative Ltd

project

10-20 Marine Parade
Worthing
BN11 3DN

client

Seaside Limited

date scale drawn

March 2026 1:100@A2 rl

drawing

Proposed Flat Development-Planning Stage
Proposed Plans

drawing number revision

25-P01-163