



+70.1 West Elevation

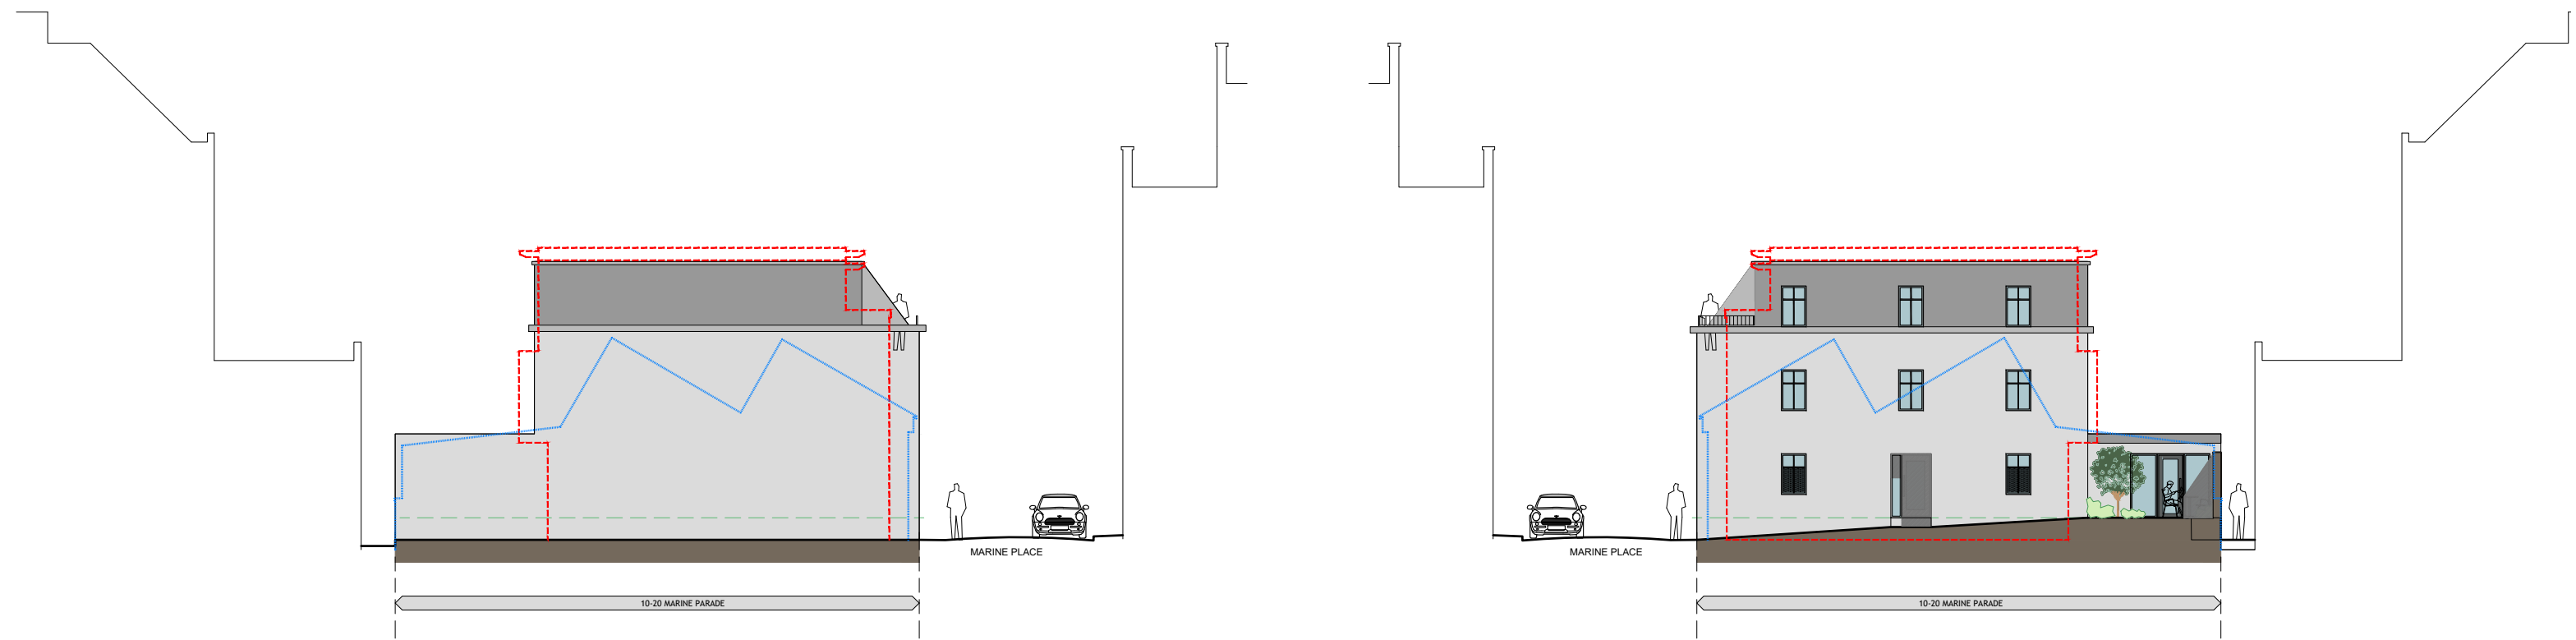


+70.2 North Elevation

+70.3 South Elevation (@ Section AA)

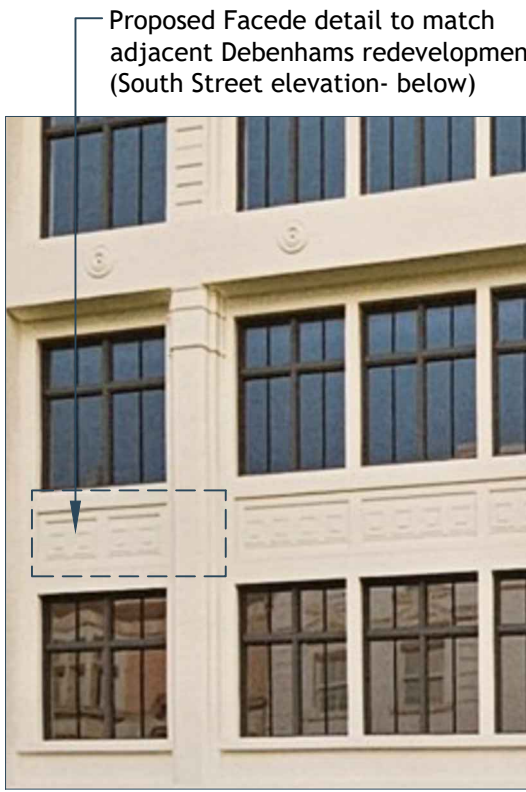


+70.5 Detail Sample

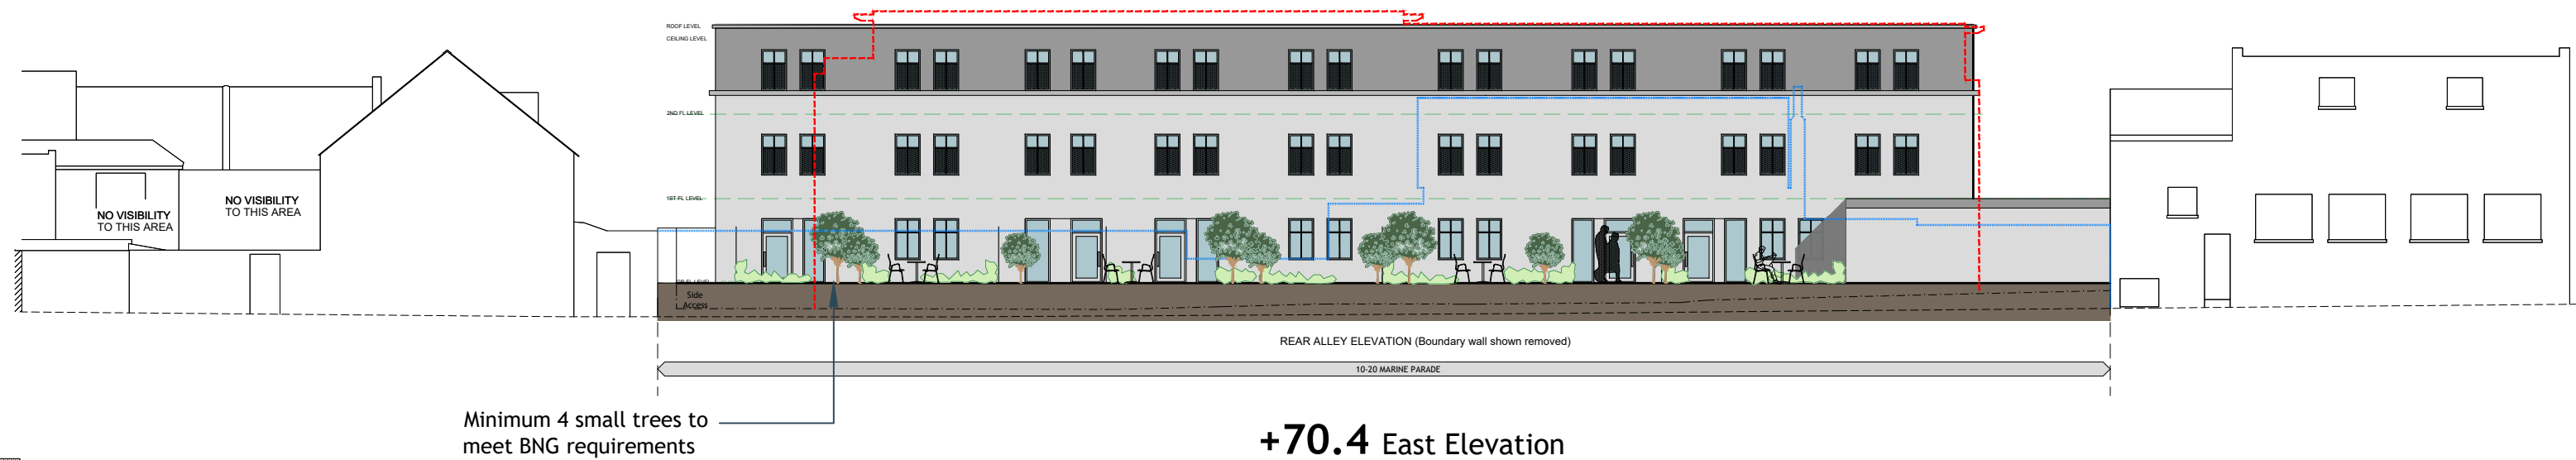

+70.4 East Elevation

- Obscure glazing area of windows
- Outline of previously approved scheme
- Outline of existing structure to be removed

Planning : Proposed

 

A - 25/3/26 - Ensure BNG requirements met

revision date description



project			
10-20 Marine Parade			
Worthing			
BN11 3DN			
client			
Seaside Limited			
date	scale	drawn	
March 2026	1:200@A2	rl	
drawing			
Proposed Flat Development-Planning Stage			
Proposed Elevations			
drawing number	revision		
25-P01-170			A