


This drawing is copyright and may not be copied or reproduced without the written consent of Finola Brady Architectural Services.

The contractor is responsible for setting out and must check all levels and dimensions prior to work being put in hand.

Responsibility is not accepted for errors made by others in scaling from this drawing. All construction information should be taken from figured dimensions.

The designer is to be immediately notified of any suspect omissions or discrepancies.

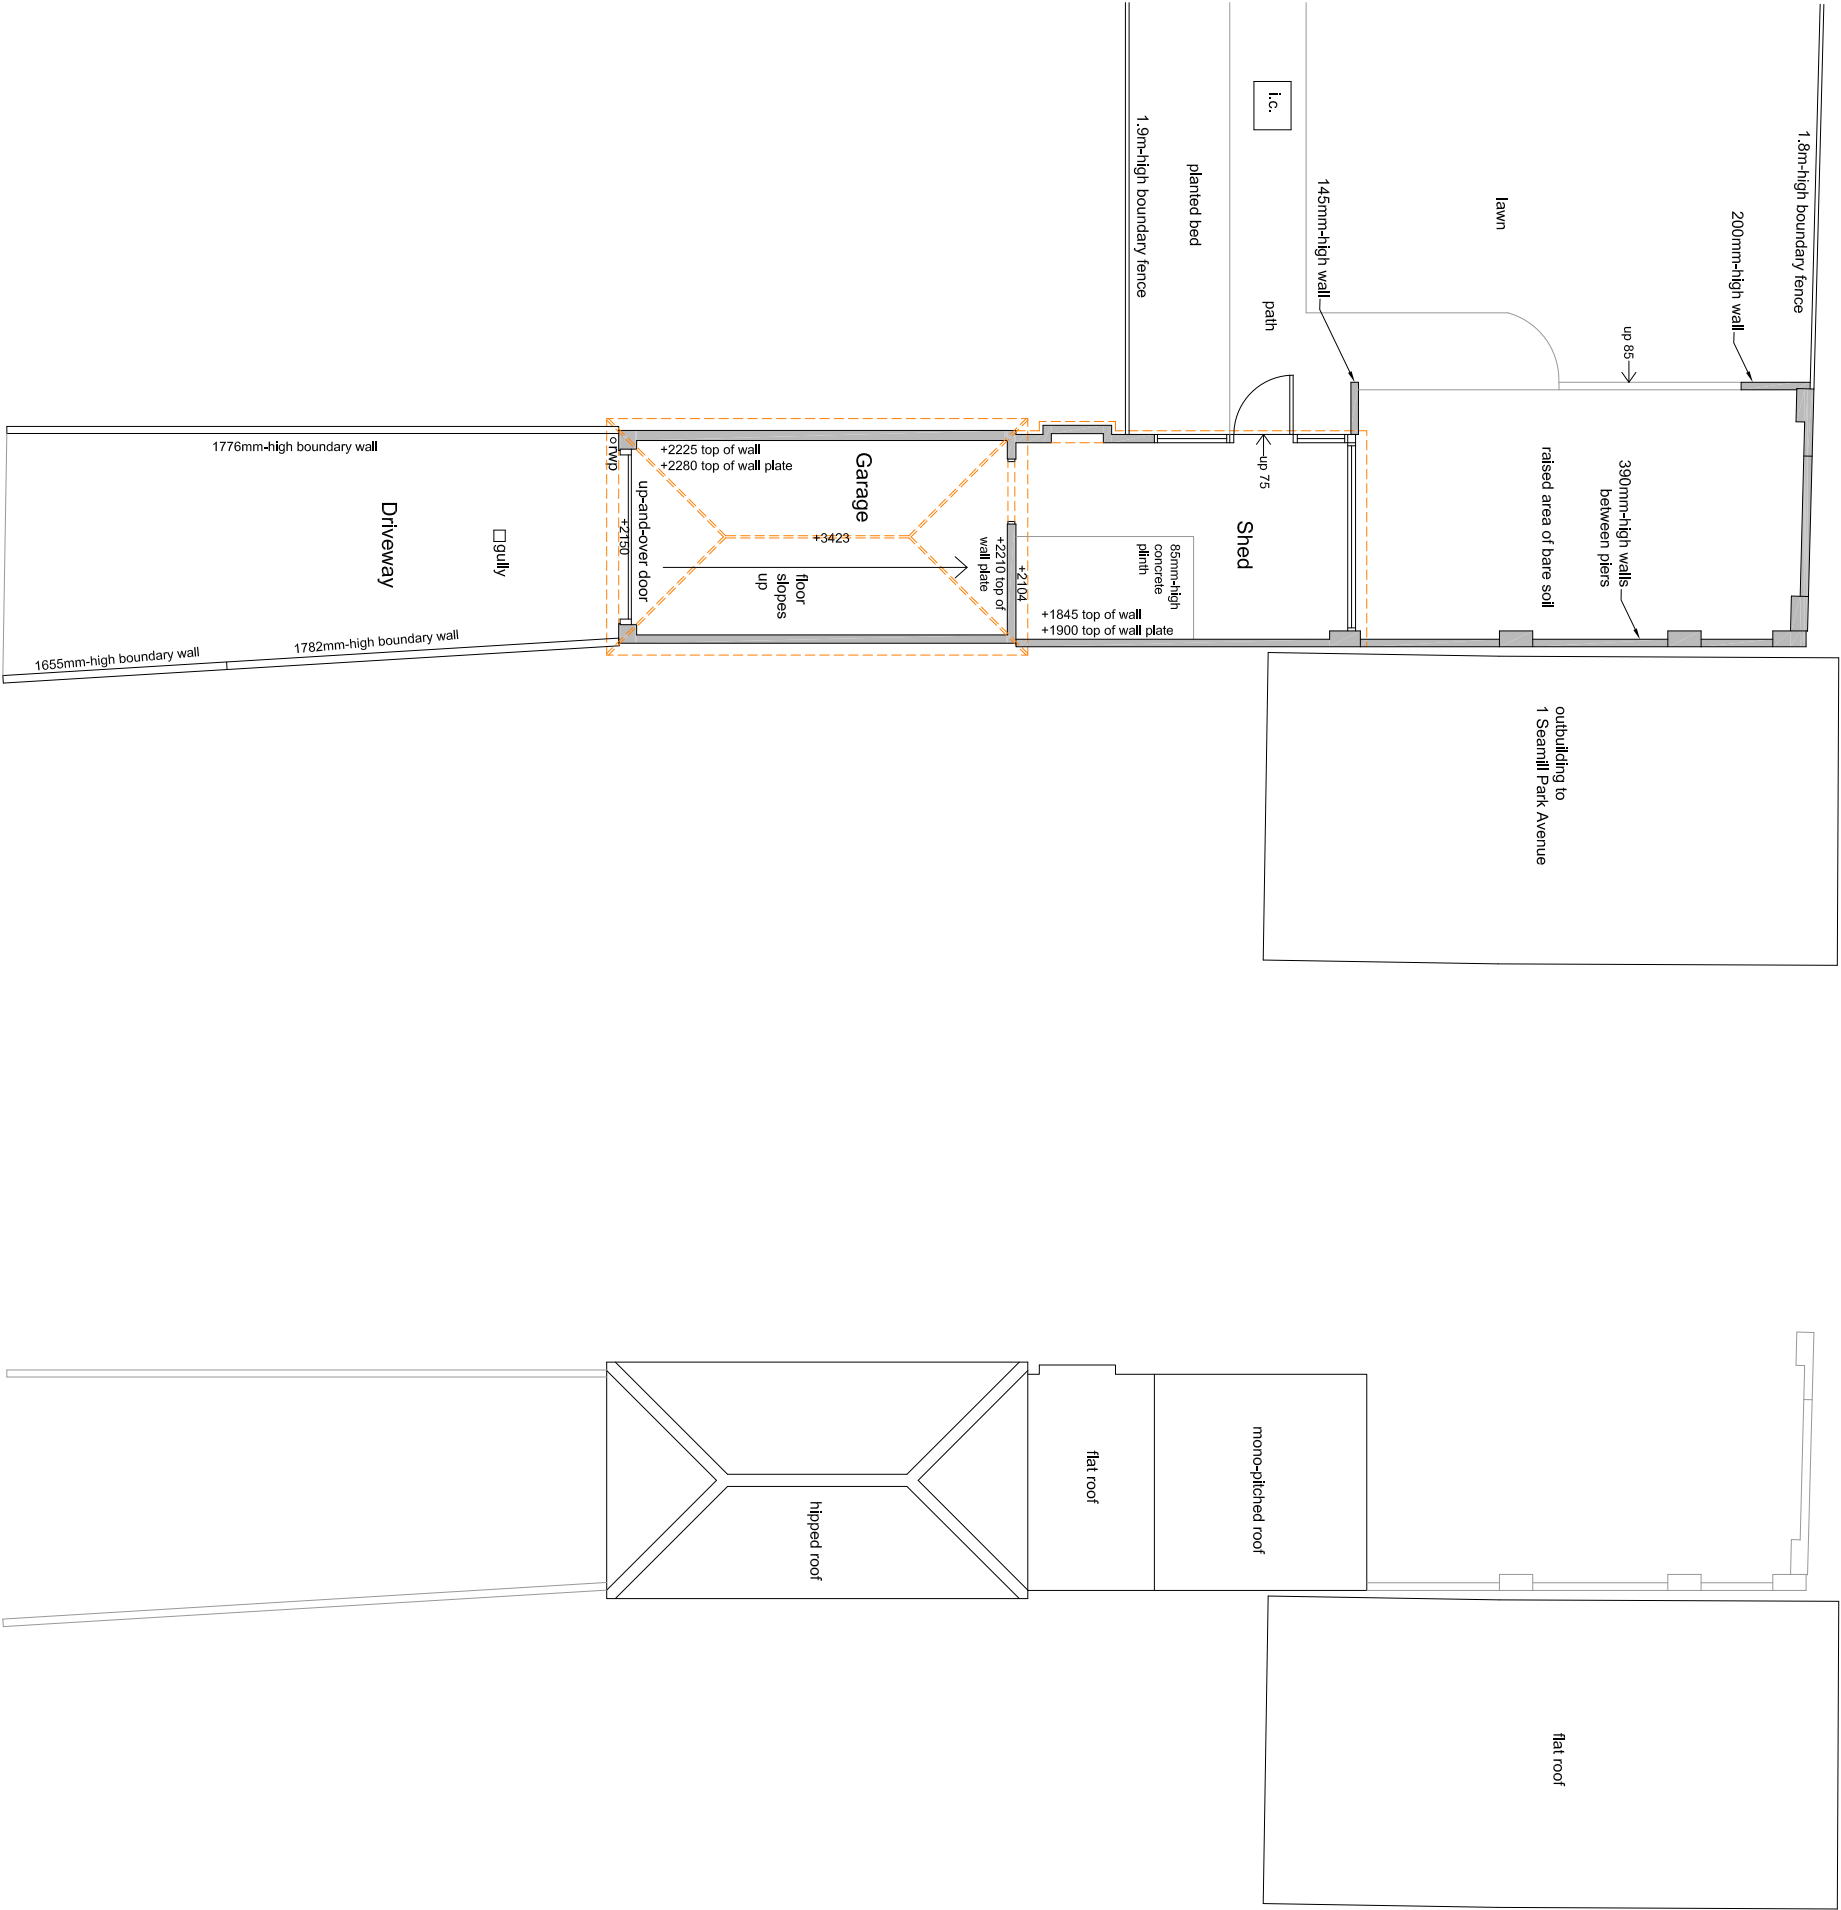

Existing Ground-Floor Plan @ 1 : 100

Existing Roof Plan @ 1 : 100



|                                                                                     |   |
|-------------------------------------------------------------------------------------|---|
|  | <b>F i n o l a B r a d y</b><br><b>A r c h i t e c t u r a l S e r v i c e s</b><br>TEL 07960 235756 www.fbarchitectural.co.uk |
| Site Location :                                                                     | 327 Brighton Road, Worthing, BN11 2HP                                                                                          |
| Project Name :                                                                      | Garage Conversion & Extension                                                                                                  |
| Drawing Name :                                                                      | Existing Ground-Floor & Roof Plans                                                                                             |
| Drawing No:                                                                         | FB25-0205 EX01   |
| Date :                                                                              | 21st May 2025   |
|                                                                                     | Scale : 1 : 100 @ A3   |