


This drawing is copyright and may not be copied or reproduced without the written consent of Finola Brady Architectural Services.


The contractor is responsible for setting out and must check all levels and dimensions prior to work being put in hand.

Responsibility is not accepted for errors made by others in scaling from this drawing. All construction information should be taken from figured dimensions.


The designer is to be immediately notified of any suspect omissions or discrepancies.

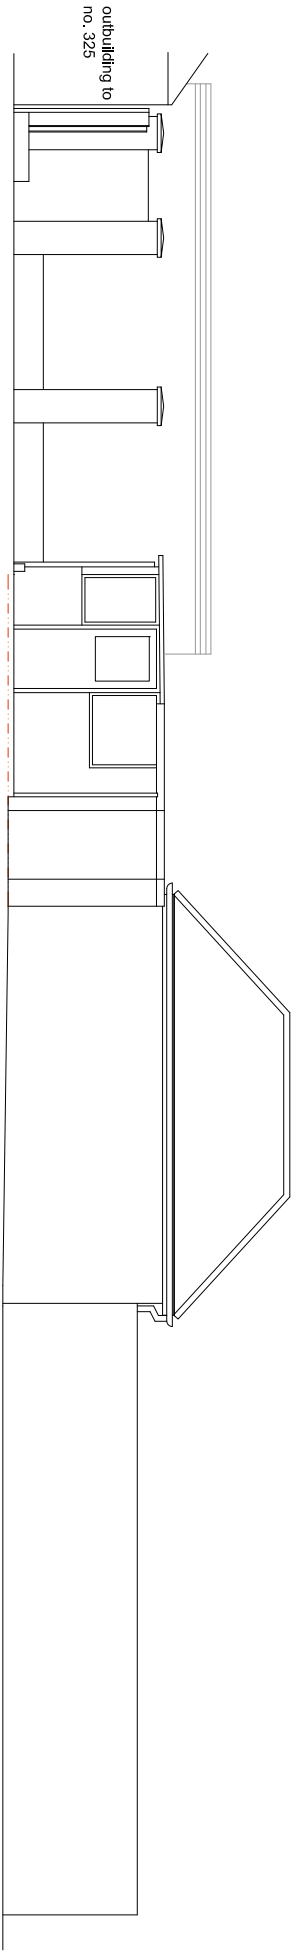


Existing Side South-East Elevation @ 1 : 100

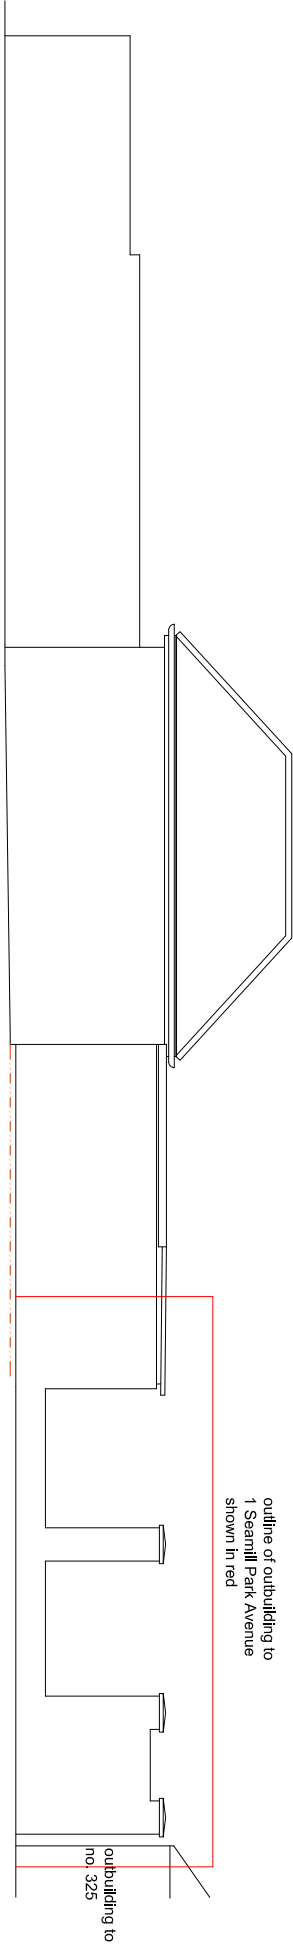


Existing Side North-West Elevation @ 1 : 100

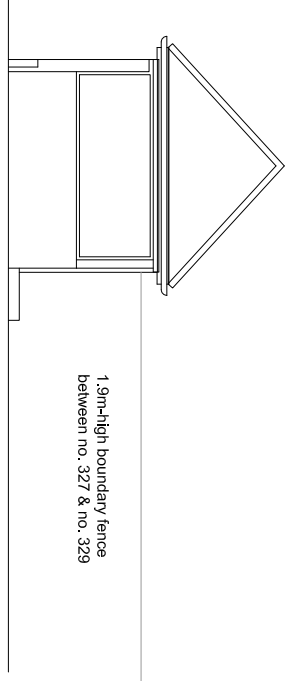

Existing Rear South-West Elevation @ 1 : 100

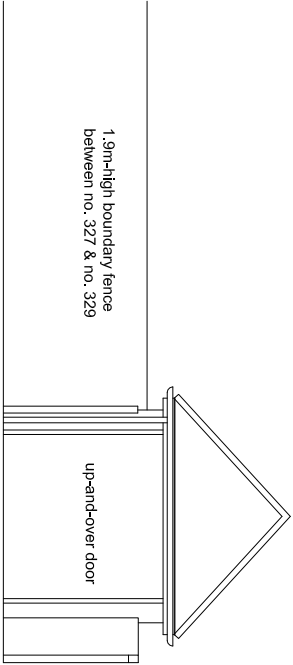

Existing Front North-East Elevation @ 1 : 100

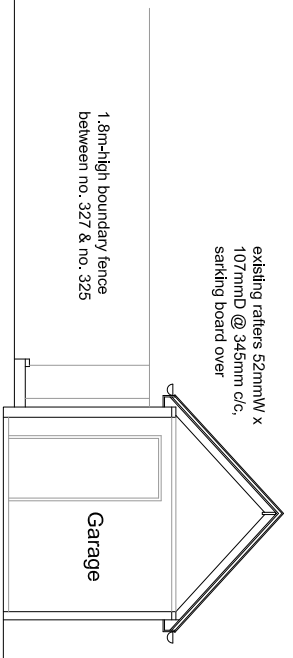

Existing Cross Section @ 1 : 100



	F i n o l a B r a d y A r c h i t e c t u r a l S e r v i c e s TEL. 07960 235756 www.fbarchitectural.co.uk
Site Location :	327 Brighton Road, Worthing, BN11 2HP
Project Name :	Garage Conversion & Extension
Drawing Name :	Existing Section A - A & Front Elevation
Drawing No:	FB25-0205 EX02
Date :	21st May 2025
	Scale : 1 : 100 @ A3