


This drawing is copyright and may not be copied or reproduced without the written consent of Finola Brady Architectural Services.


The contractor is responsible for setting out and must check all levels and dimensions prior to work being put in hand.

Responsibility is not accepted for errors made by others in scaling from this drawing. All construction information should be taken from figured dimensions.


The designer is to be immediately notified of any suspect omissions or discrepancies.

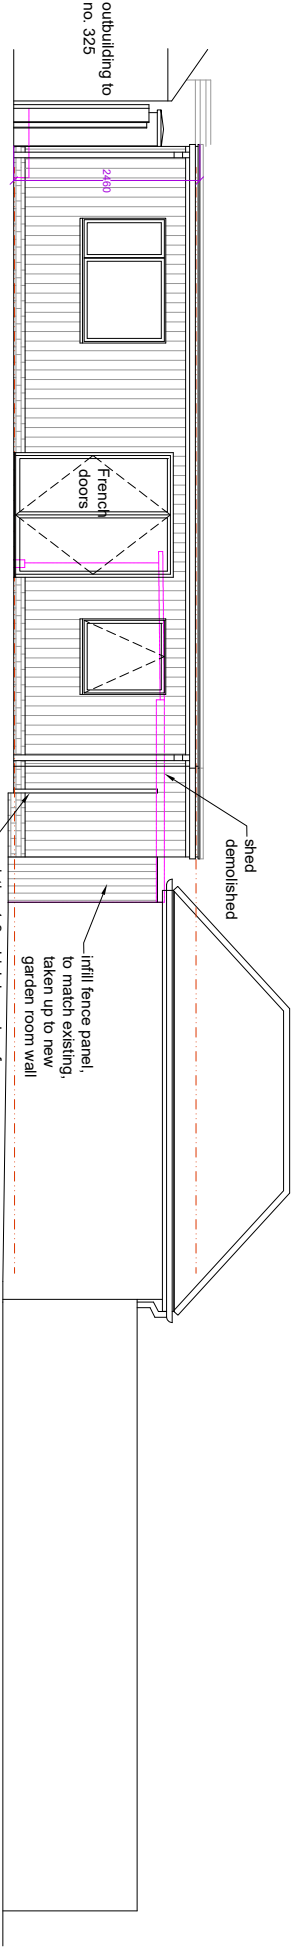


Proposed Side South-East Elevation @ 1 : 100

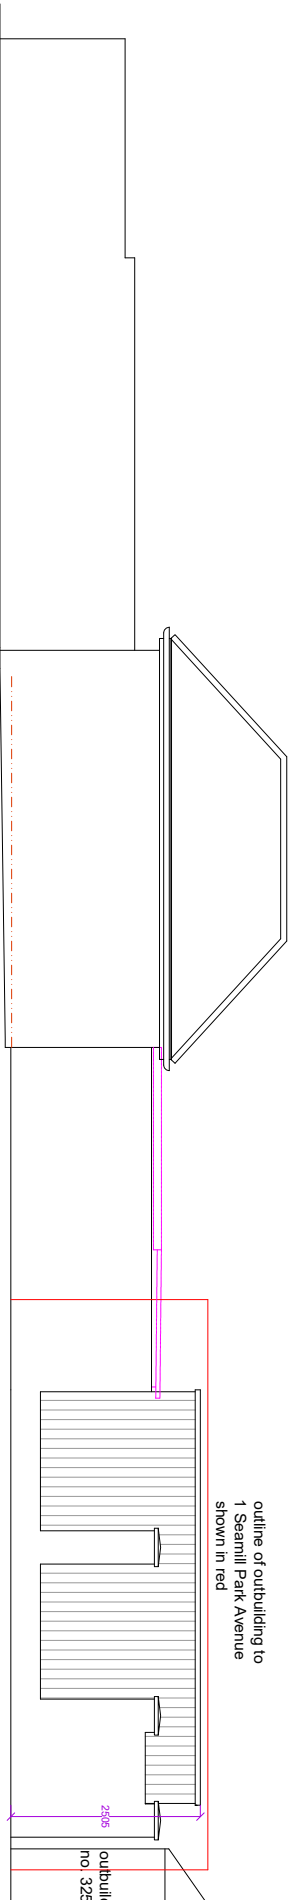


Proposed Side North-West Elevation @ 1 : 100

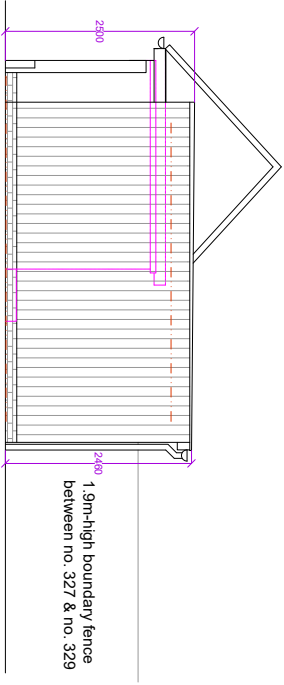


Proposed Rear South-West Elevation @ 1 : 100

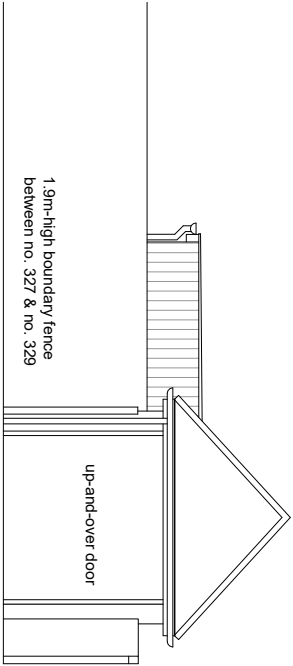

Proposed Front North-East Elevation @ 1 : 100

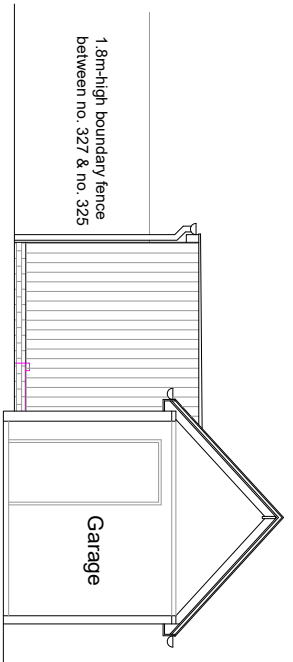

Proposed Cross Section @ 1 : 100

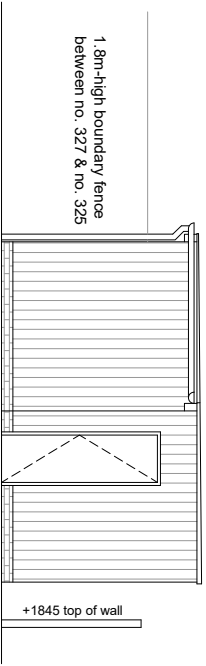

Proposed North-East Elevation
Viewed From Within Site @ 1 : 100



Indicates demolished construction

Indicates new walls

		F i n o l a B r a d y A r c h i t e c t u r a l S e r v i c e s TEL. 07960 235756 www.fbarchitectural.co.uk	
Site Location :		327 Brighton Road, Worthing, BN11 2HP	
Project Name :		New Garden Room	
Drawing Name :		Proposed Section A - A & Front Elevation for Col. Submission	
Drawing No:		FB25-0205 PL05B	Scale : 1 : 100 @ A3
Date :		19th November 2025	