
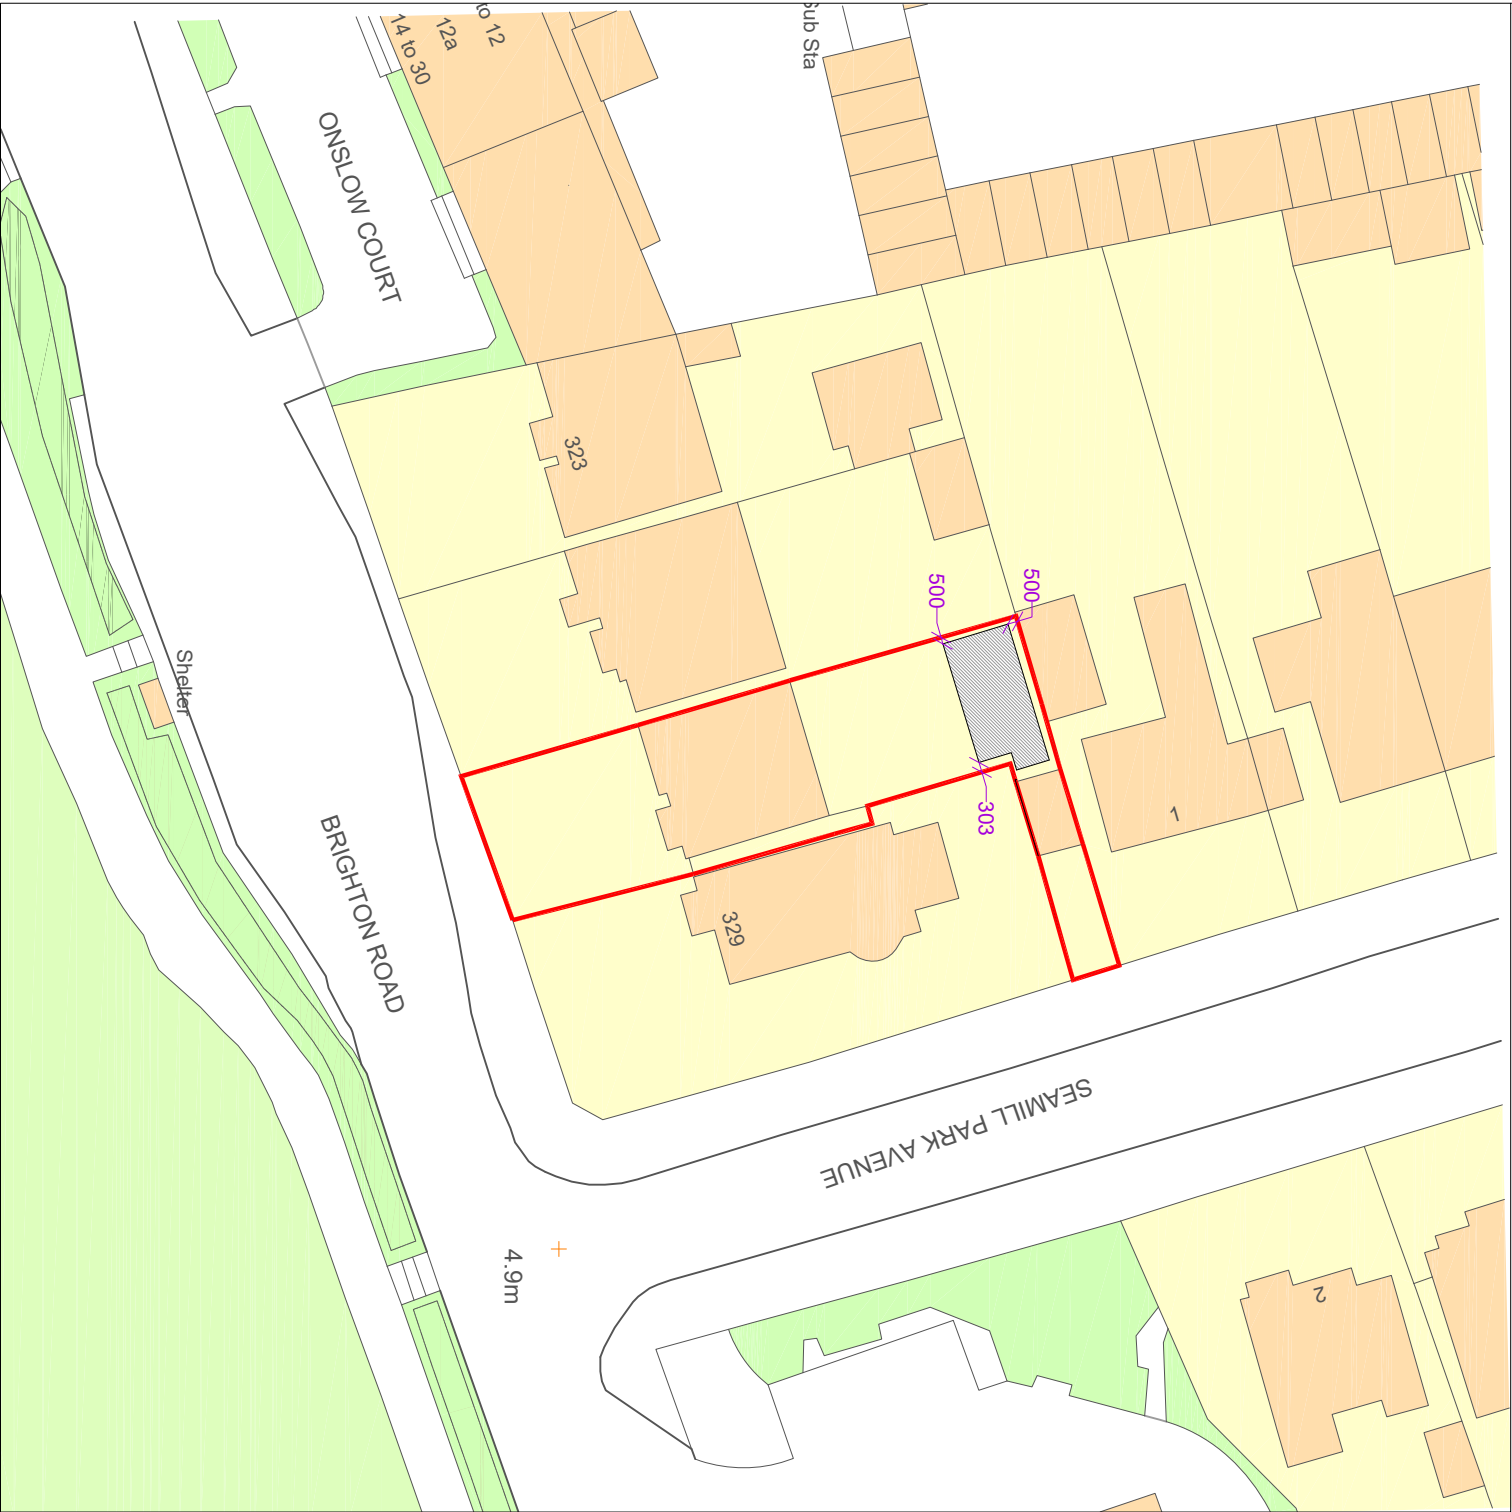


This drawing is copyright and may not be copied or reproduced without the written consent of Finola Brady Architectural Services.



The contractor is responsible for setting out and must check all levels and dimensions prior to work being put in hand.

Responsibility is not accepted for errors made by others in scaling from this drawing. All construction information should be taken from figured dimensions.

The designer is to be immediately notified of any suspect omissions or discrepancies.

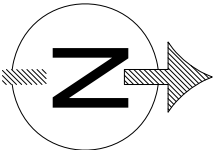

Proposed Block Plan @ 1 : 500

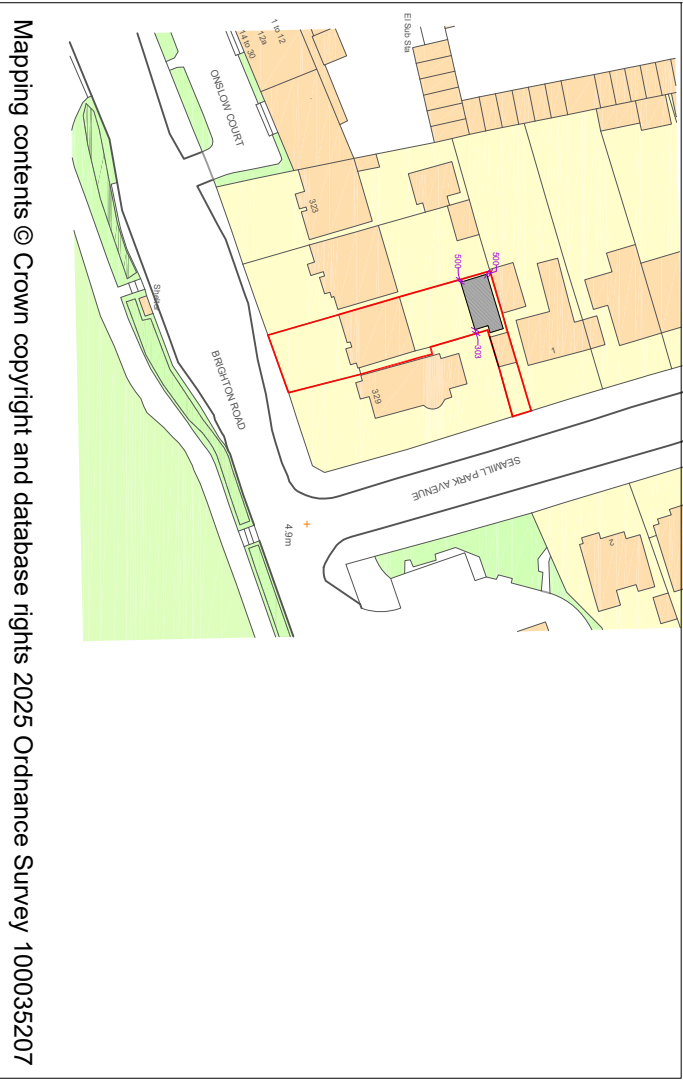 

Mapping contents @ Crown copyright and database rights 2025 Ordnance Survey 100035207

Proposed Location Plan @ 1 : 1250



Rev. A 03.12.25 Block plan amended to match floor plan FB

		F i n o l a B r a d y A r c h i t e c t u r a l S e r v i c e s TEL. 07960 235756 www.fbarchitectural.co.uk	
Site Location :		327 Brighton Road, Worthing, BN11 2HP	
Project Name :		New Garden Room	
Drawing Name :		Proposed Location and Block Plans for Col Submission	
Drawing No:		FB25-0205 PL06A	Scales : 1 : 1250 , 1 : 500 @ A3
Date :		19th November 2025	