
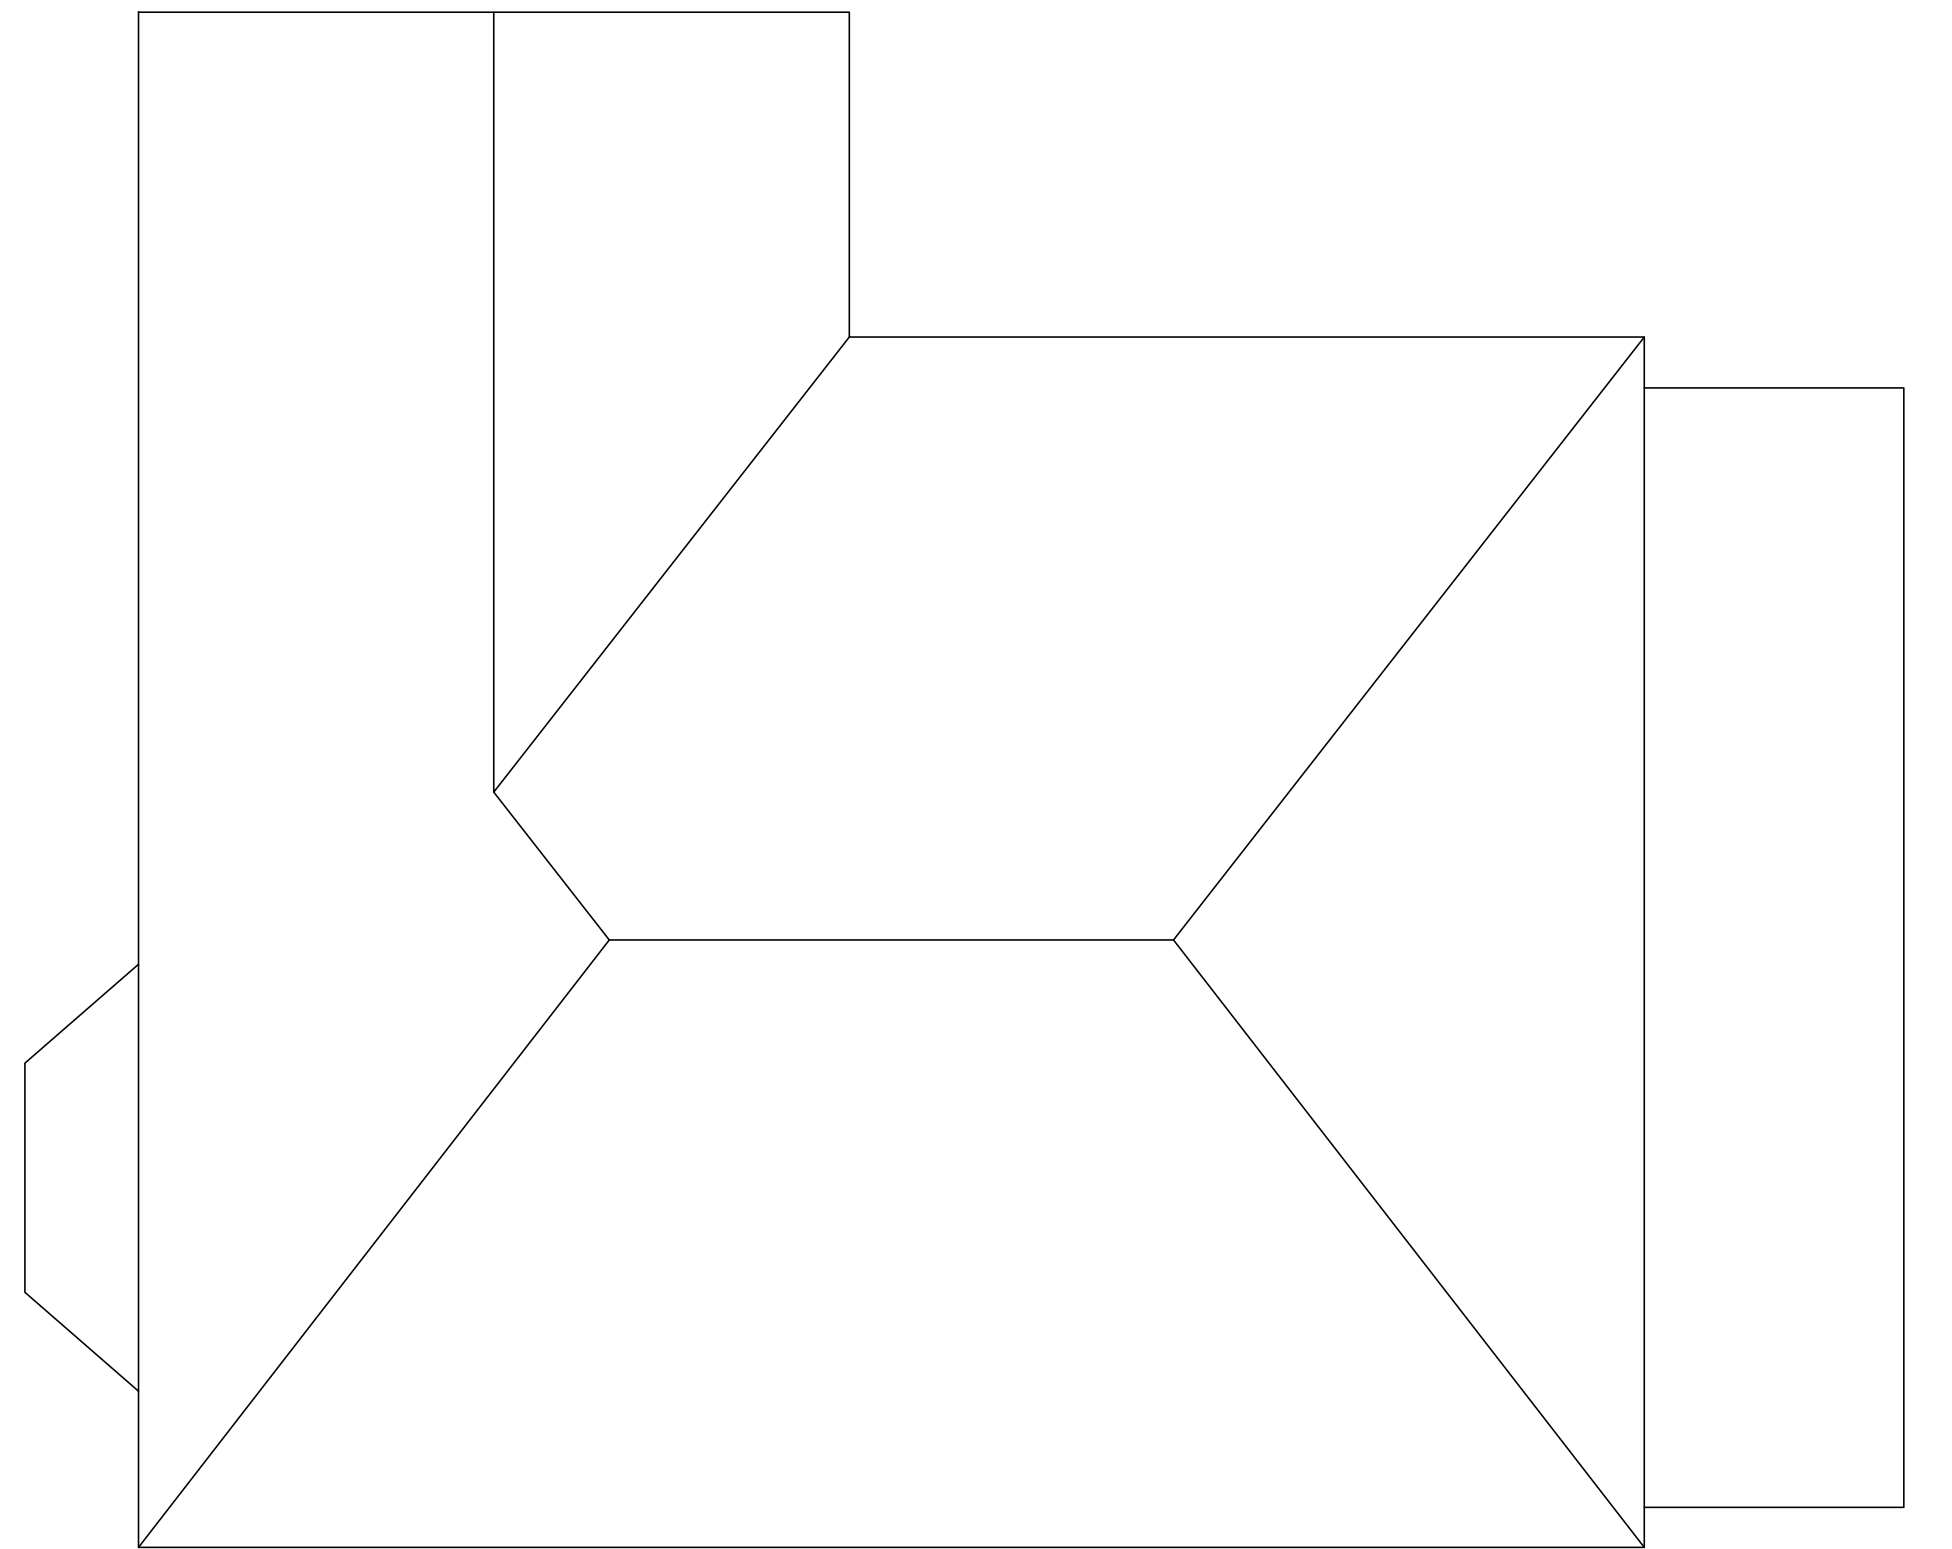
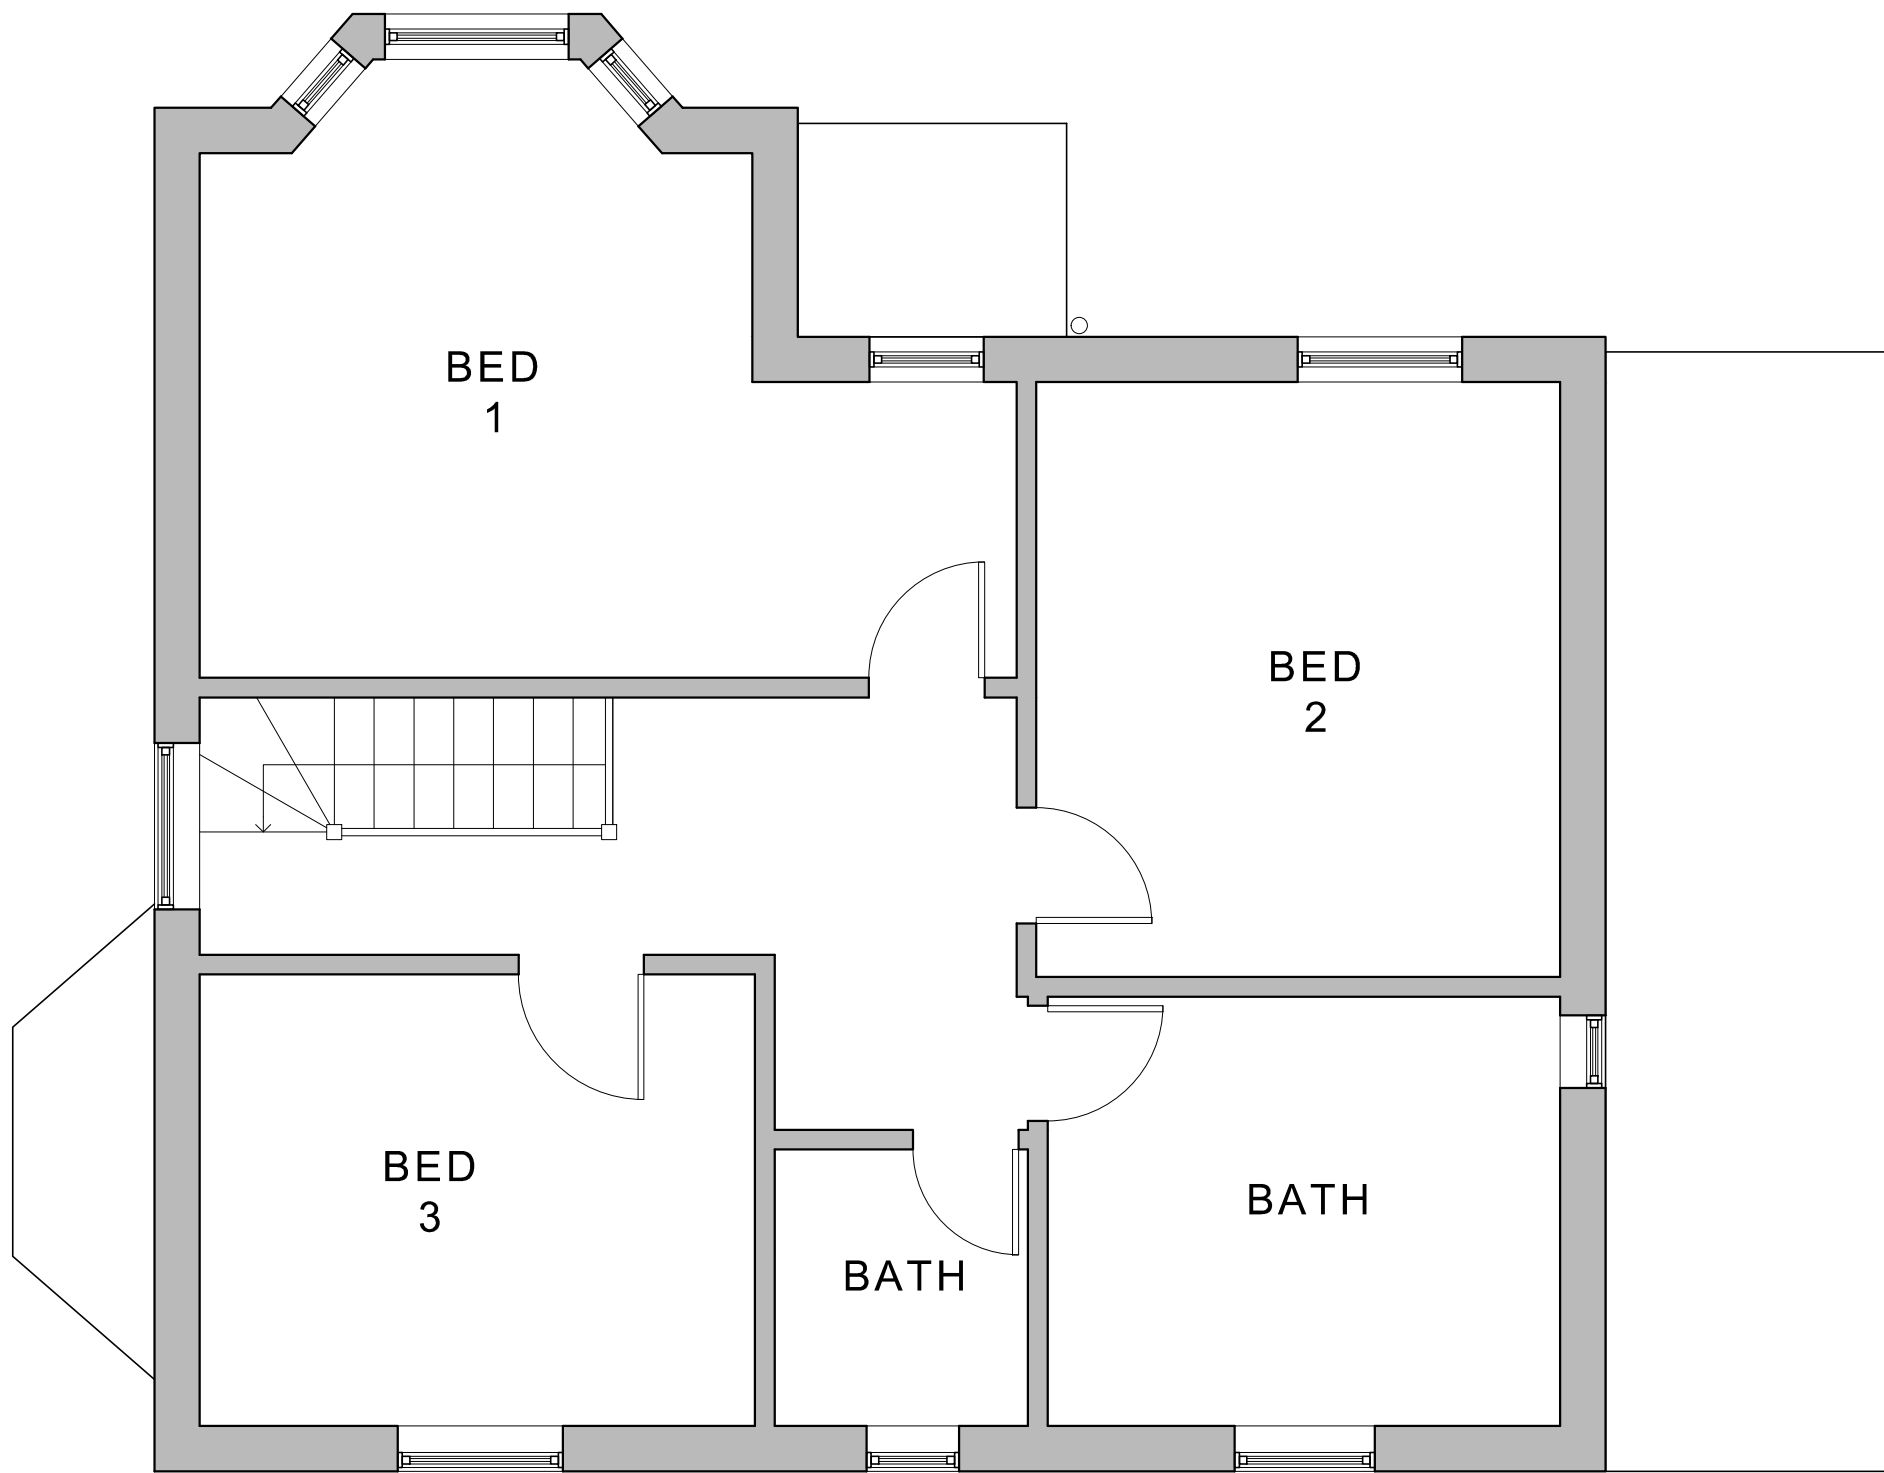
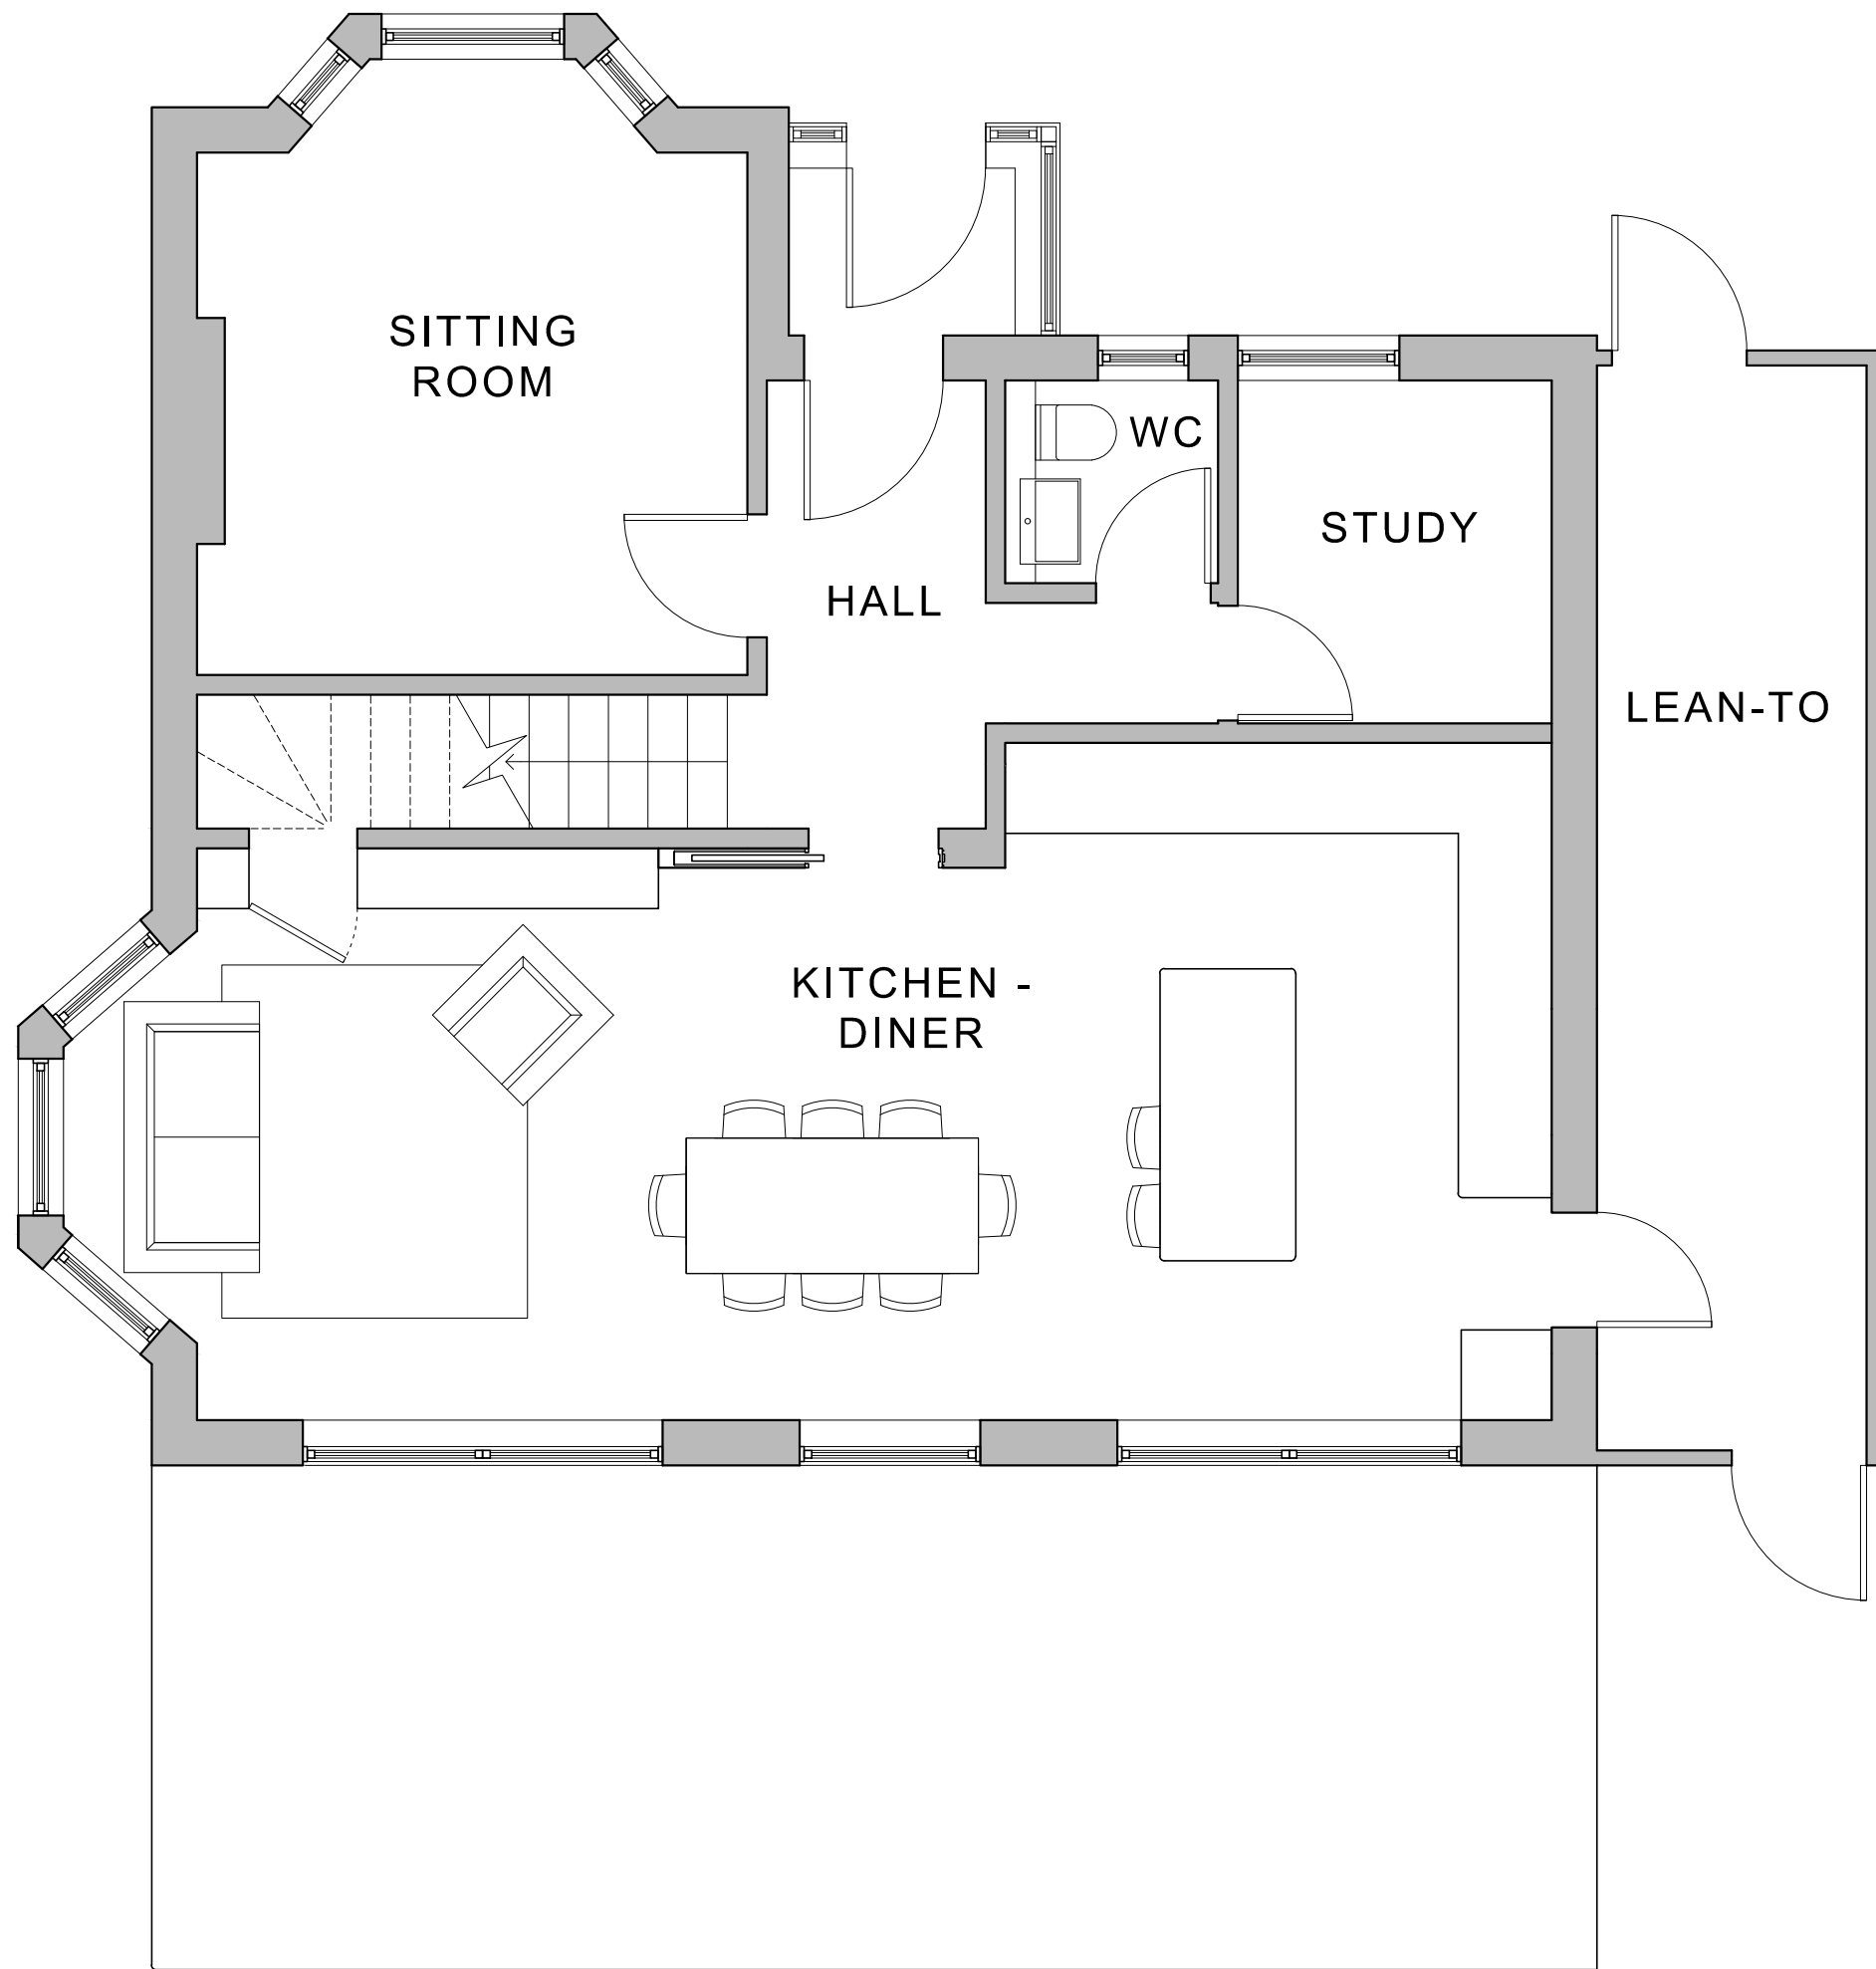


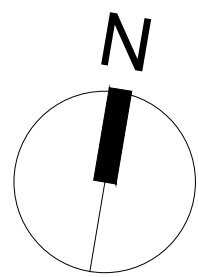

01
S.01


GROUND FLOOR PLAN
AS EXISTING

02
S.01

FIRST FLOOR PLAN
AS EXISTING

03
S.01

ROOF PLAN
AS EXISTING

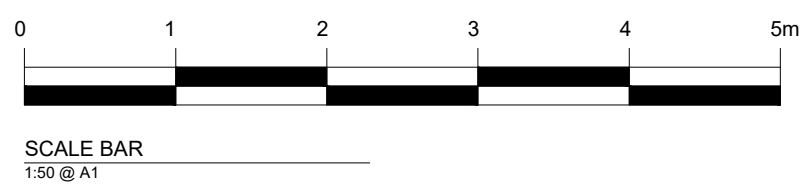

DO NOT SCALE FROM THIS DRAWING
EXCEPT FOR PLANNING

DRAWING TO BE READ IN CONJUNCTION WITH ALL OTHER ARCHITECT'S
AND ENGINEER'S CONTRACT DRAWING & SPECIFICATIONS.
ANY DISCREPANCIES MUST BE BROUGHT TO THE ATTENTION OF THE
ARCHITECT IMMEDIATELY.
THIS DRAWING HAS BEEN PREPARED BASED ON SURVEY DRAWINGS
AND INFORMATION PREPARED BY OTHERS. THE CONTRACTOR MUST
VERIFY ALL DIMENSIONS BY SITE MEASUREMENT BEFORE ORDERING
MATERIALS OR MANUFACTURING COMPONENTS.
SUBSTITUTE MATERIALS & PRODUCTS TO THOSE NAMED WILL BE
ACCEPTABLE IF PROVEN TO BE OF EQUAL OR HIGHER PERFORMANCE
AND NOT IN CONFLICT WITH OTHER ELEMENTS.

THIS DRAWING HAS BEEN PREPARED FOR THE SOLE PURPOSE OF
ACHIEVING PLANNING APPROVAL. THE DRAWINGS DO NOT PURPORT TO
BE PRODUCTION DRAWINGS FOR TENDER OR CONSTRUCTION AND
SHOULD NOT BE USED FOR ANY BUILDING OR CONTRACTUAL
PURPOSES.

NOTES

FOR INFORMATION

JOB TITLE:
35 HIGHDOWN AVENUE
WORTHING

DRAWING TITLE:
FLOOR PLANS
AS EXISTING

JOB No	CHG No	REV
HAW	S.01	B

DRAWN BY	CHECKED BY	SCALE (BBS)	DATE
ML	ML	1:50	05/24

LIGGINS WAINEWRIGHT ARCHITECTURE

TEL: 07553 332495
E-MAIL: INFO@LW-ARCHITECTURE.CO.UK