



CDM 2015 Health & Safety Information


This information relates only to 'Significant Hazards' identified on this drawing and is to be read in conjunction with the Designer's Hazard Register.

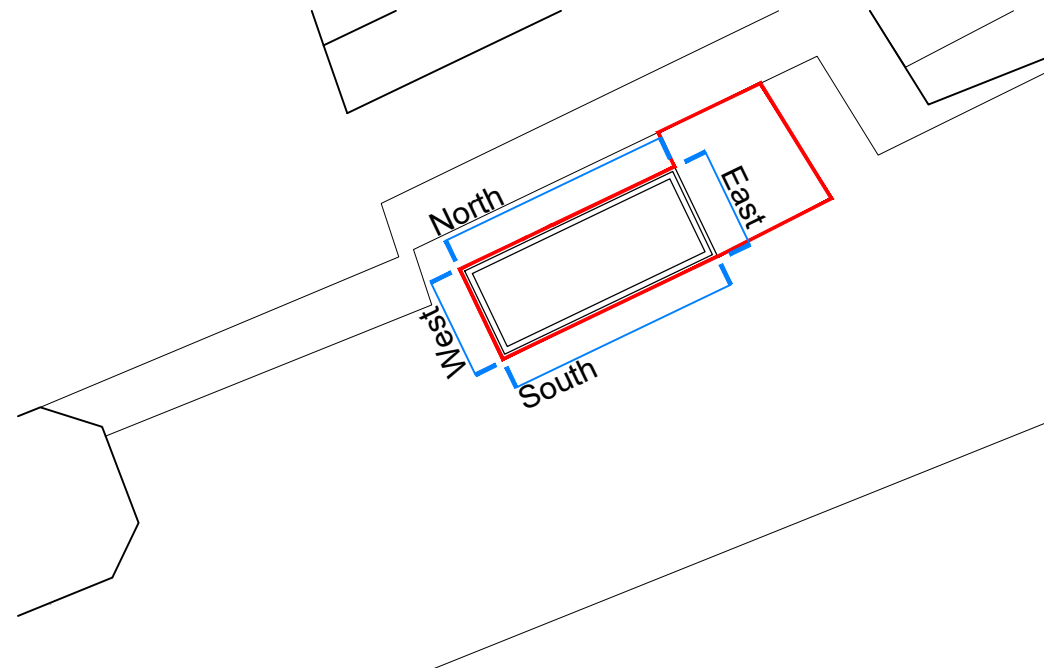


Key Plan

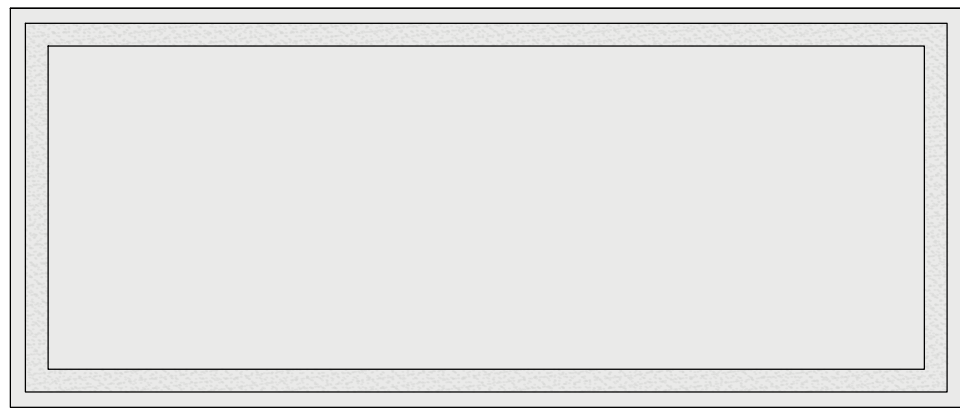

Green Roof Plan

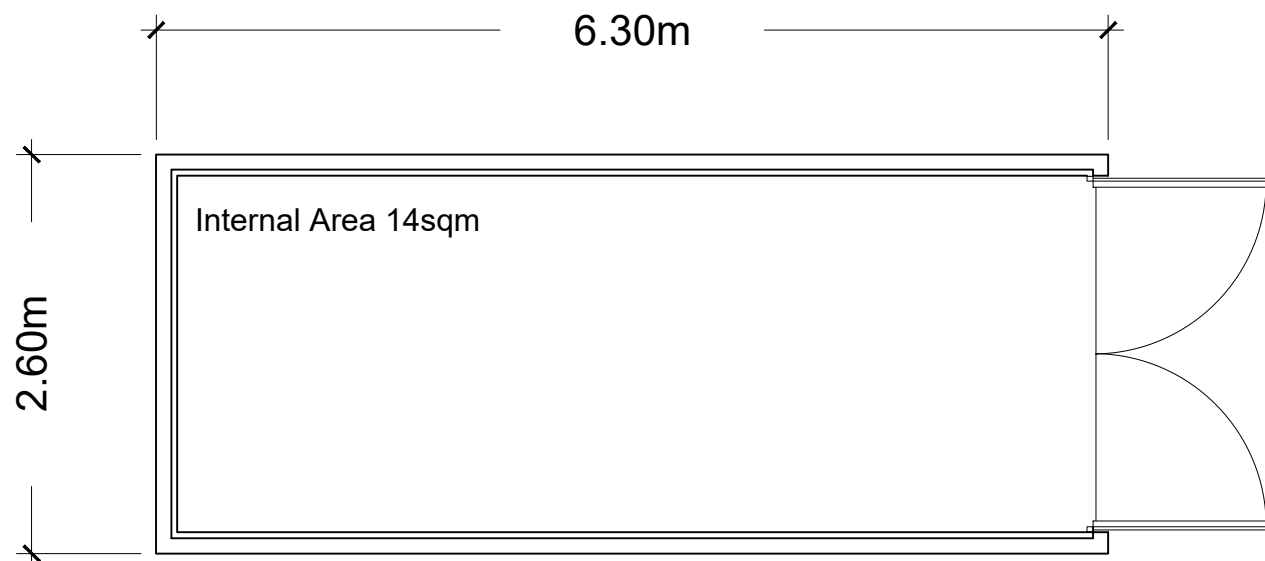

Ground Floor Plan

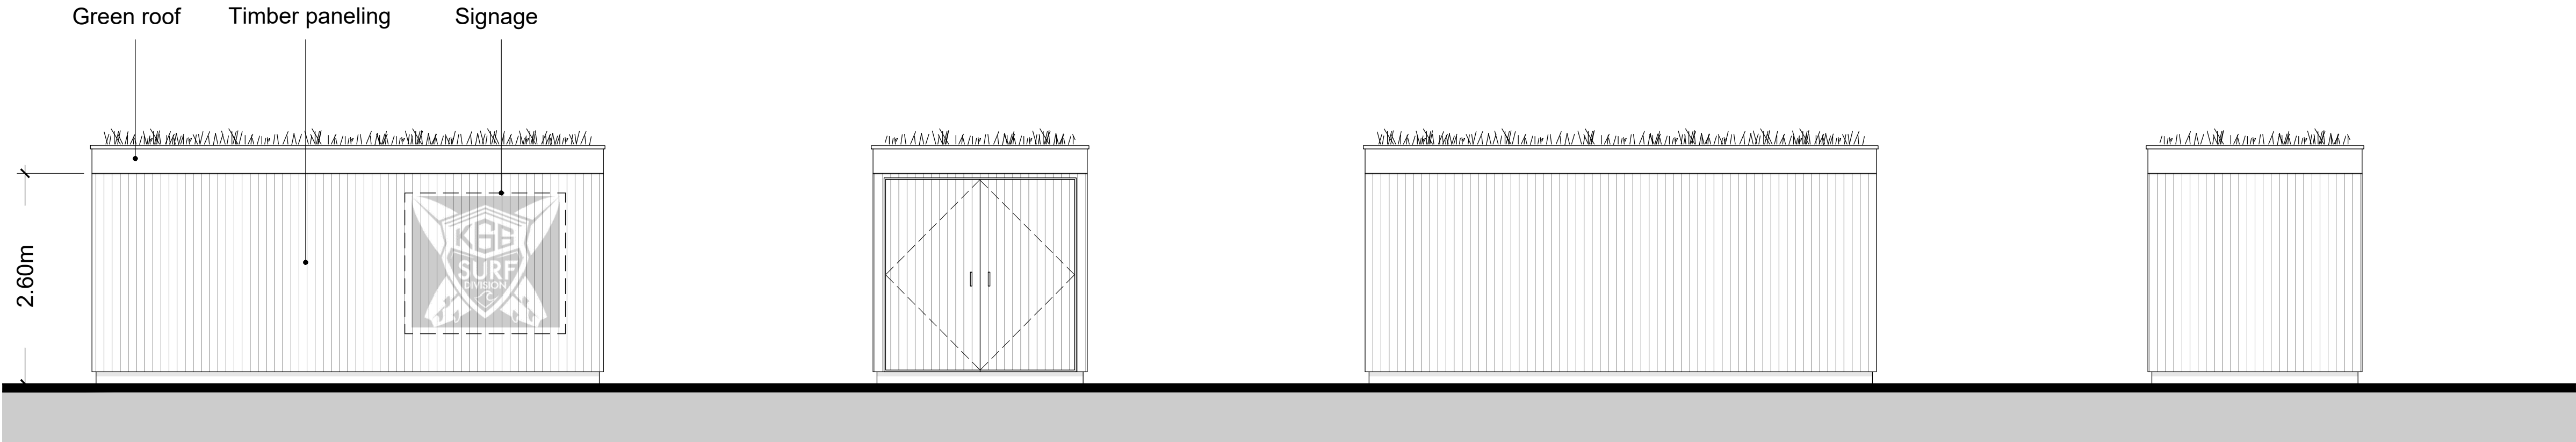

South Elevation

East Elevation

North Elevation

West Elevation

Client's Name

K-66 Surf Division

Job Title

K-66 Surf Shack Storage, Worthing Beach

Drawing Title

Proposed Plans and Elevations

Scale

1:50 @ A1 / 1:100 @ A3



Drawn

KA

Checked

MG

Date

02.12.25

Job No

7579

Drawing No

PL04

Rev

A

Status

PRELIMINARY

A 03.06.26 Layout Update AC MG

Rev Date Revision Details Dr Ch



London: 76 Great Suffolk Street
London, SE1 0BL
T 0207 928 2773 E london@ecearchitecture.com
Sussex: 64 - 68 Brighton Road, Worthing
West Sussex, BN11 2EN
T 01903 248777 E sussex@ecearchitecture.com
Bristol: Westworks, Beacon Tower
Colston Street, Bristol, BS1 4XE
T 0117 214 1101 E bristol@ecwestworks.com
ECE Architecture
www.ecearchitecture.com

CAD Plot date: 3/06/2026 - 12:15:04

7579 - surf shack storage worthing.dwg