





Site Photo - South Elevation

CDM 2015 Health & Safety Information

This information relates only to 'Significant Hazards' identified on this drawing and is to be read in conjunction with the Designer's Hazard Register.

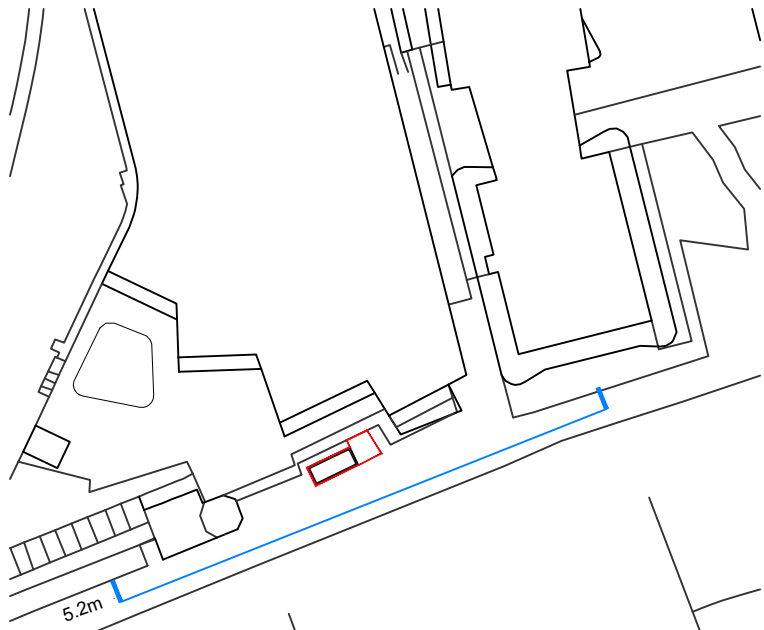

Key Plan

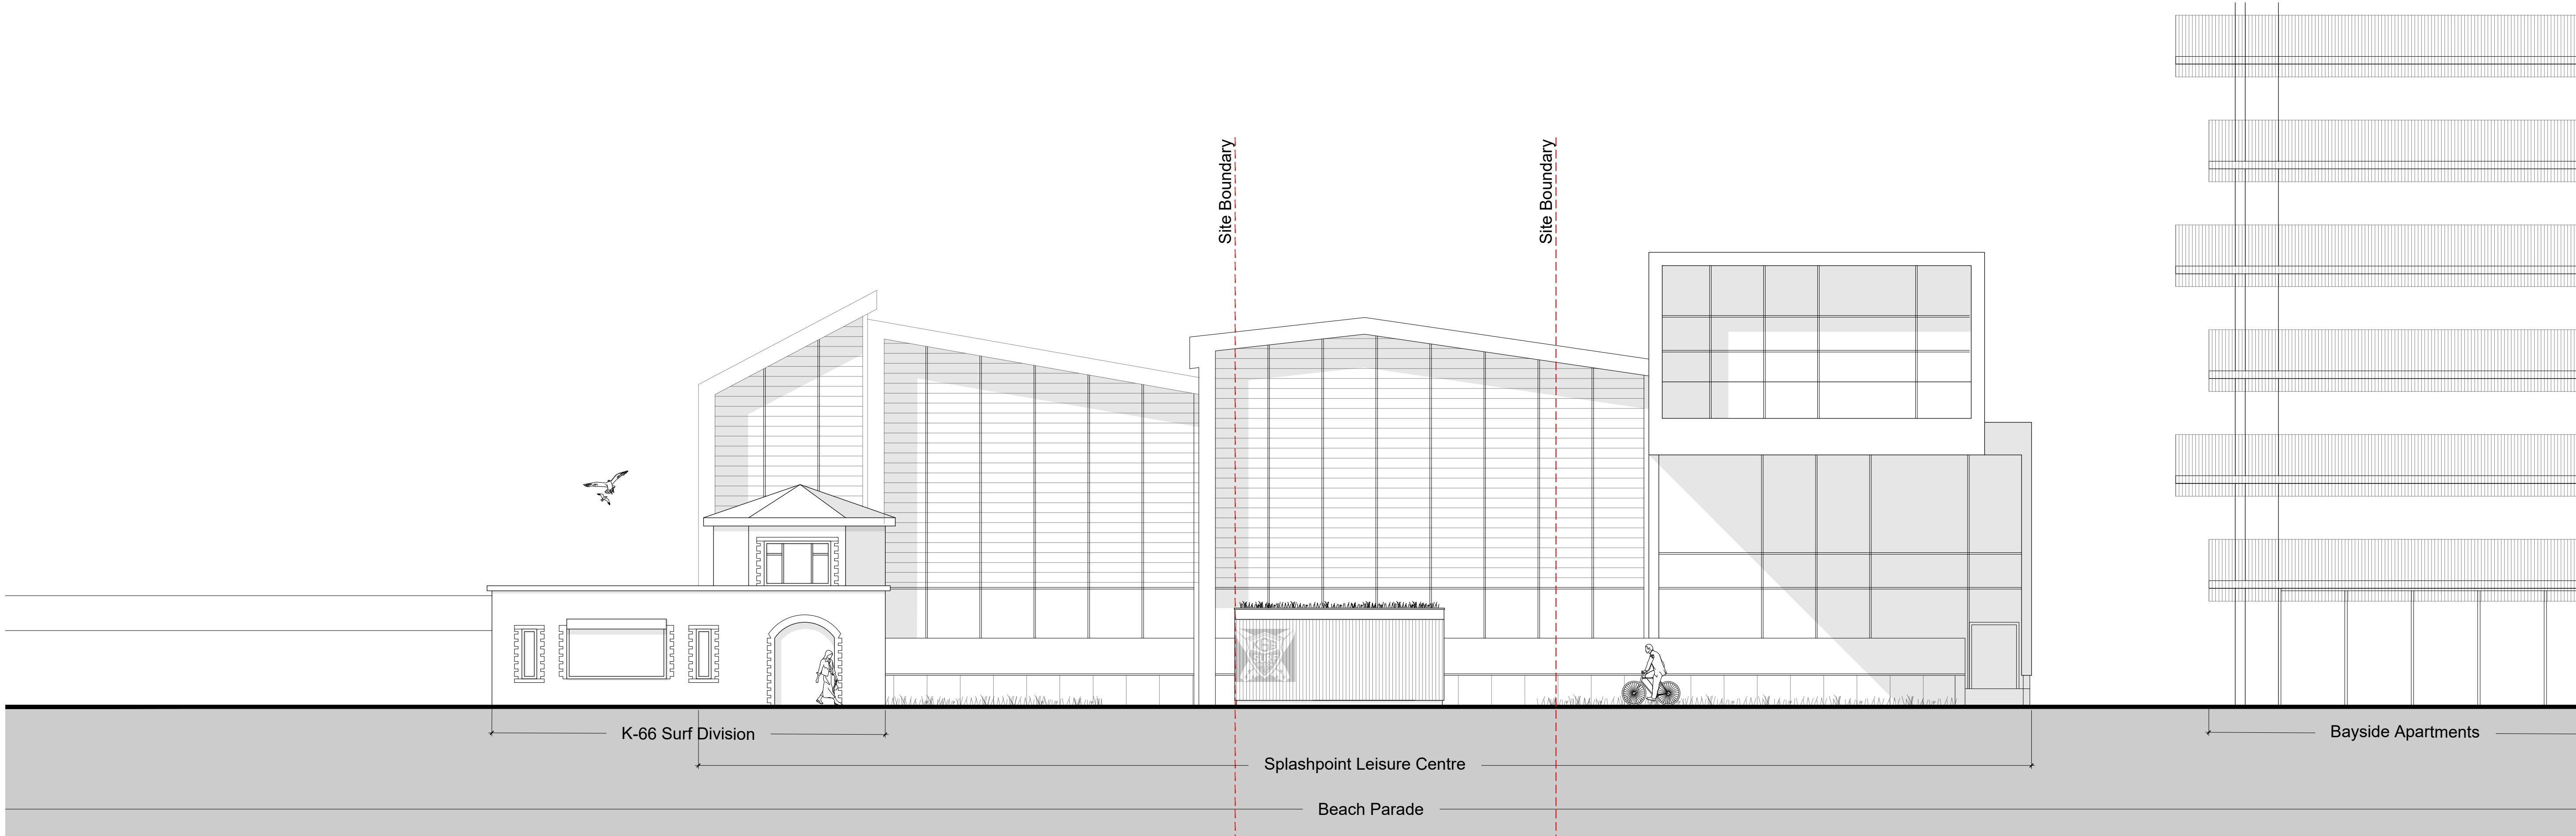

Street Scene

Client's Name
K-66 Surf Division

Drawing Title
Proposed Street Scene

Drawn
KA
Checked
MG
Date
02.12.25

Job No
7579
Drawing No
PL05
Rev
A

Status
PRELIMINARY

Job Title
K-66 Surf Shack Storage, Worthing Beach

Scale
1:100 @ A1 / 1:200 @ A3
metres 2 4 6 8

Rev	Date	Revision Details	Dr	Ch
				
London: 76 Great Suffolk Street London, SE1 0BL T 0207 928 2773 E london@ecearchitecture.com				
Sussex: 64 - 68 Brighton Road, Worthing West Sussex, BN11 2EN T 01903 248777 E sussex@ecearchitecture.com				
Bristol: Westworks, Beacon Tower Colston Street, Bristol, BS1 4XE T 0117 214 1101 E bristol@ecewestworks.com				
ECE Architecture www.ecearchitecture.com				