



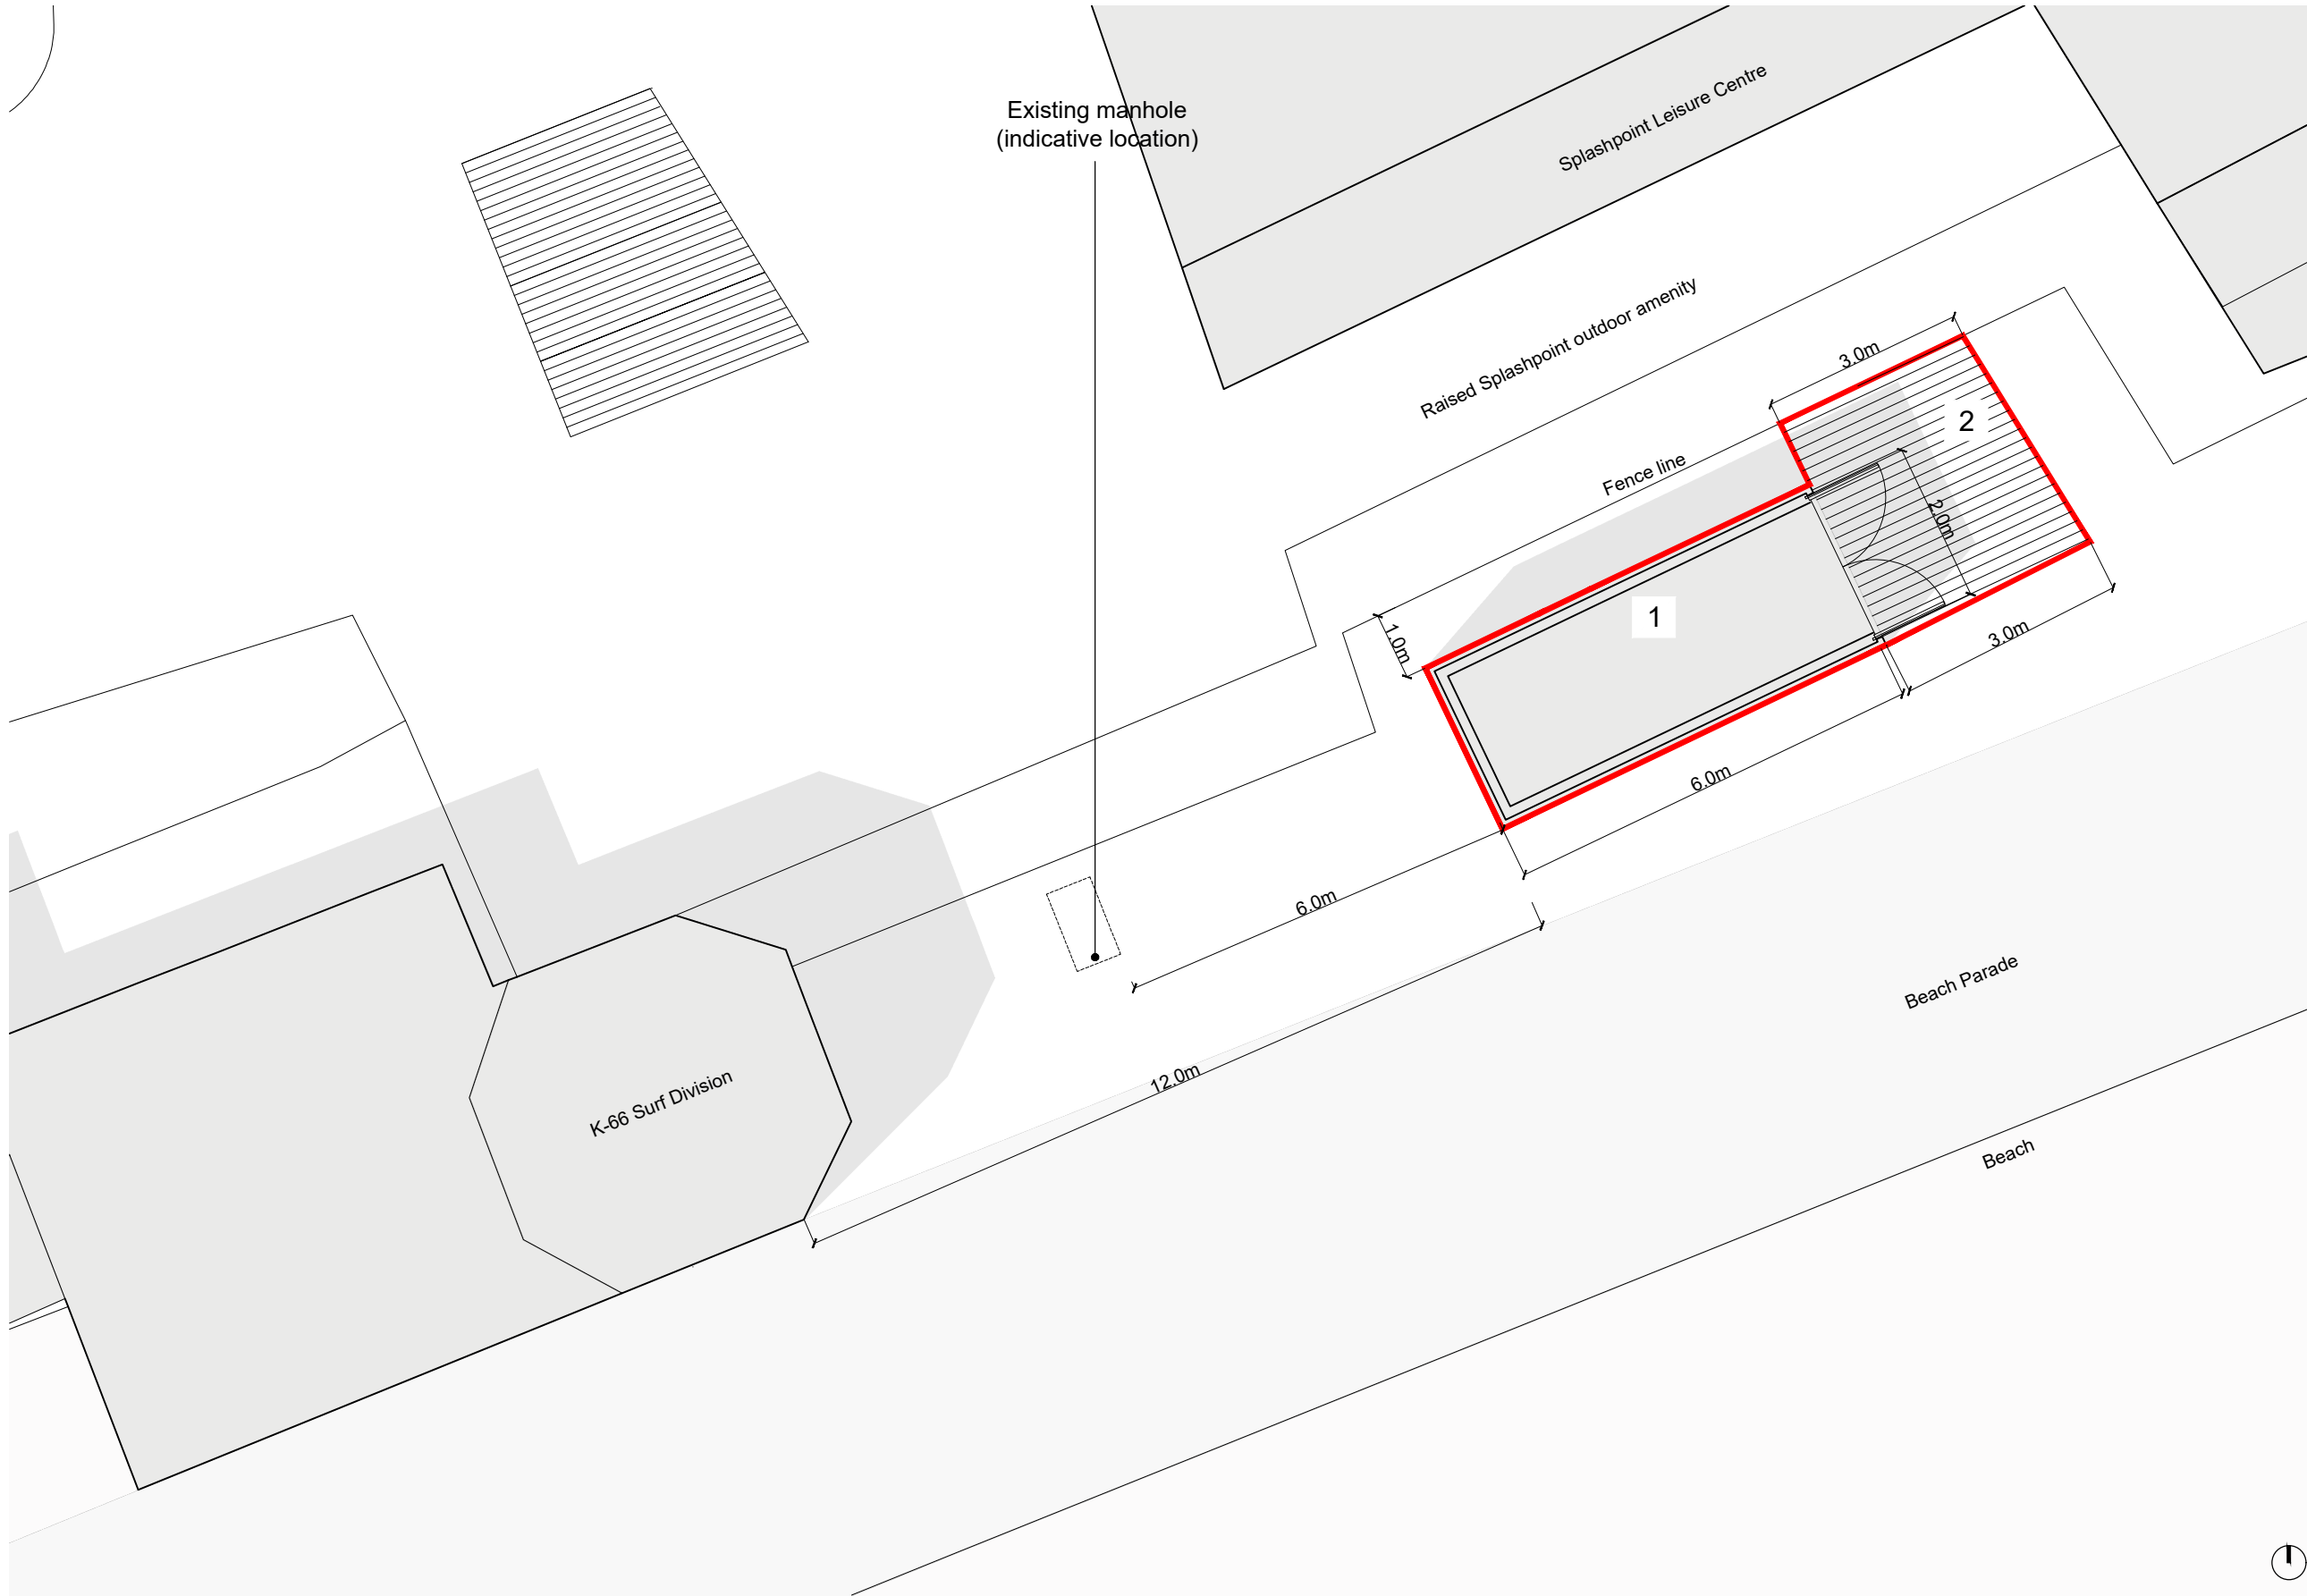

CDM 2015 Health & Safety Information:

This information relates only to 'Significant Hazards' identified on this drawing and is to be read in conjunction with the Designer's Hazard Register.

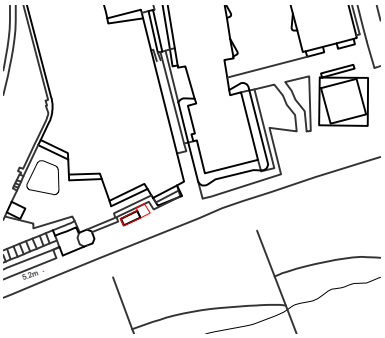

Key Plan

KEY

Indicative alternate location

- Green Roof
- Deck

Client's Name
K-66 Surf Division

Job Title
K-66 Surf Shack Storage, Worthing Beach

Drawing Title
Site Plan

Scale
1:100 @ A3
metres 1 2 3 4

Drawn
KA
Job No
7579
Checked
MG
Drawing No
PL03
Date
02.12.25
Rev
A

PRELIMINARY

A 03.06.26 Layout Update
Rev Date Revision Details Dr Ch

London: 76 Great Suffolk Street
London, SE1 0BL
T 0207 928 2773 E london@ecearchitecture.com
Sussex: 64 - 68 Brighton Road, Worthing
West Sussex, BN11 2EN
T 01903 248777 E sussex@ecearchitecture.com
Bristol: Westworks, Beacon Tower
Colston Street, Bristol, BS1 4XE
T 0117 214 1101 E bristol@ecwestworks.com
www.ecearchitecture.com