


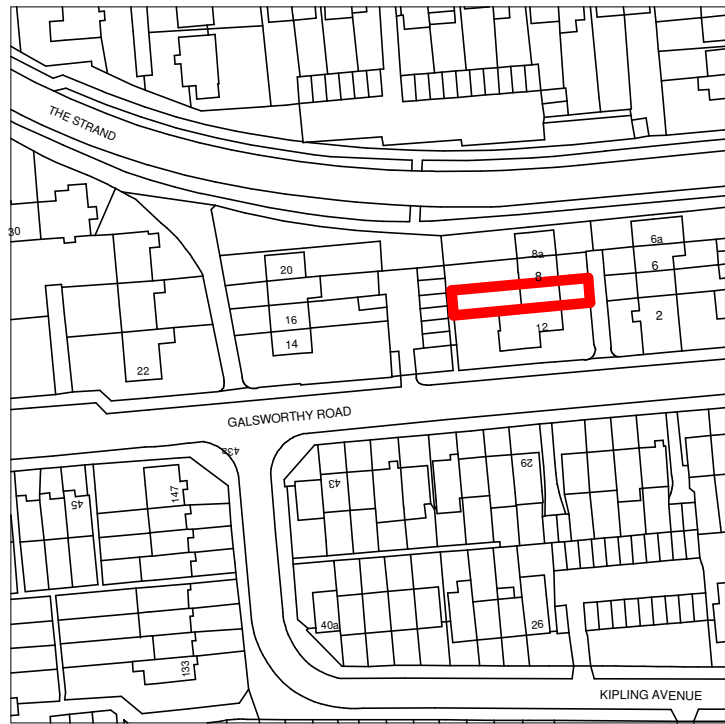



2 LOCATION PLAN
1 : 1250



VISUAL SCALE 1:500 @ A3



VISUAL SCALE 1:1250 @ A3

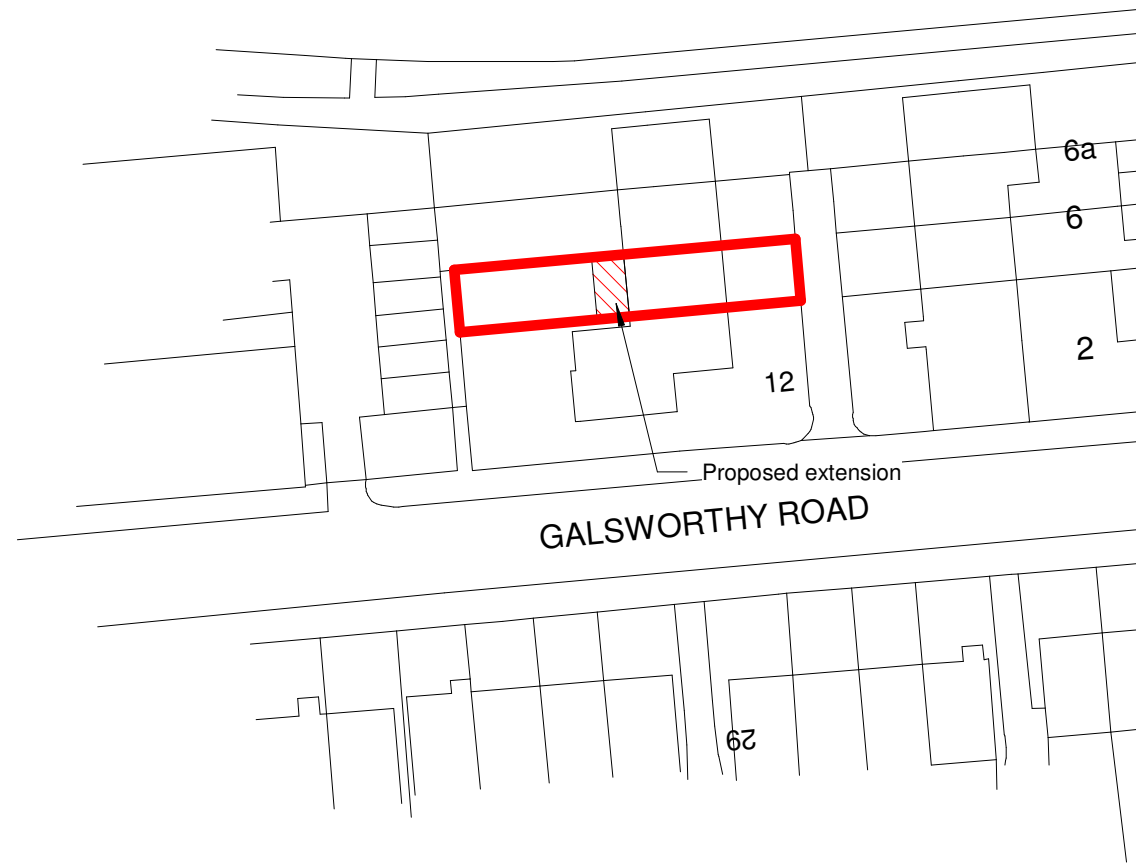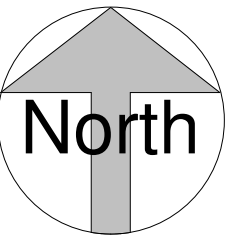

1 SITE PLAN
1 : 500



4 Union Place | Worthing | BN11 1LG
info@kronadesign.co.uk
kronadesign.co.uk
01903 256150

PROJECT

Rear Extension

ADDRESS

10 Galsworthy Road
Goring-by-Sea
West Sussex

TITLE

Site Plan & Location
Plan

CLIENT

Mr & Mrs Wares

DRAWN

JLB

STATUS

Design

DATE

08/01/26

SCALE (@ A3)

As indicated

PROJECT NUMBER

KD.1824

DRAWING NUMBER

A.001

REV

© KRONA DESIGN