

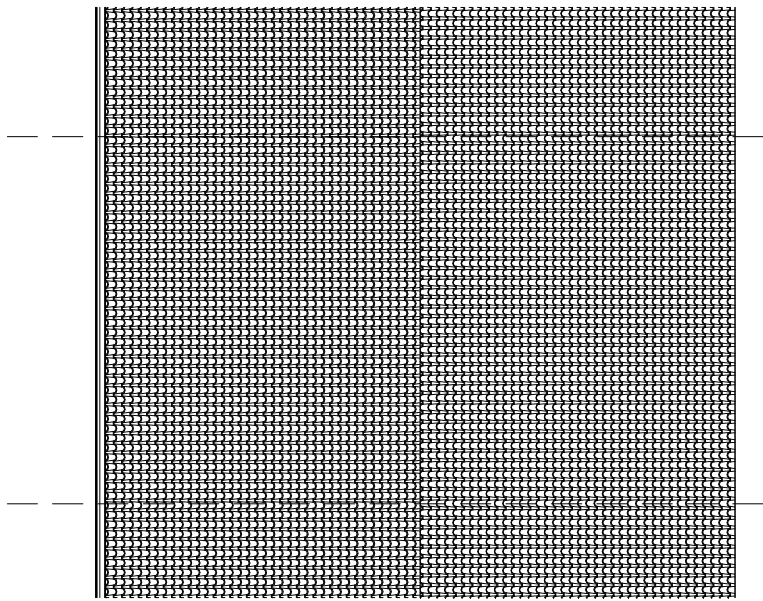


VISUAL SCALE 1:100 @ A3

 

VISUAL SCALE 1:50 @ A3

2 ROOF PLAN
1 : 100

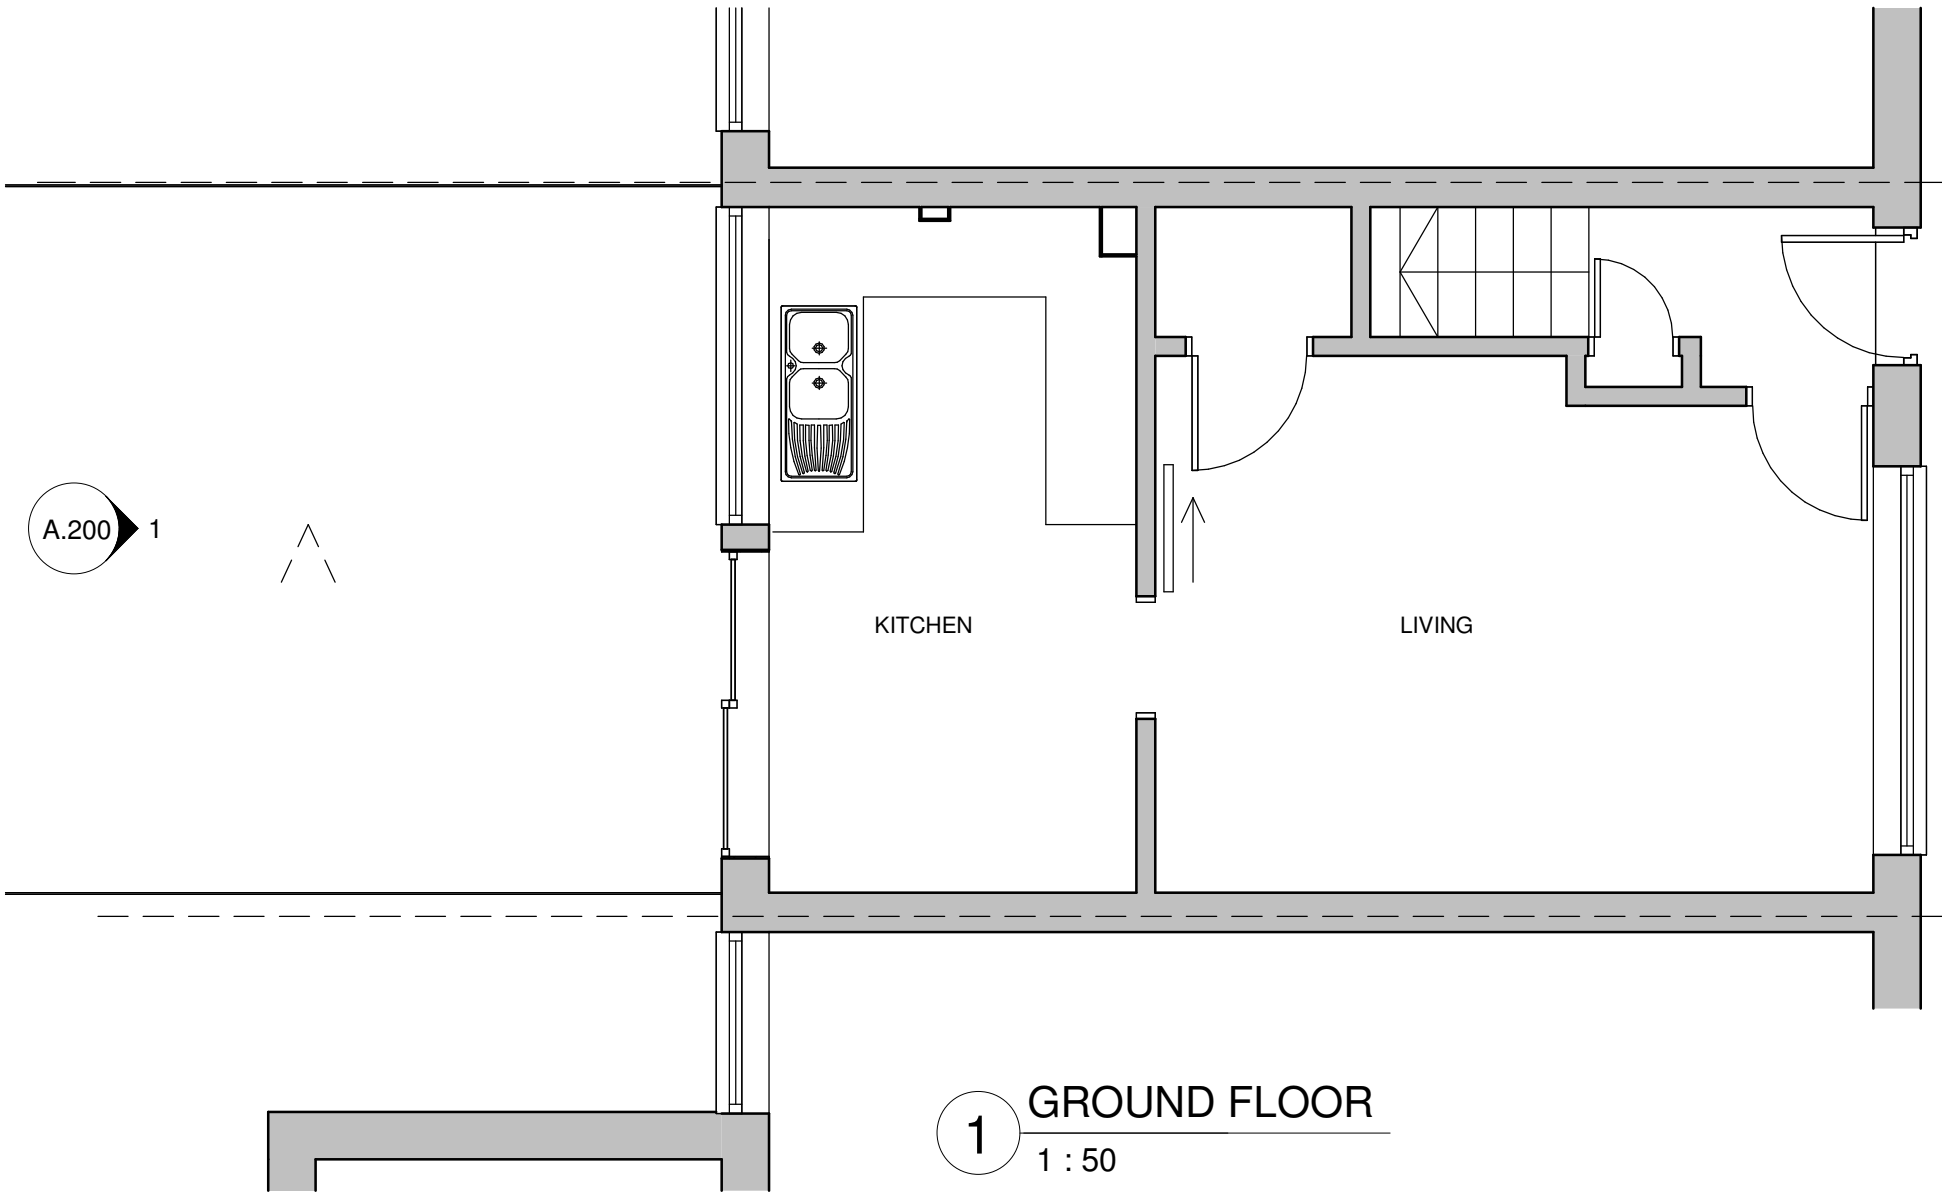

1 GROUND FLOOR
1 : 50



4 Union Place | Worthing | BN11 1LG
info@kronadesign.co.uk
kronadesign.co.uk
01903 256150

PROJECT

Rear Extension

ADDRESS

10 Galsworthy Road
Goring-by-Sea
West Sussex

TITLE

Existing Plans

CLIENT

Mr & Mrs Wares

DRAWN

JLB

STATUS

Design

DATE

08/01/26

SCALE (@ A3)

As indicated

PROJECT NUMBER

KD.1824

DRAWING NUMBER

A.100

REV

© KRONA DESIGN