



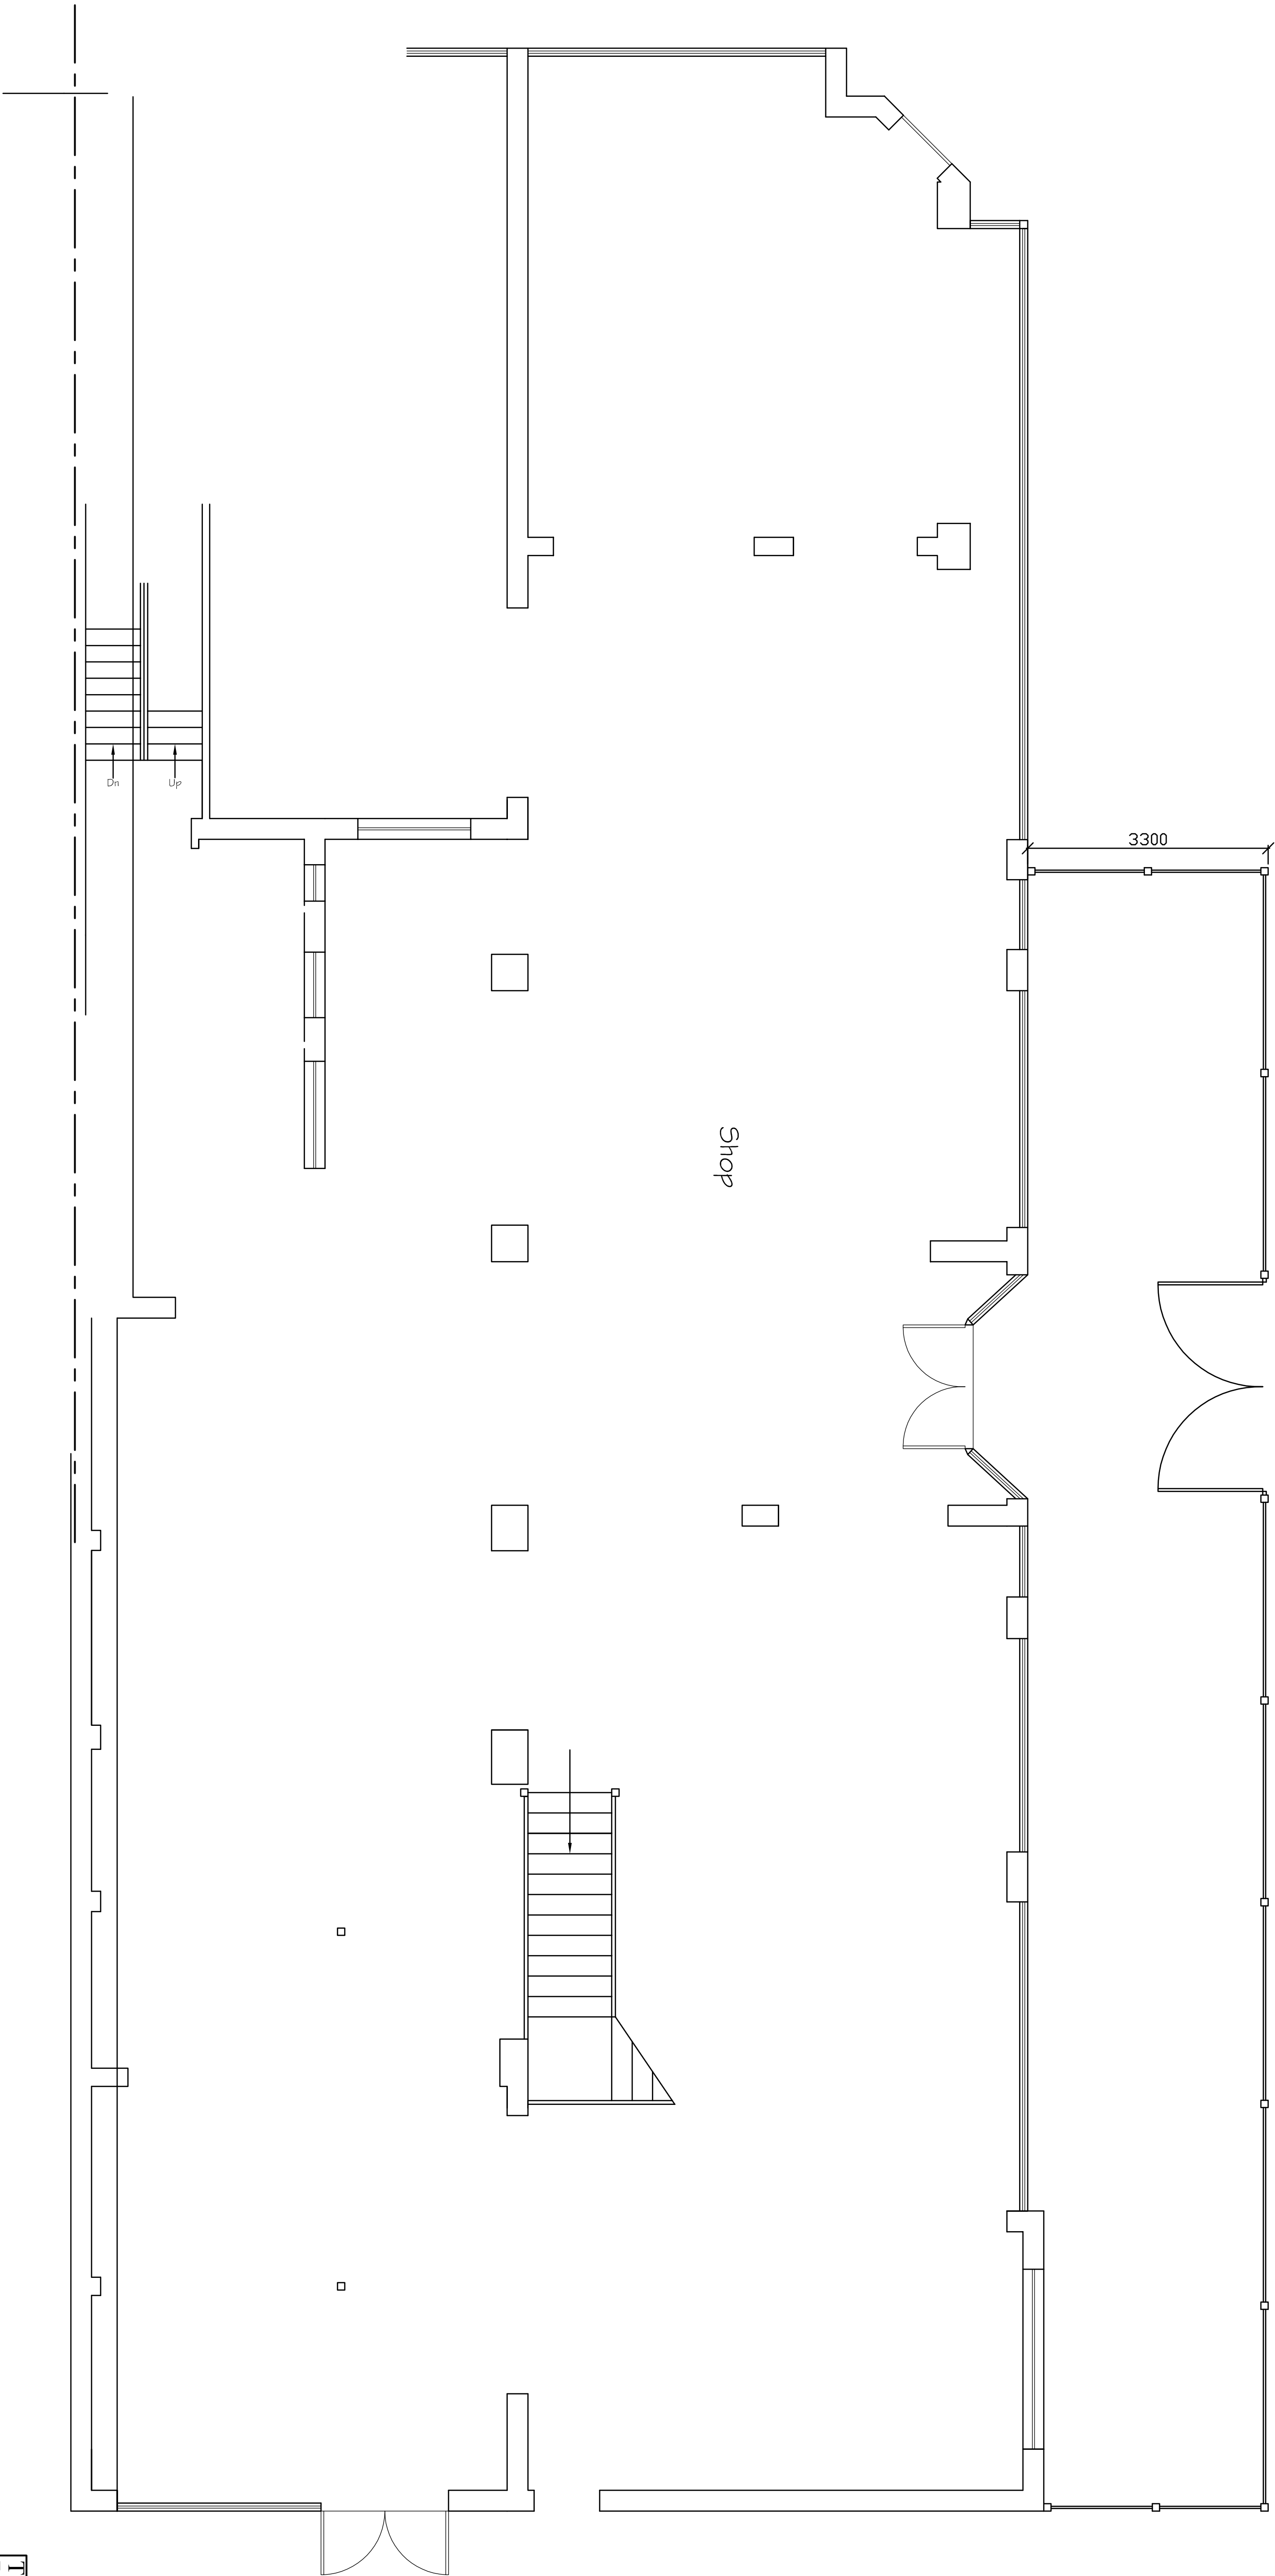

Part Proposed Ground Floor Plan

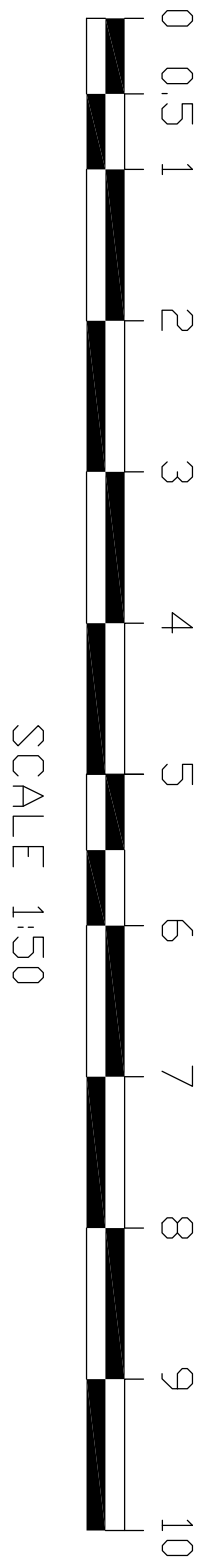

Tony Rogers
Building Consultants

Address: 40 Dawn Crescent, Upper Beeding
West Sussex, BN44 3WH

Telephone: 01903 815225 Fax: 01903 815225

Rev.	Date	Revision Description

Client: *Gardner & Scardfield*

Address: *2-16 Perhill Road*
Lancing
West Sussex
BN15 4J

Project: *Proposed 2.4m*
high fence and gates

Scale: *1:50*
Paper Size *A1*

Date: *July 2026*

Drawing No: *14/931/10*

Drawn By: <i>AWR</i>	Revision:
----------------------	-----------