


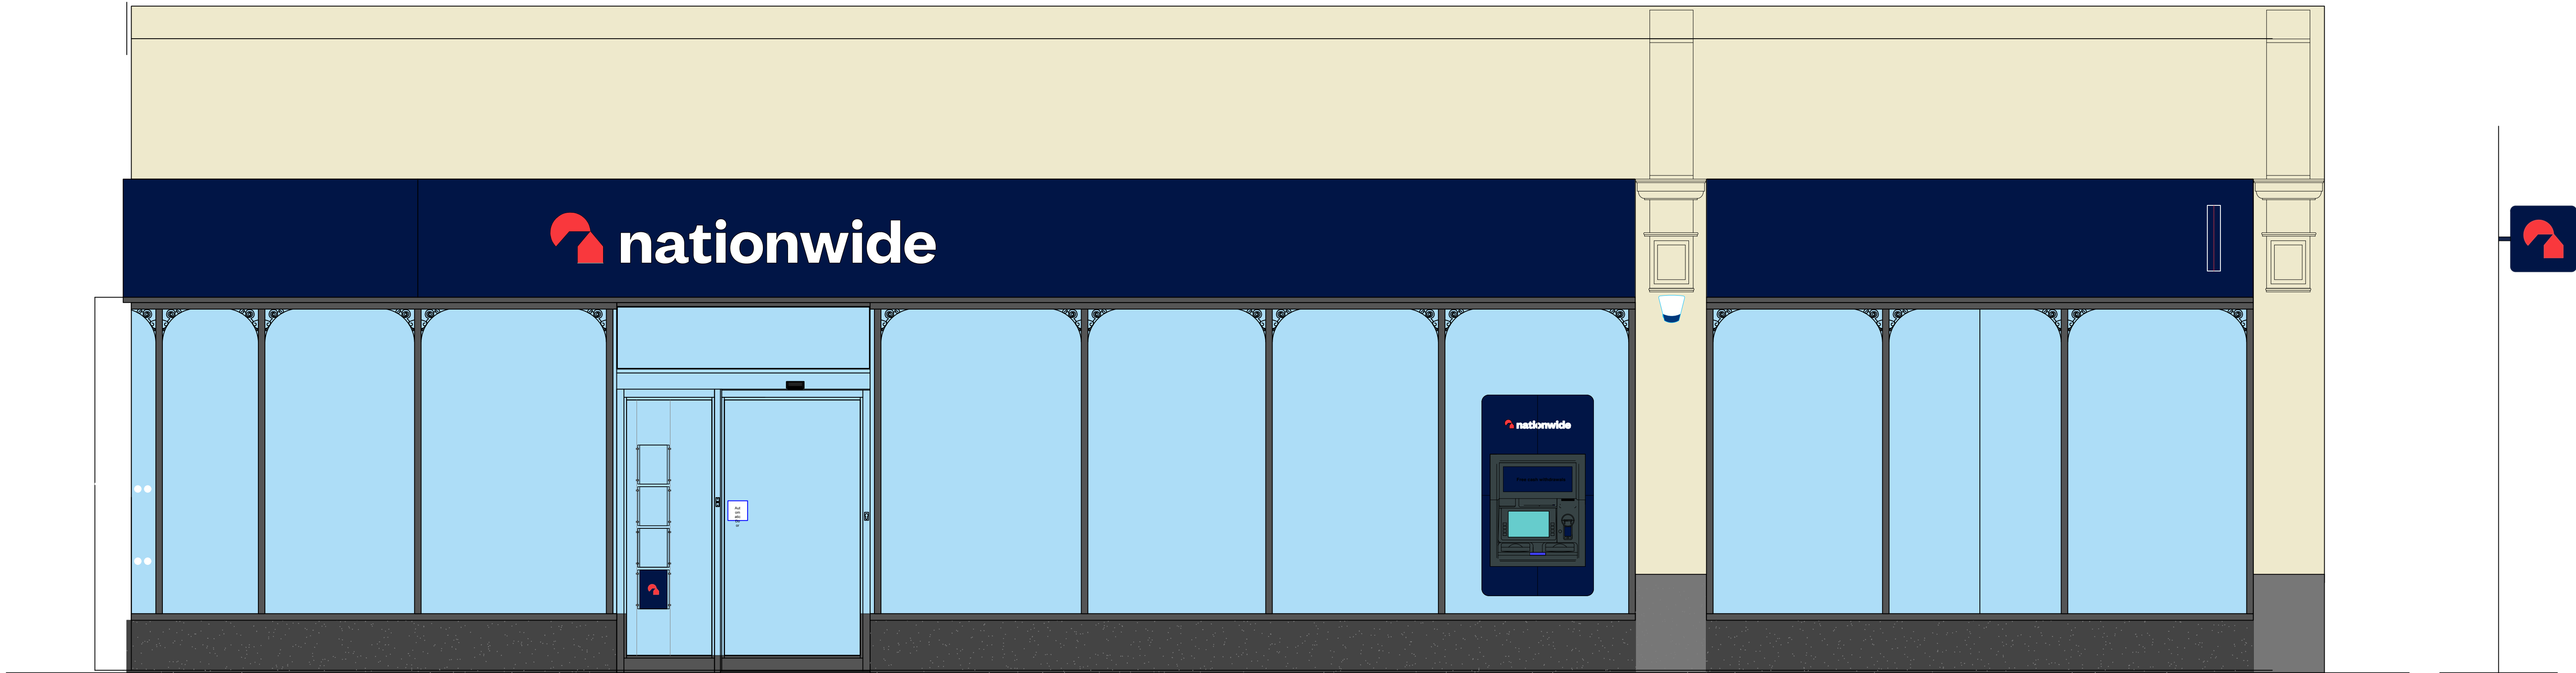

FIRST ISSUE			MC	01/07/2026		
REVISIONS			BY	DATE		
BRANCH NAME: 7/11 Montague Street, Worthing, BN11 3AX			DRAWING TYPE: FOR PLANNING EXISTING FRONT ELEVATION			
BRANCH PREFIX: 0349						
SCALE @ A1: 1:25	SCALE @ A3: 1:50	DATE DRAWN: 01/07/2026	STATUS:	PROPERTY LOCATION CODE:	DRAWING REF NO:	REV.
DRAWN BY: MC	CHECKED BY: AQP	JOB REF: 26022	P	WO13	EX.01.E1	