




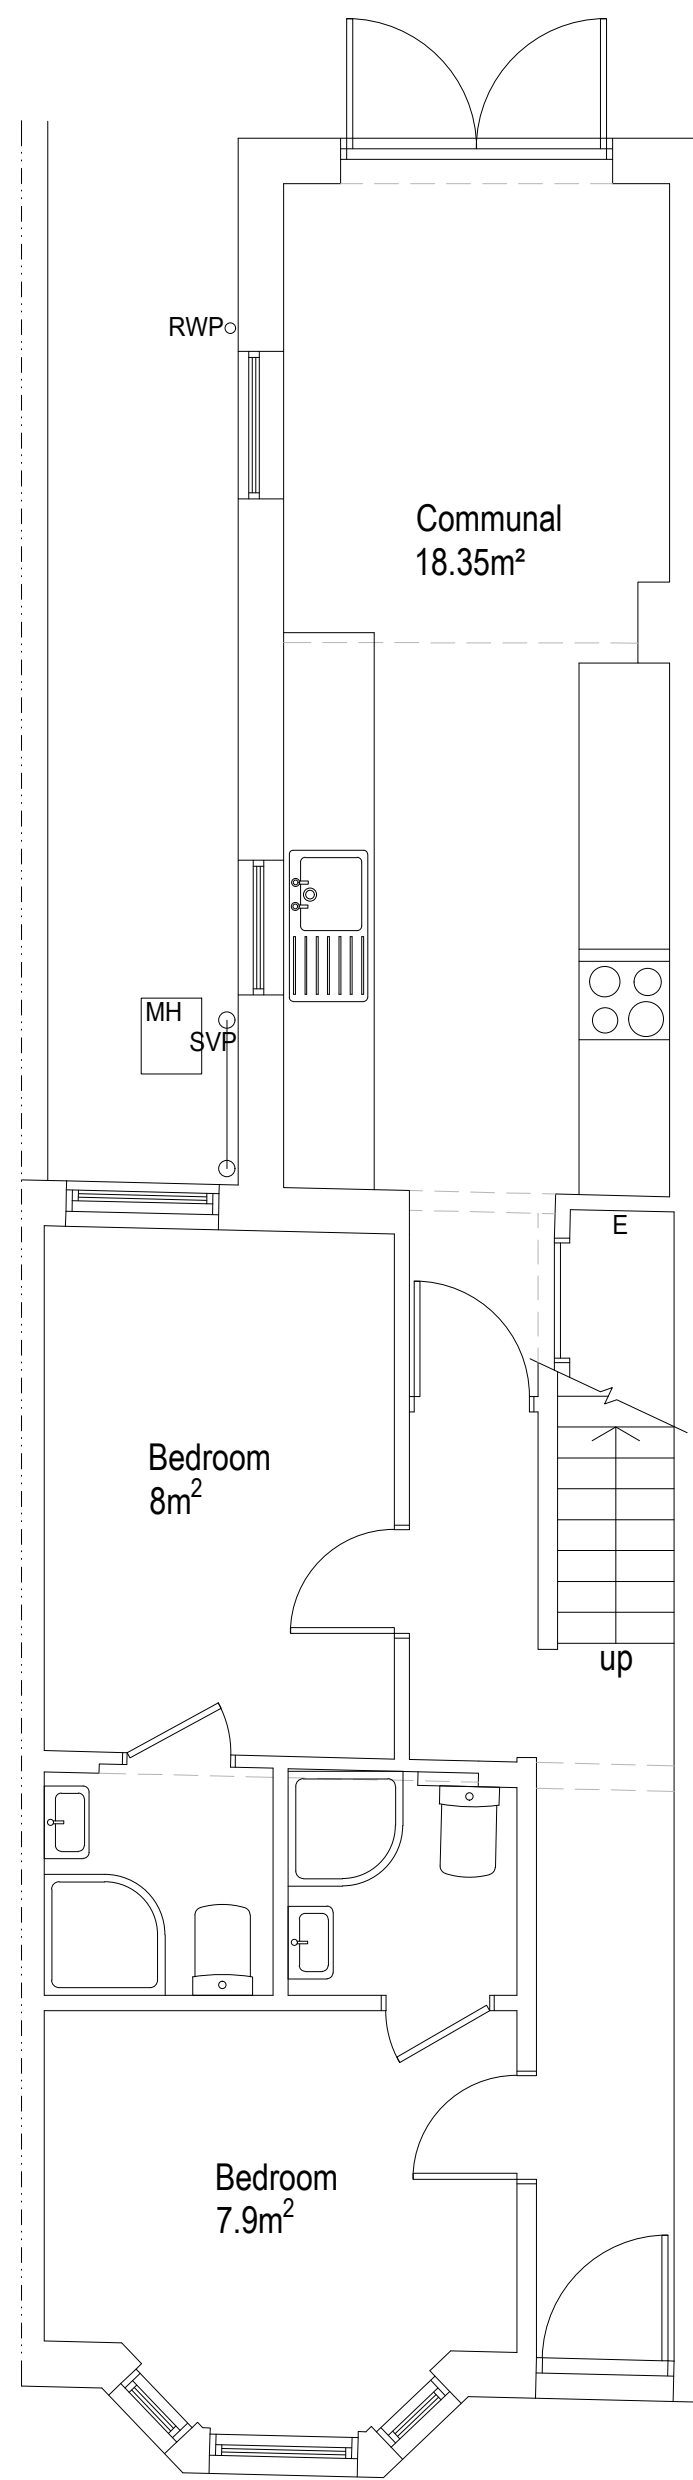


Existing Ground Floor Plan 1:50

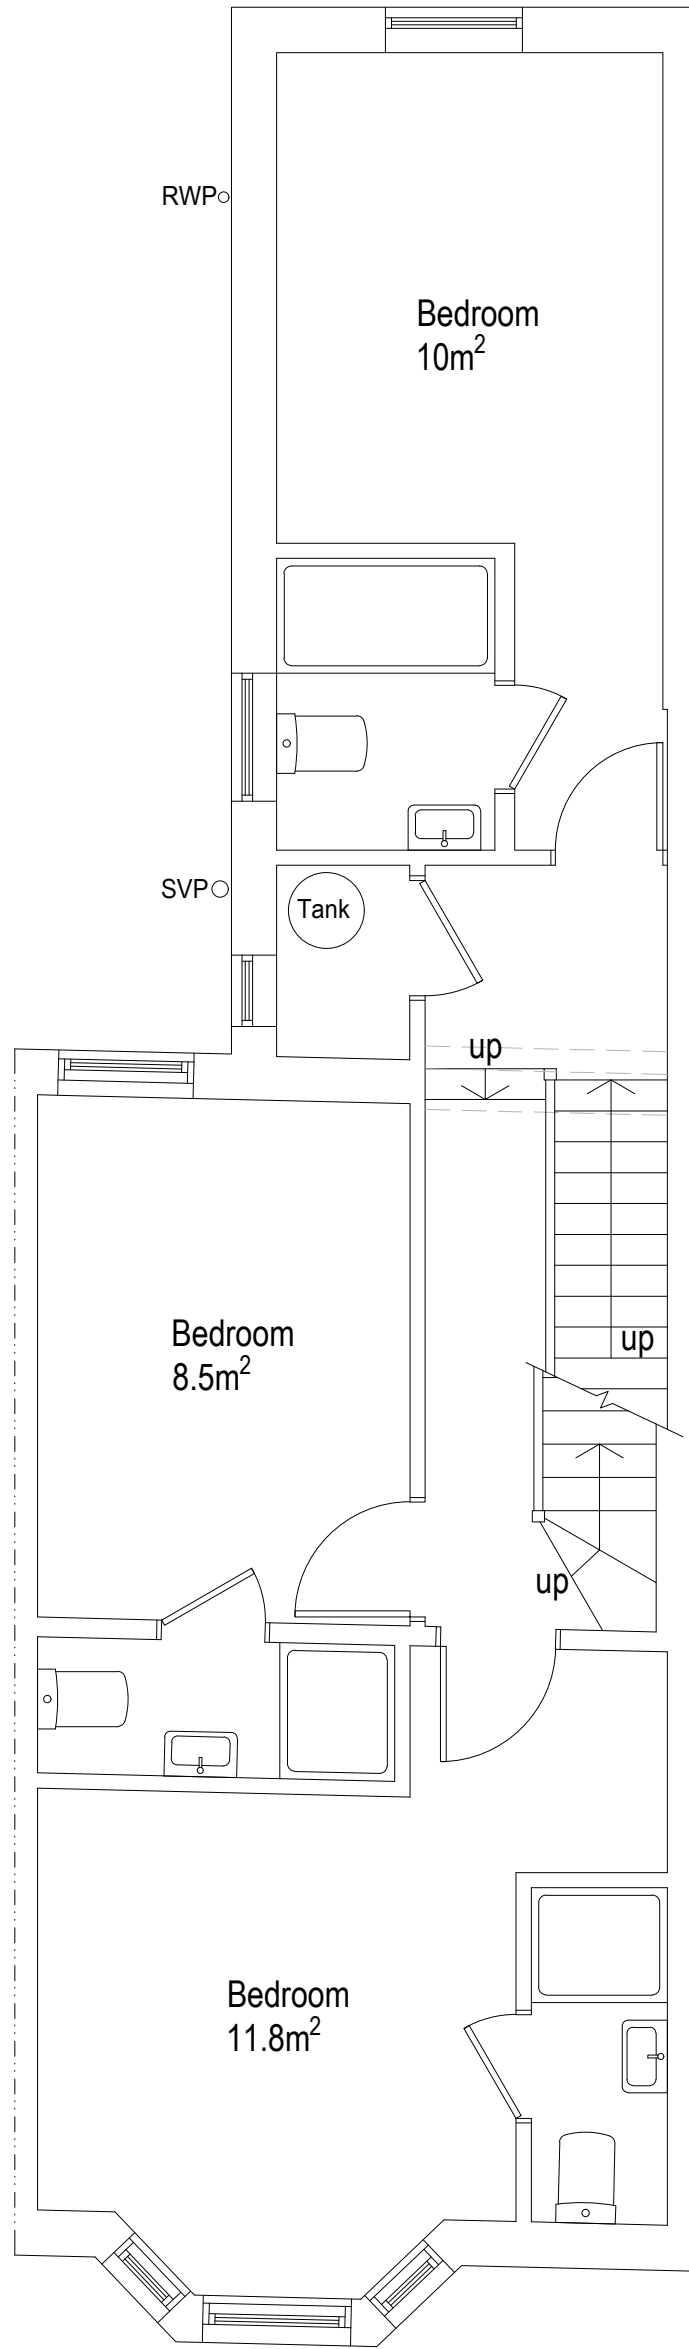

Existing First Floor Plan 1:50

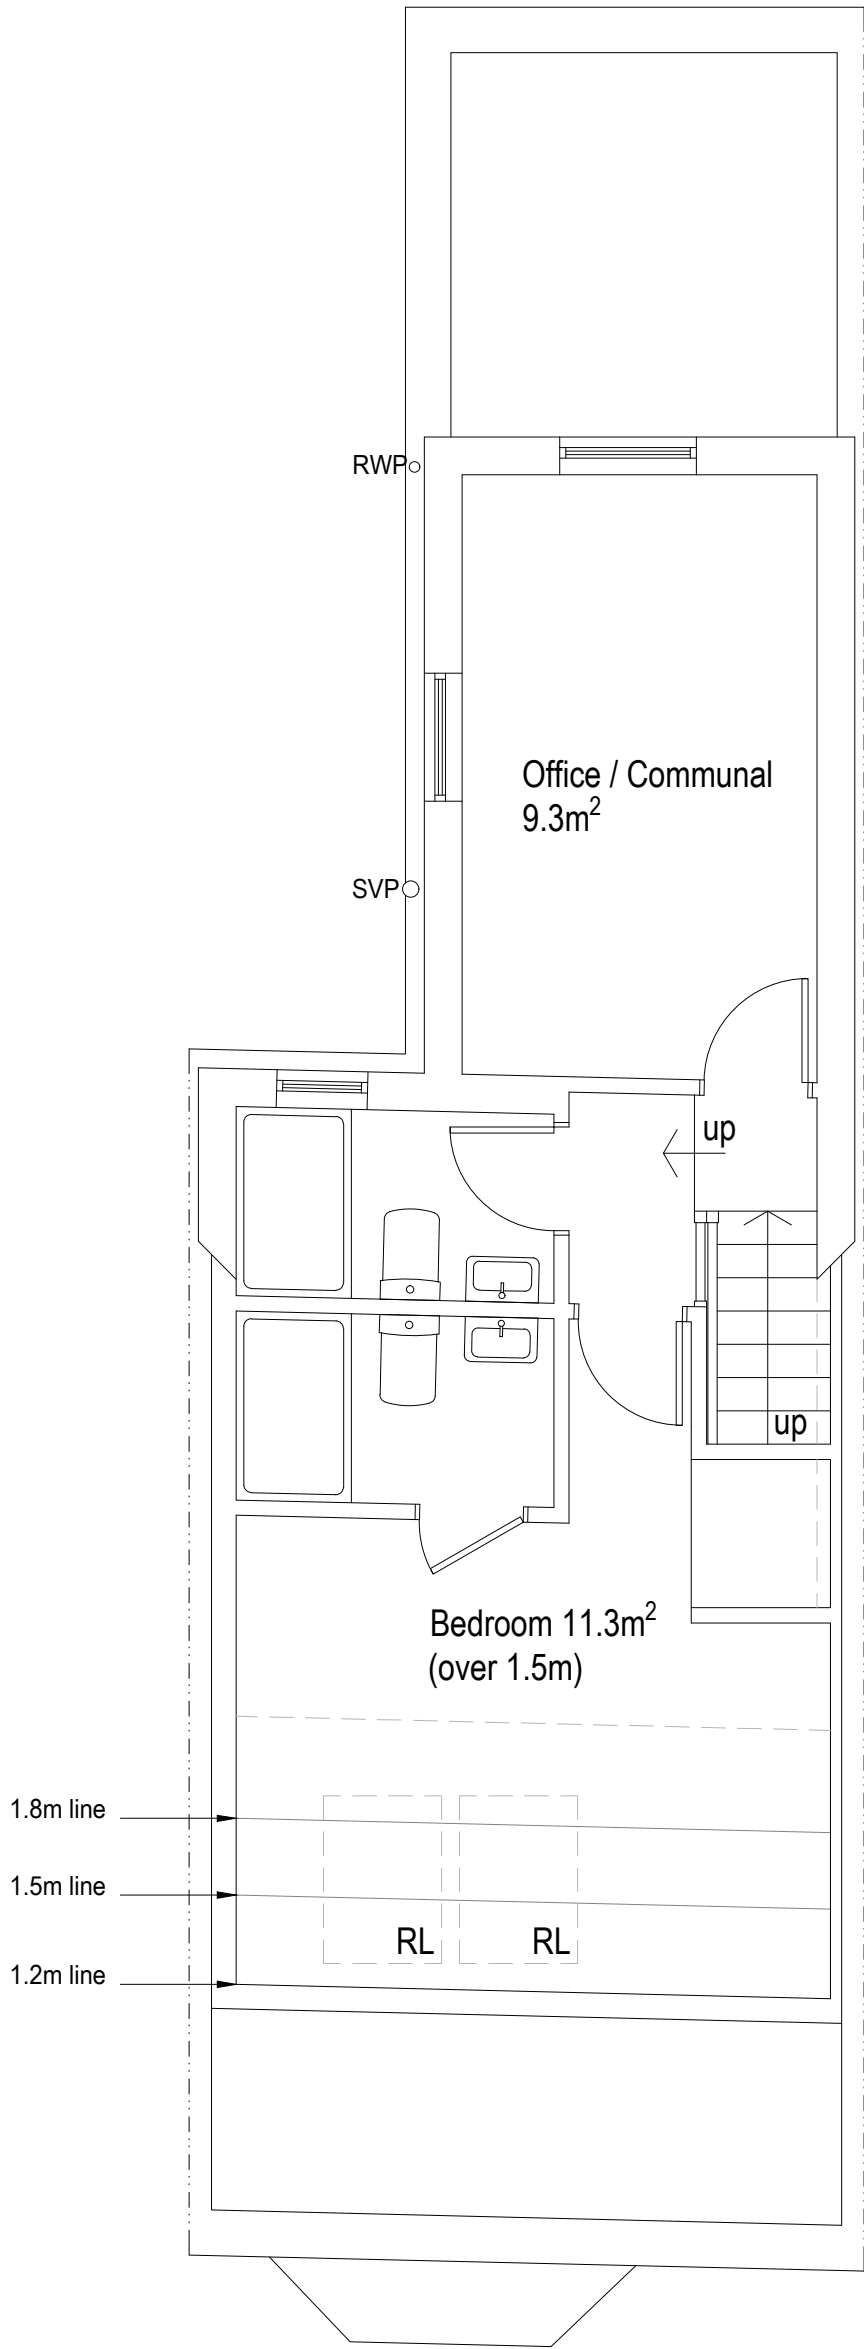

Existing Loft Floor Plan 1:50

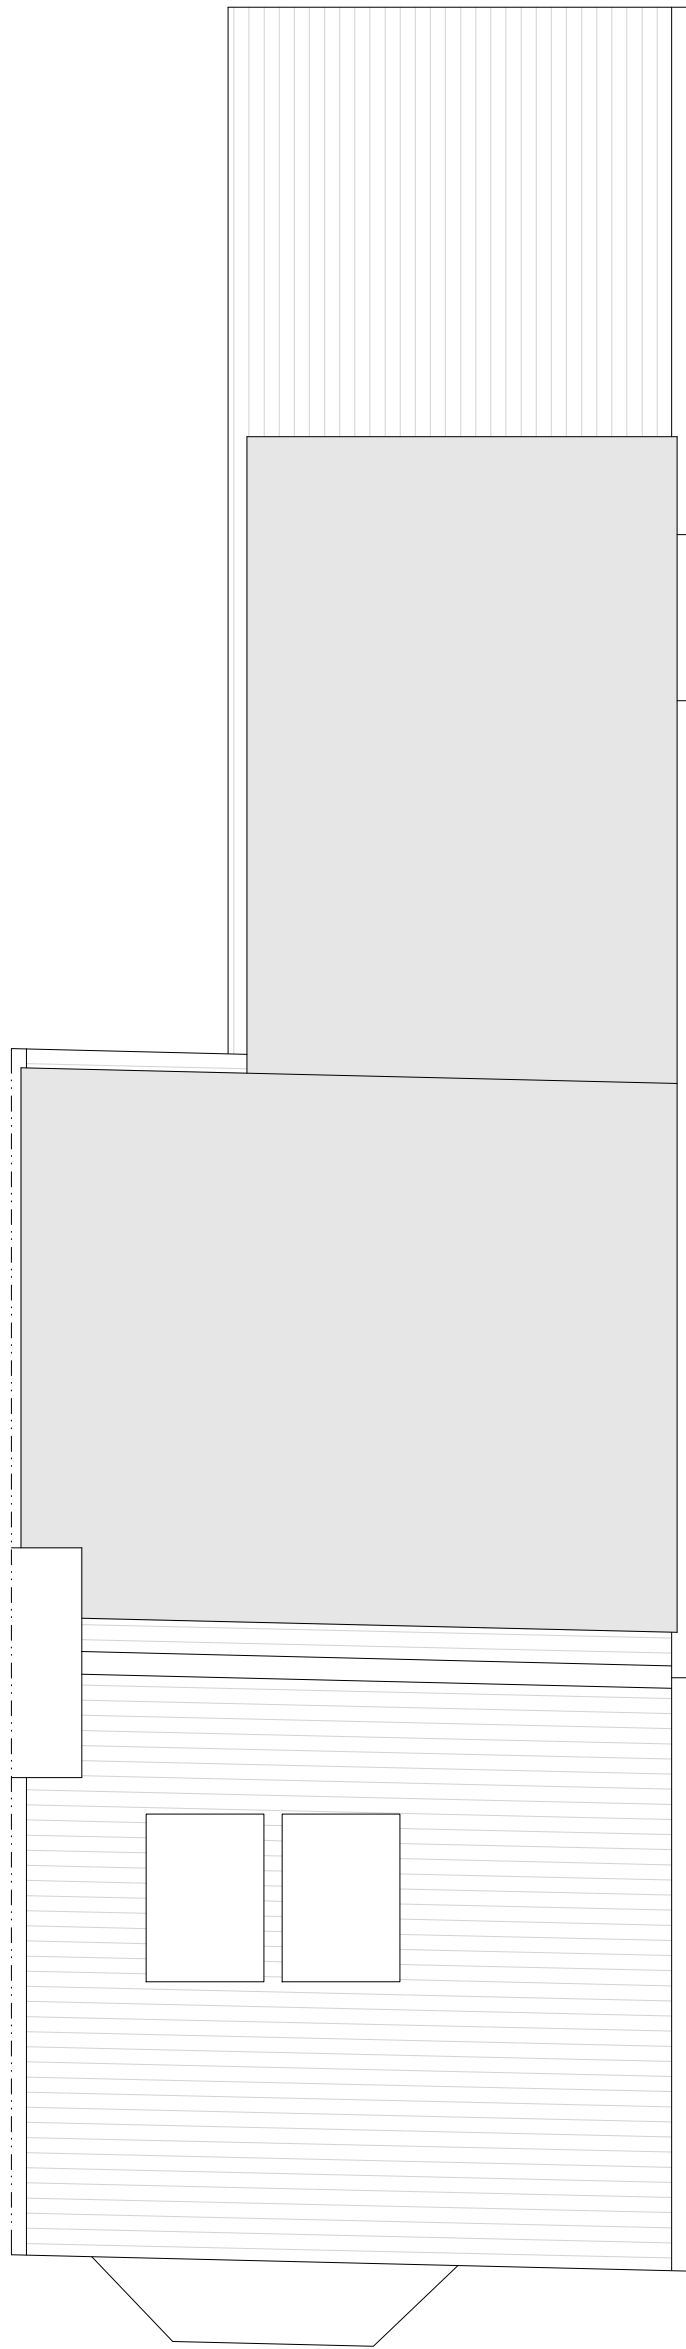


Existing Roof Plan 1:50




Location plan 1:1250




1:1250 0 10 20 30 40 50 60 70 80 90 100

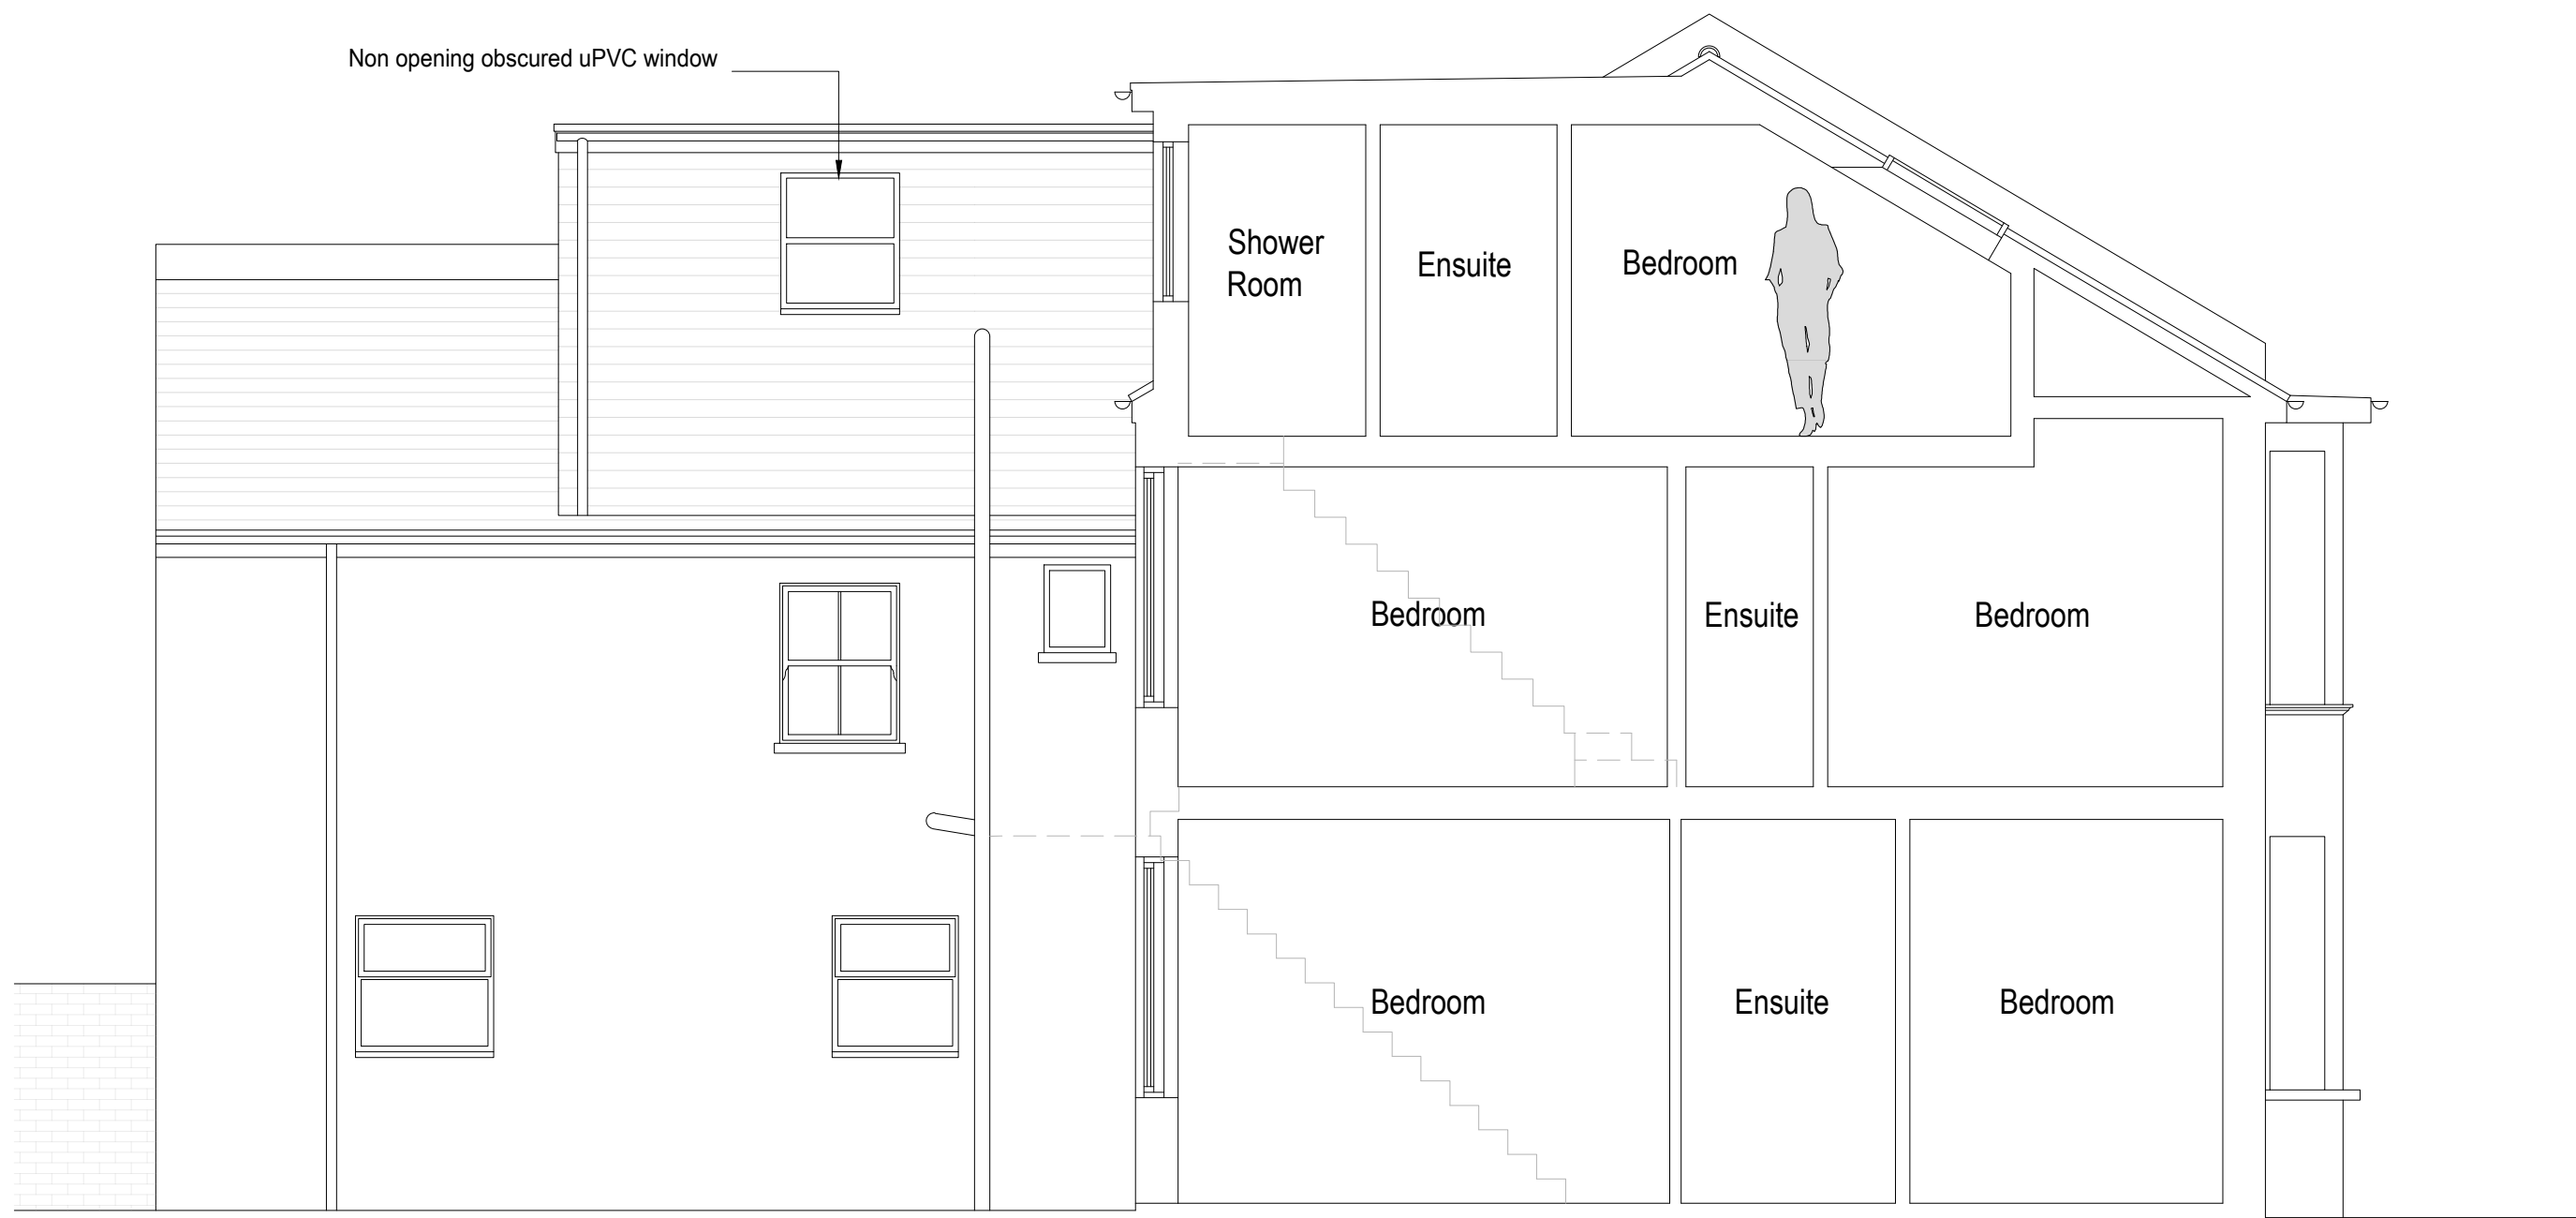


Existing Side Sectional Elevation (West) 1:50

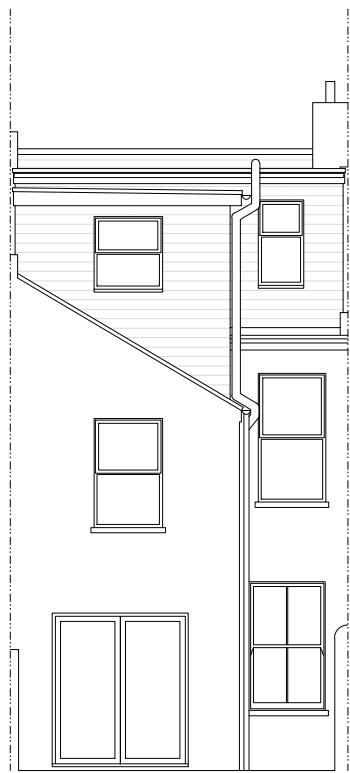

Existing Rear (North) Elevation 1:100

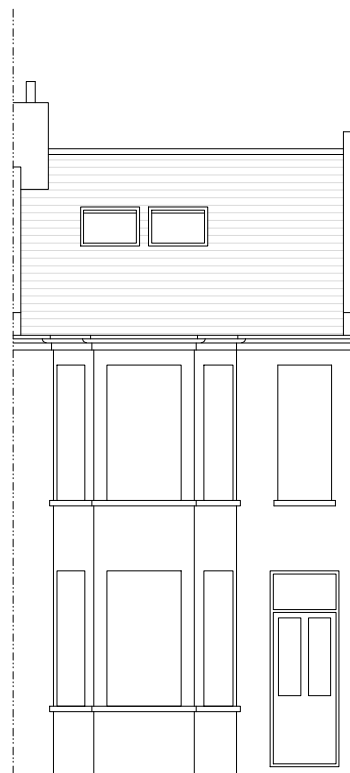

Existing Front (South) Elevation 1:100

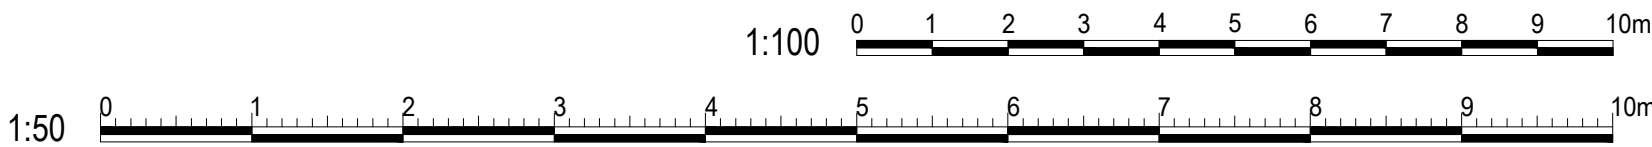

Rev A 29/05/26 - Update to side elevation to show window amendments

**bpm** Architectural Services Ltd.

|               |                                                         |             |              |
|---------------|---------------------------------------------------------|-------------|--------------|
| client        | KTLX Ltd                                                |             |              |
| project       | 128 Tarring Road<br>Worthing<br>West Sussex<br>BN11 4HA |             |              |
| project ref.  | 3134                                                    | drawing No. | 01A          |
| drawing title | Existing                                                |             |              |
| drawn by      | AW                                                      |             |              |
| date          | Mar 26                                                  | scale       | 1:50/100@ A1 |
|               | www.bpmnet.co.uk<br>info@bpmnet.co.uk                   |             |              |

Do not scale off drawing, check all dimensions on site before all work is commenced. All goods materials workmanship to conform with current building regs BSS and COP's