

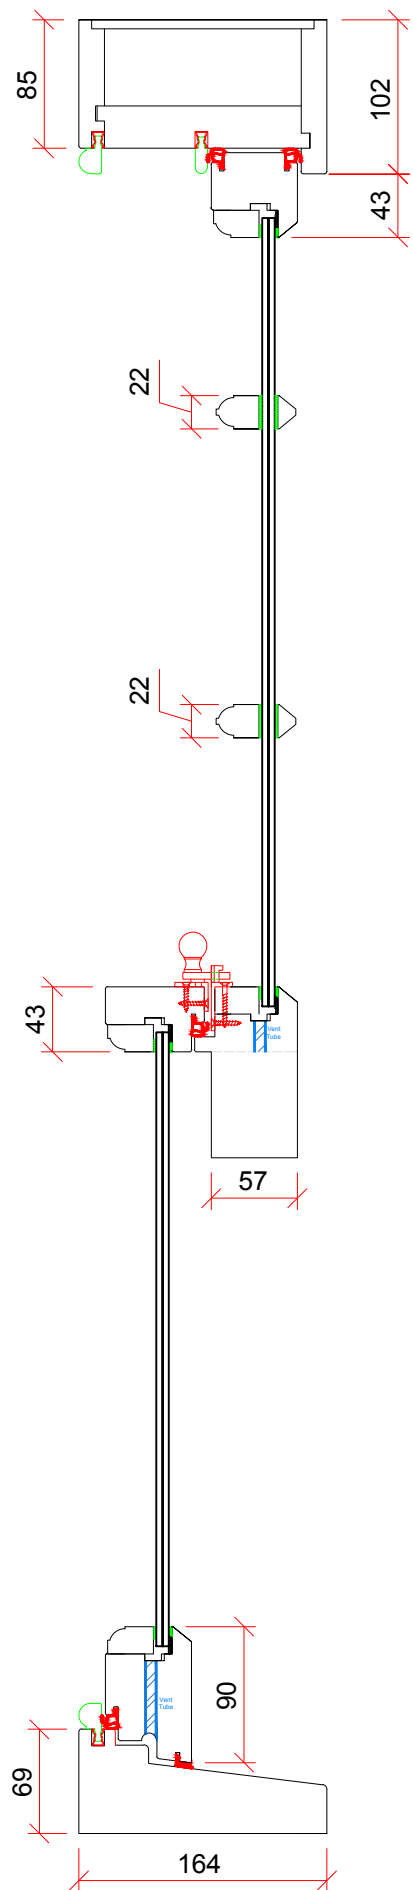


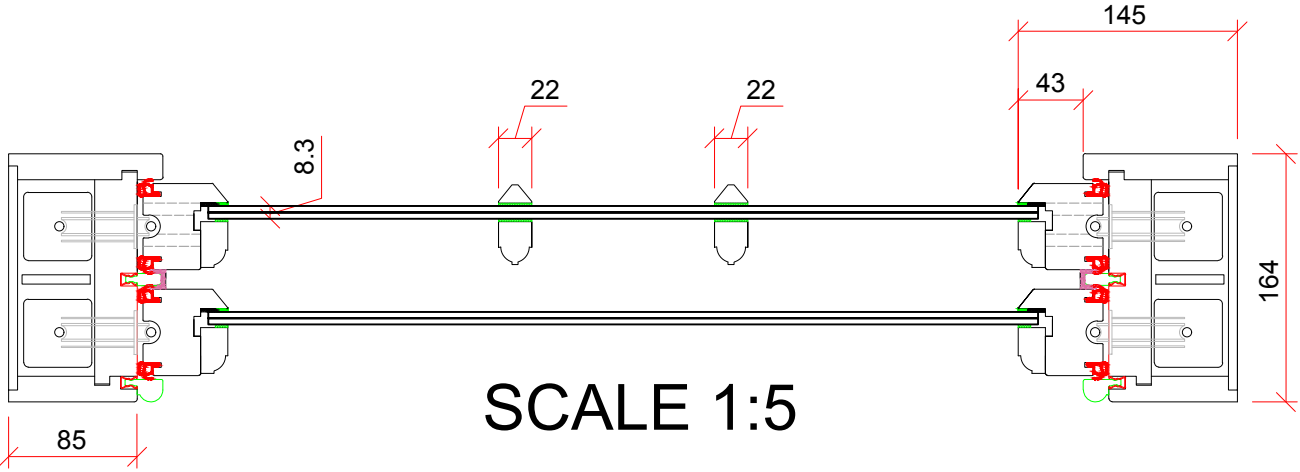

SCALE 1:5

SCALE 1:20

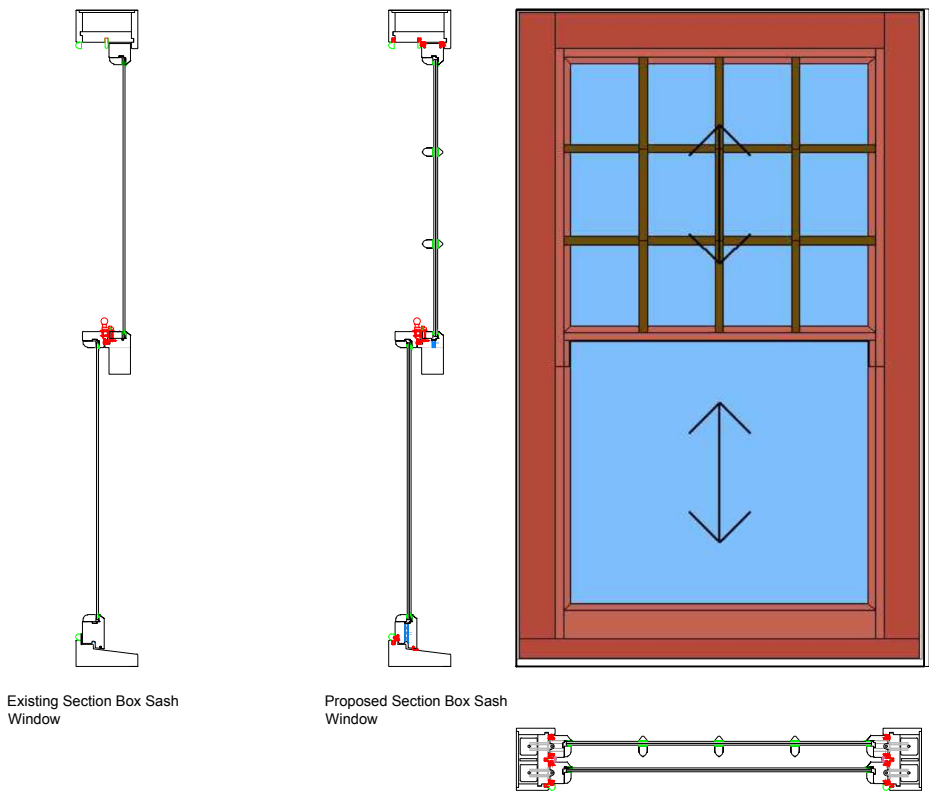

SCALE 1:5



Rev.	Description	Author	Date
e	Existing Section Box Sash Window	JT	23/03/26
B	Landvac 8.3 vacuum glass	JT	15/01/26
A	For Approval	SS	06/08/25

Client name:
KTLX Ltd
13 Westbourne Avenue
Worthing
BN14 8DE

Project name:
39 Brighton Road,
Worthing
BN11 3EF

Drawing title:
2nd Floor Box Sash Window

Location:
South Elevation

Scale:
1:5 & 1:20 @ A3

Drawing number:
VER-SS-04825-003

Drawn by:
JT

Date:
23/03/2026

Revision:
P3

Drawing status:
PRELIMINARY TENDER CONSTRUCTION