

 
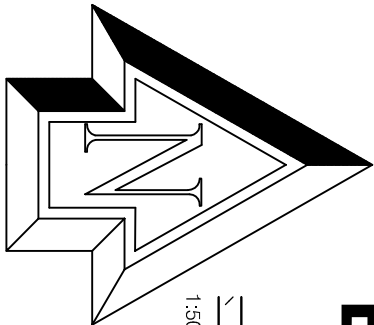





proposed hatched red

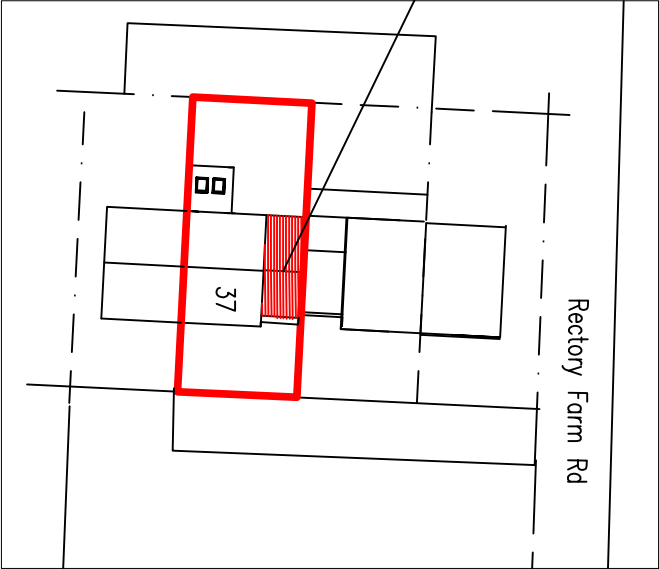

BLOCK PLAN 1:500

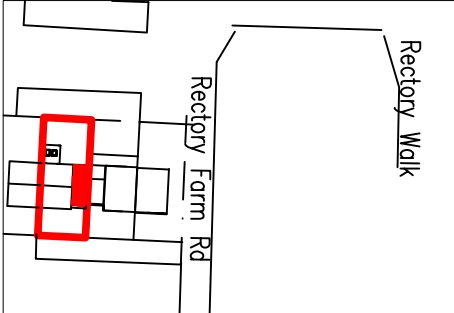

Location PLAN 1:1250

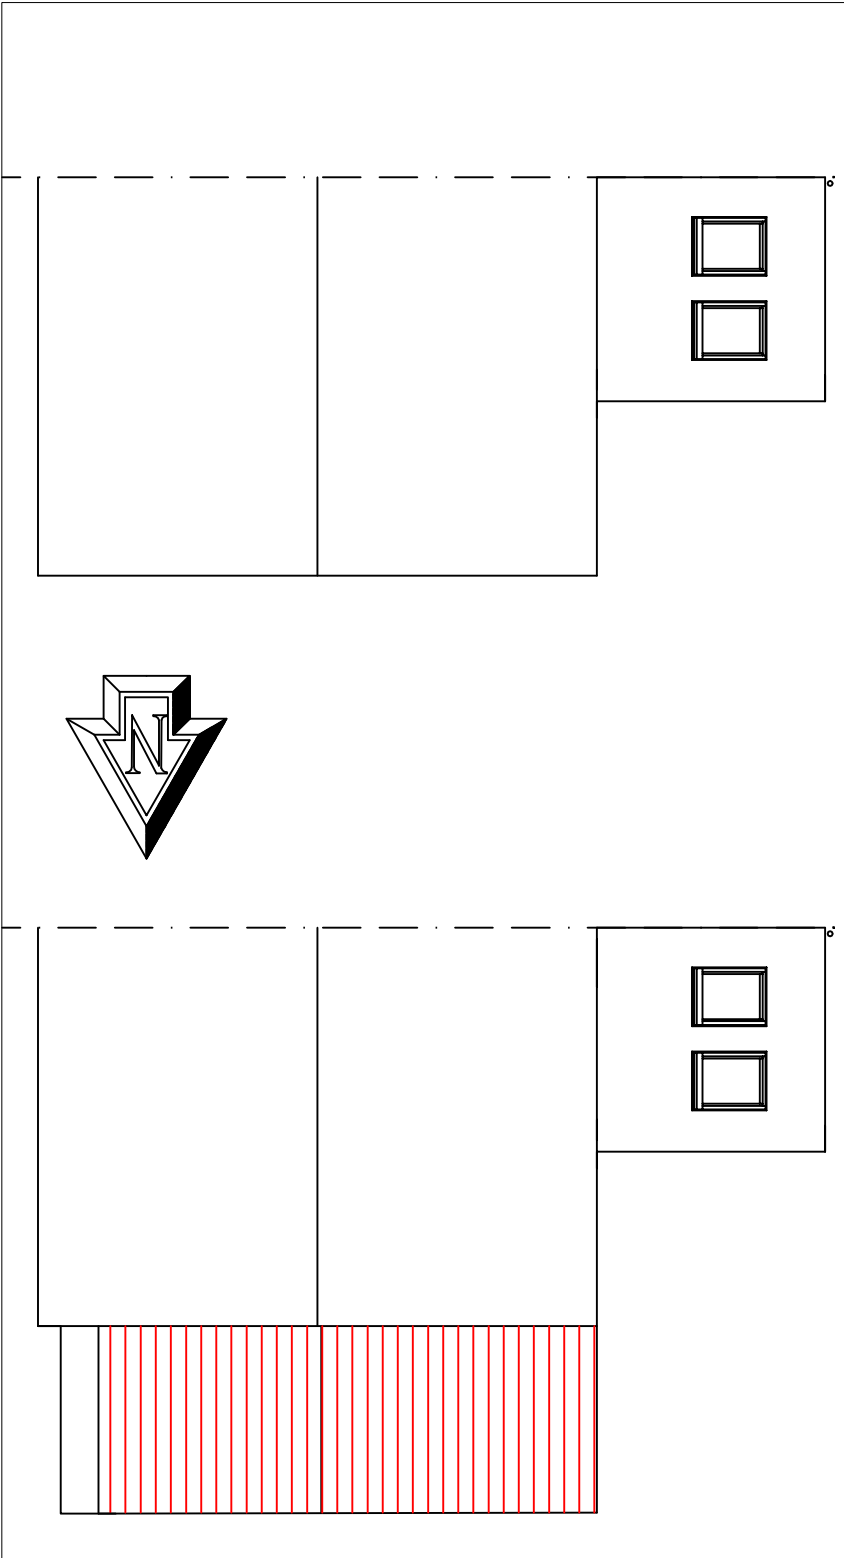 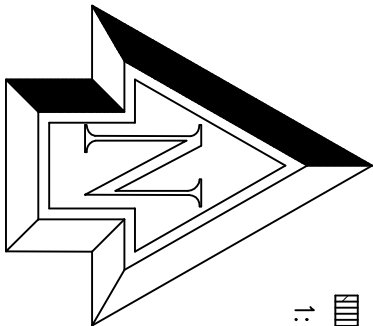

Existing roof plan 1:100

Proposed roof plan 1:100

Note: All dimensions to be checked on site.

Copyright of:

BJW

Architectural & Planning Services
7 Eritham Rd
Shoreham By Sea
West Sussex
BN43 5NQ
01273 441009
07856899101
e-mail: benw@bjwarchitectural.co.uk
website: bjwarchitectural.co.uk

Project:

Proposed works at:
37 Rectory Farm Rd

Title:

BLOCK & Location PLAN

Client:

Scale: 1:500, 1:1250 @ A3 paper size
Date: 11.1.2024
Drawn: BJW

Dwg. No. 04

Rev'n A