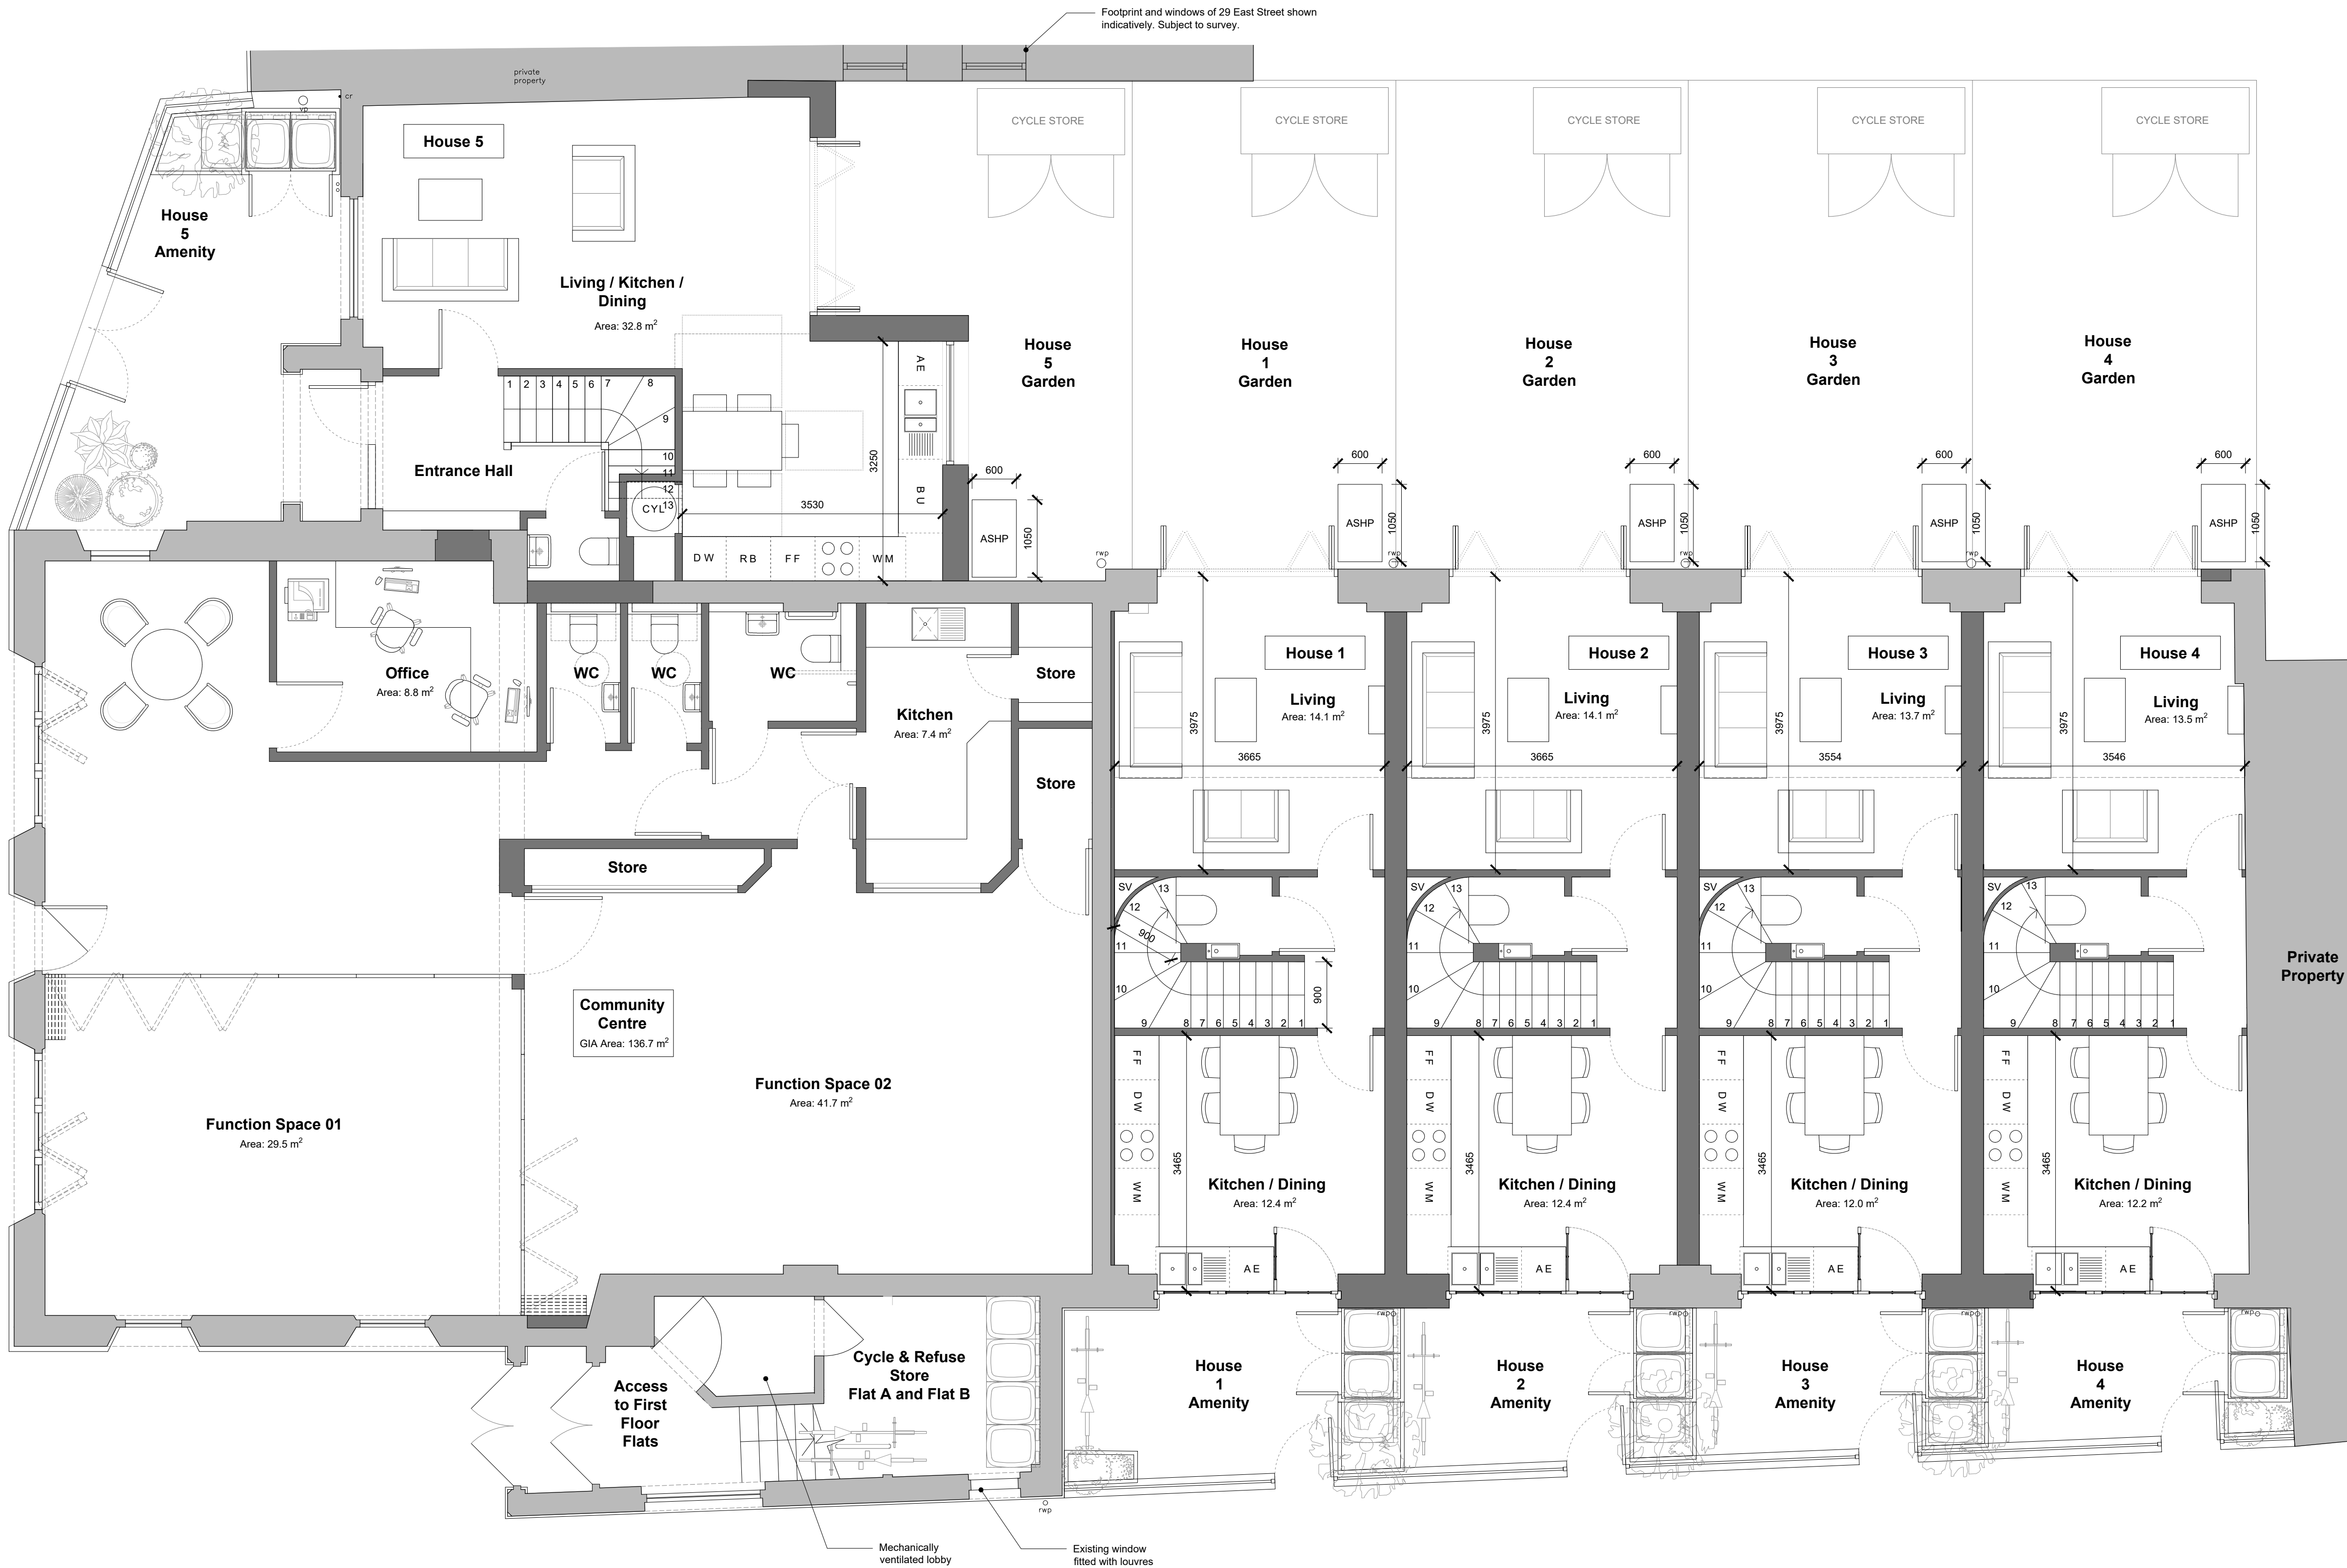


key:

EXISTING WALL	NEW WALL	SERVICE VOID
---------------	----------	--------------

F	03/06/2026	Updated to show bins in understore store	PT	PT
E	19/03/2026	Issued for planning. Revised House 1-4 railings to extend over bin stores	SP	PT
D	30/10/2025	Issued for planning. Revised rear garden layouts	SP	PT
C	21/10/2025	Issued for information. Revised furniture layouts & added bifold doors to Houses 1-4. House 05 layout amended.	SP	PT
B	19/09/2025	Issued for information.	SP	PT
A	04/09/2025	Issued for information.	SP	PT
/	28/08/2025	Issued for information.	SP	PT

rev.	date	notes	drawn	checked
------	------	-------	-------	---------

This drawing is the property of Willow Design & Planning Ltd. It is protected by the Copyright, Designs and Patents Act, 1988. Do Not Scale. All dimensions and conditions are to be checked on site prior to preparing drawings or commencing any work.

client:
Empire Land and Homes Ltd.

architect:
WILLOW
DESIGN PLANNING DELIVERY

370 The Yard Brighton Road,
Shoreham by Sea,
West Sussex, BN43 6RE
tel. 01273 456519
info@willowarchitects.net

issued for:
Planning

drawn by:
SP

checked by:
PT

project north:



drawing title:
Proposed
Ground Floor Plan

scale @ A1:
1:50

1094(21)000 F

drawing no. revision