


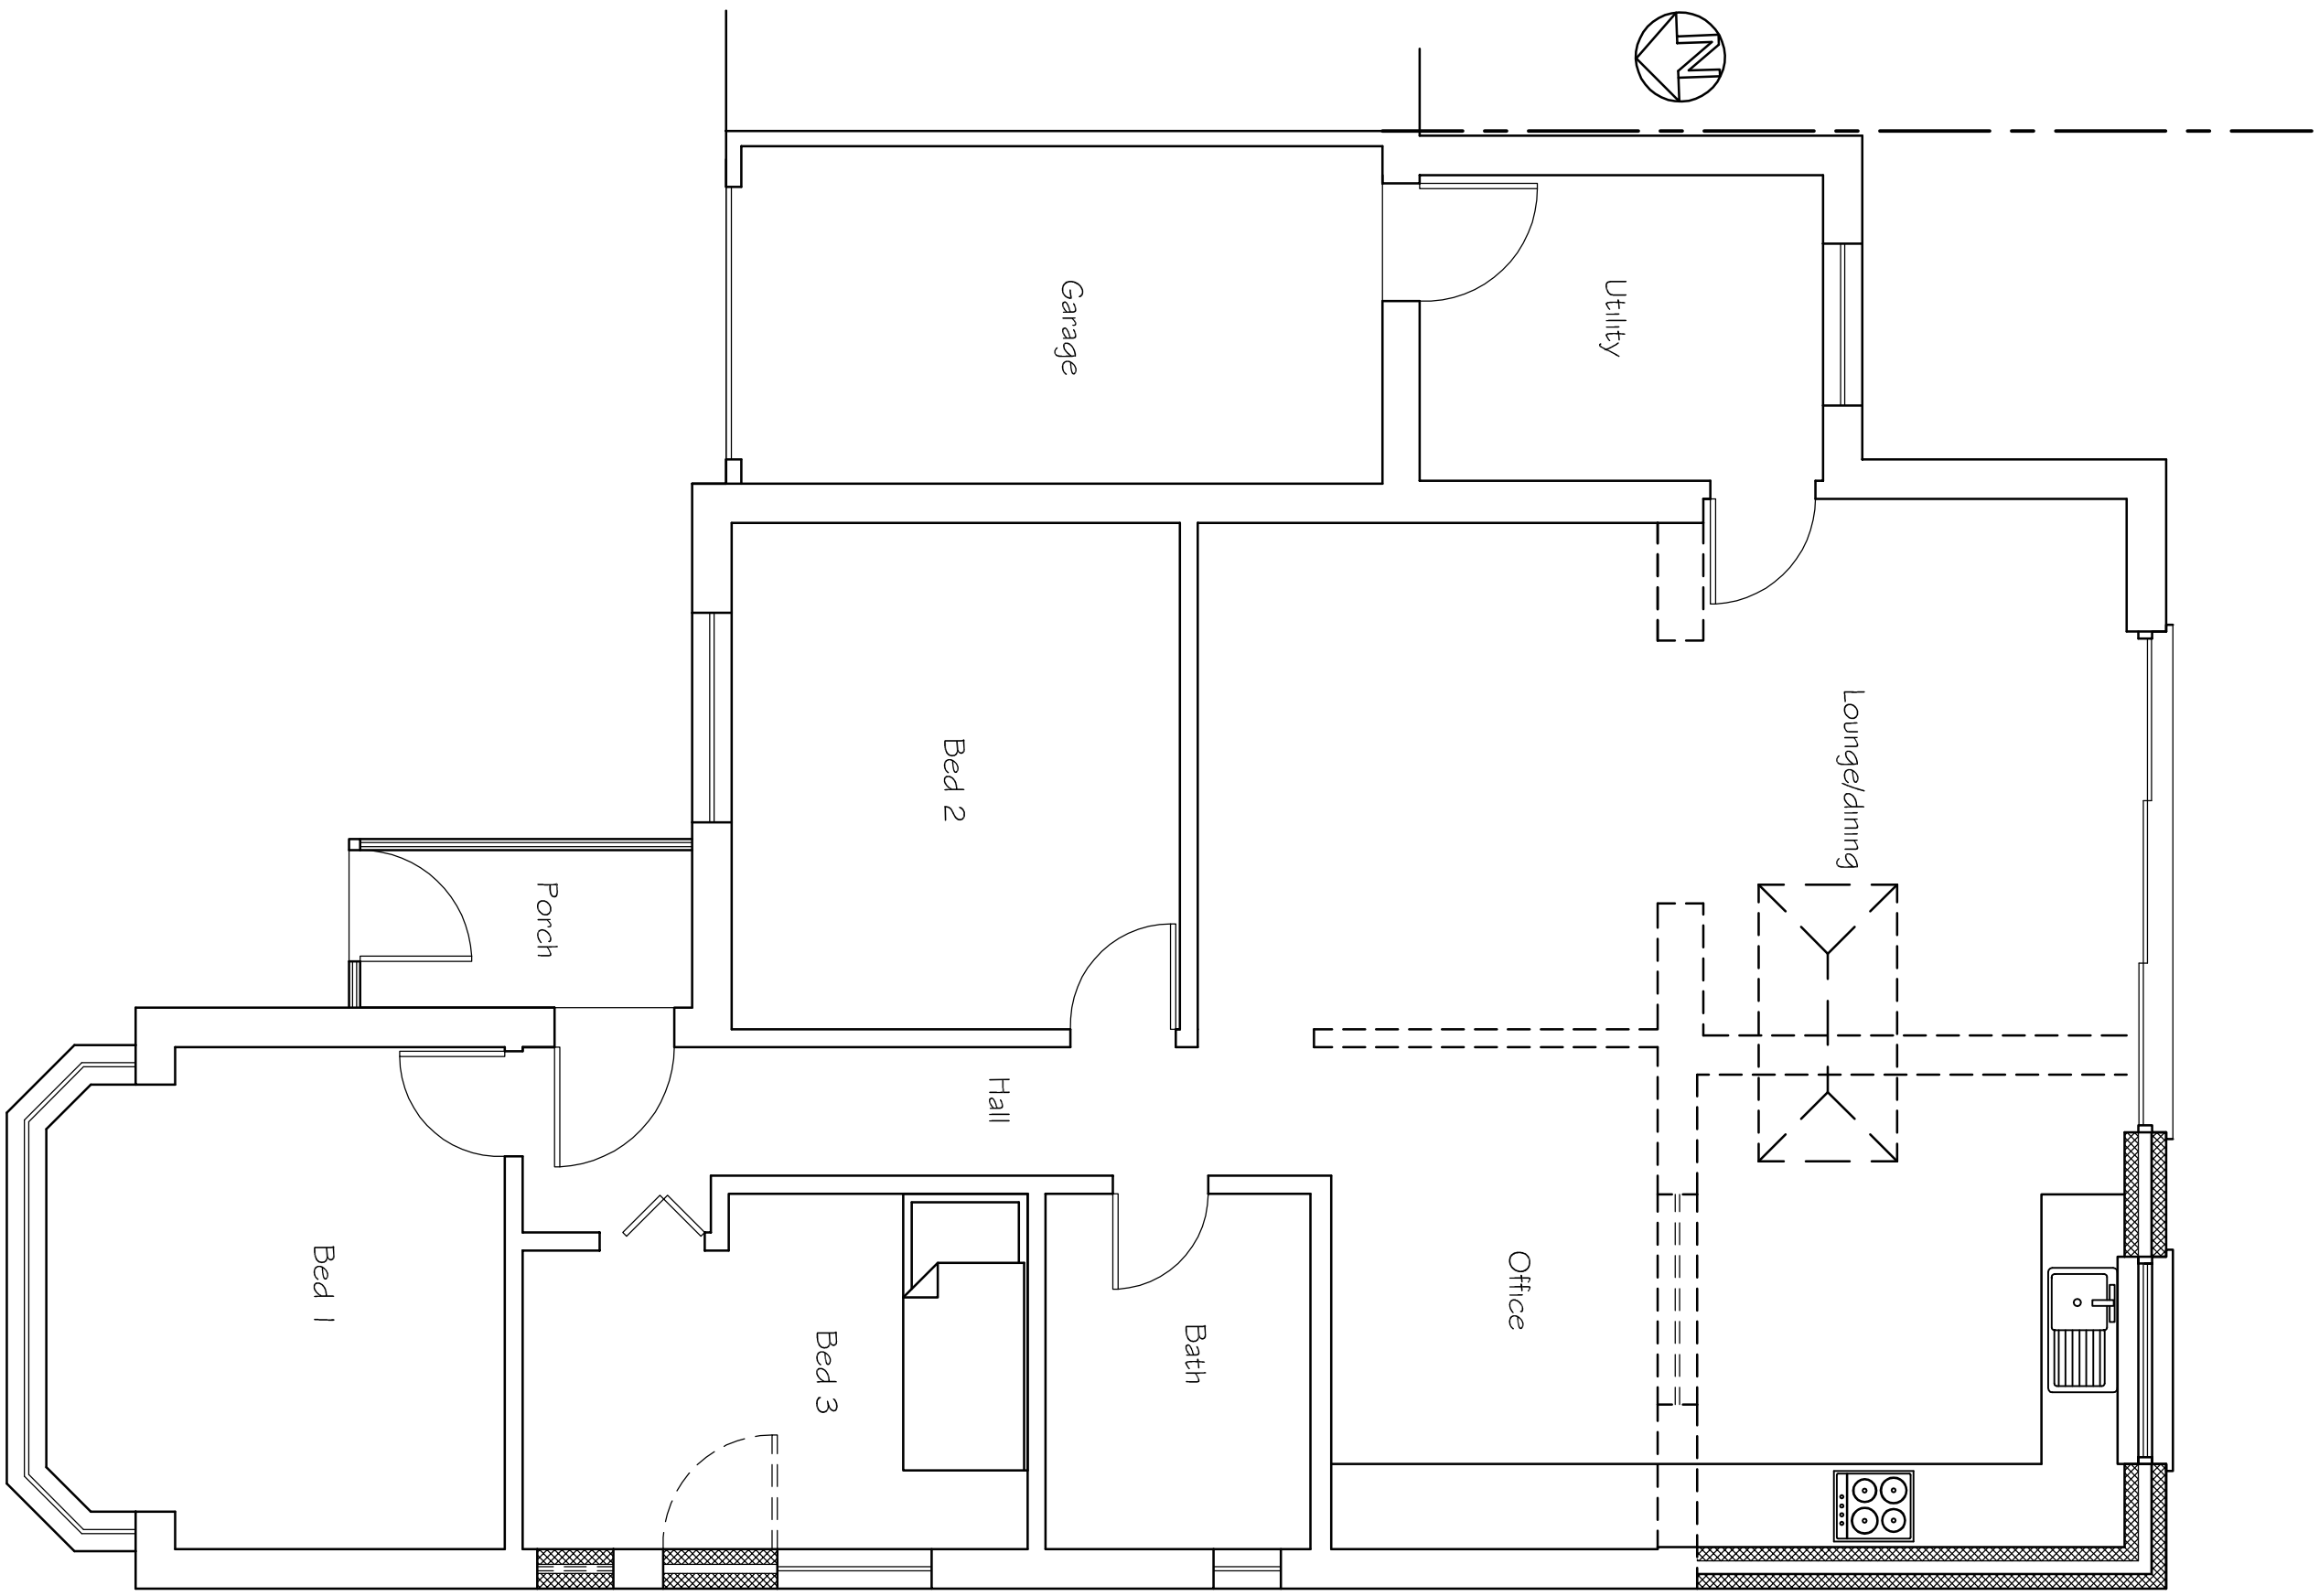
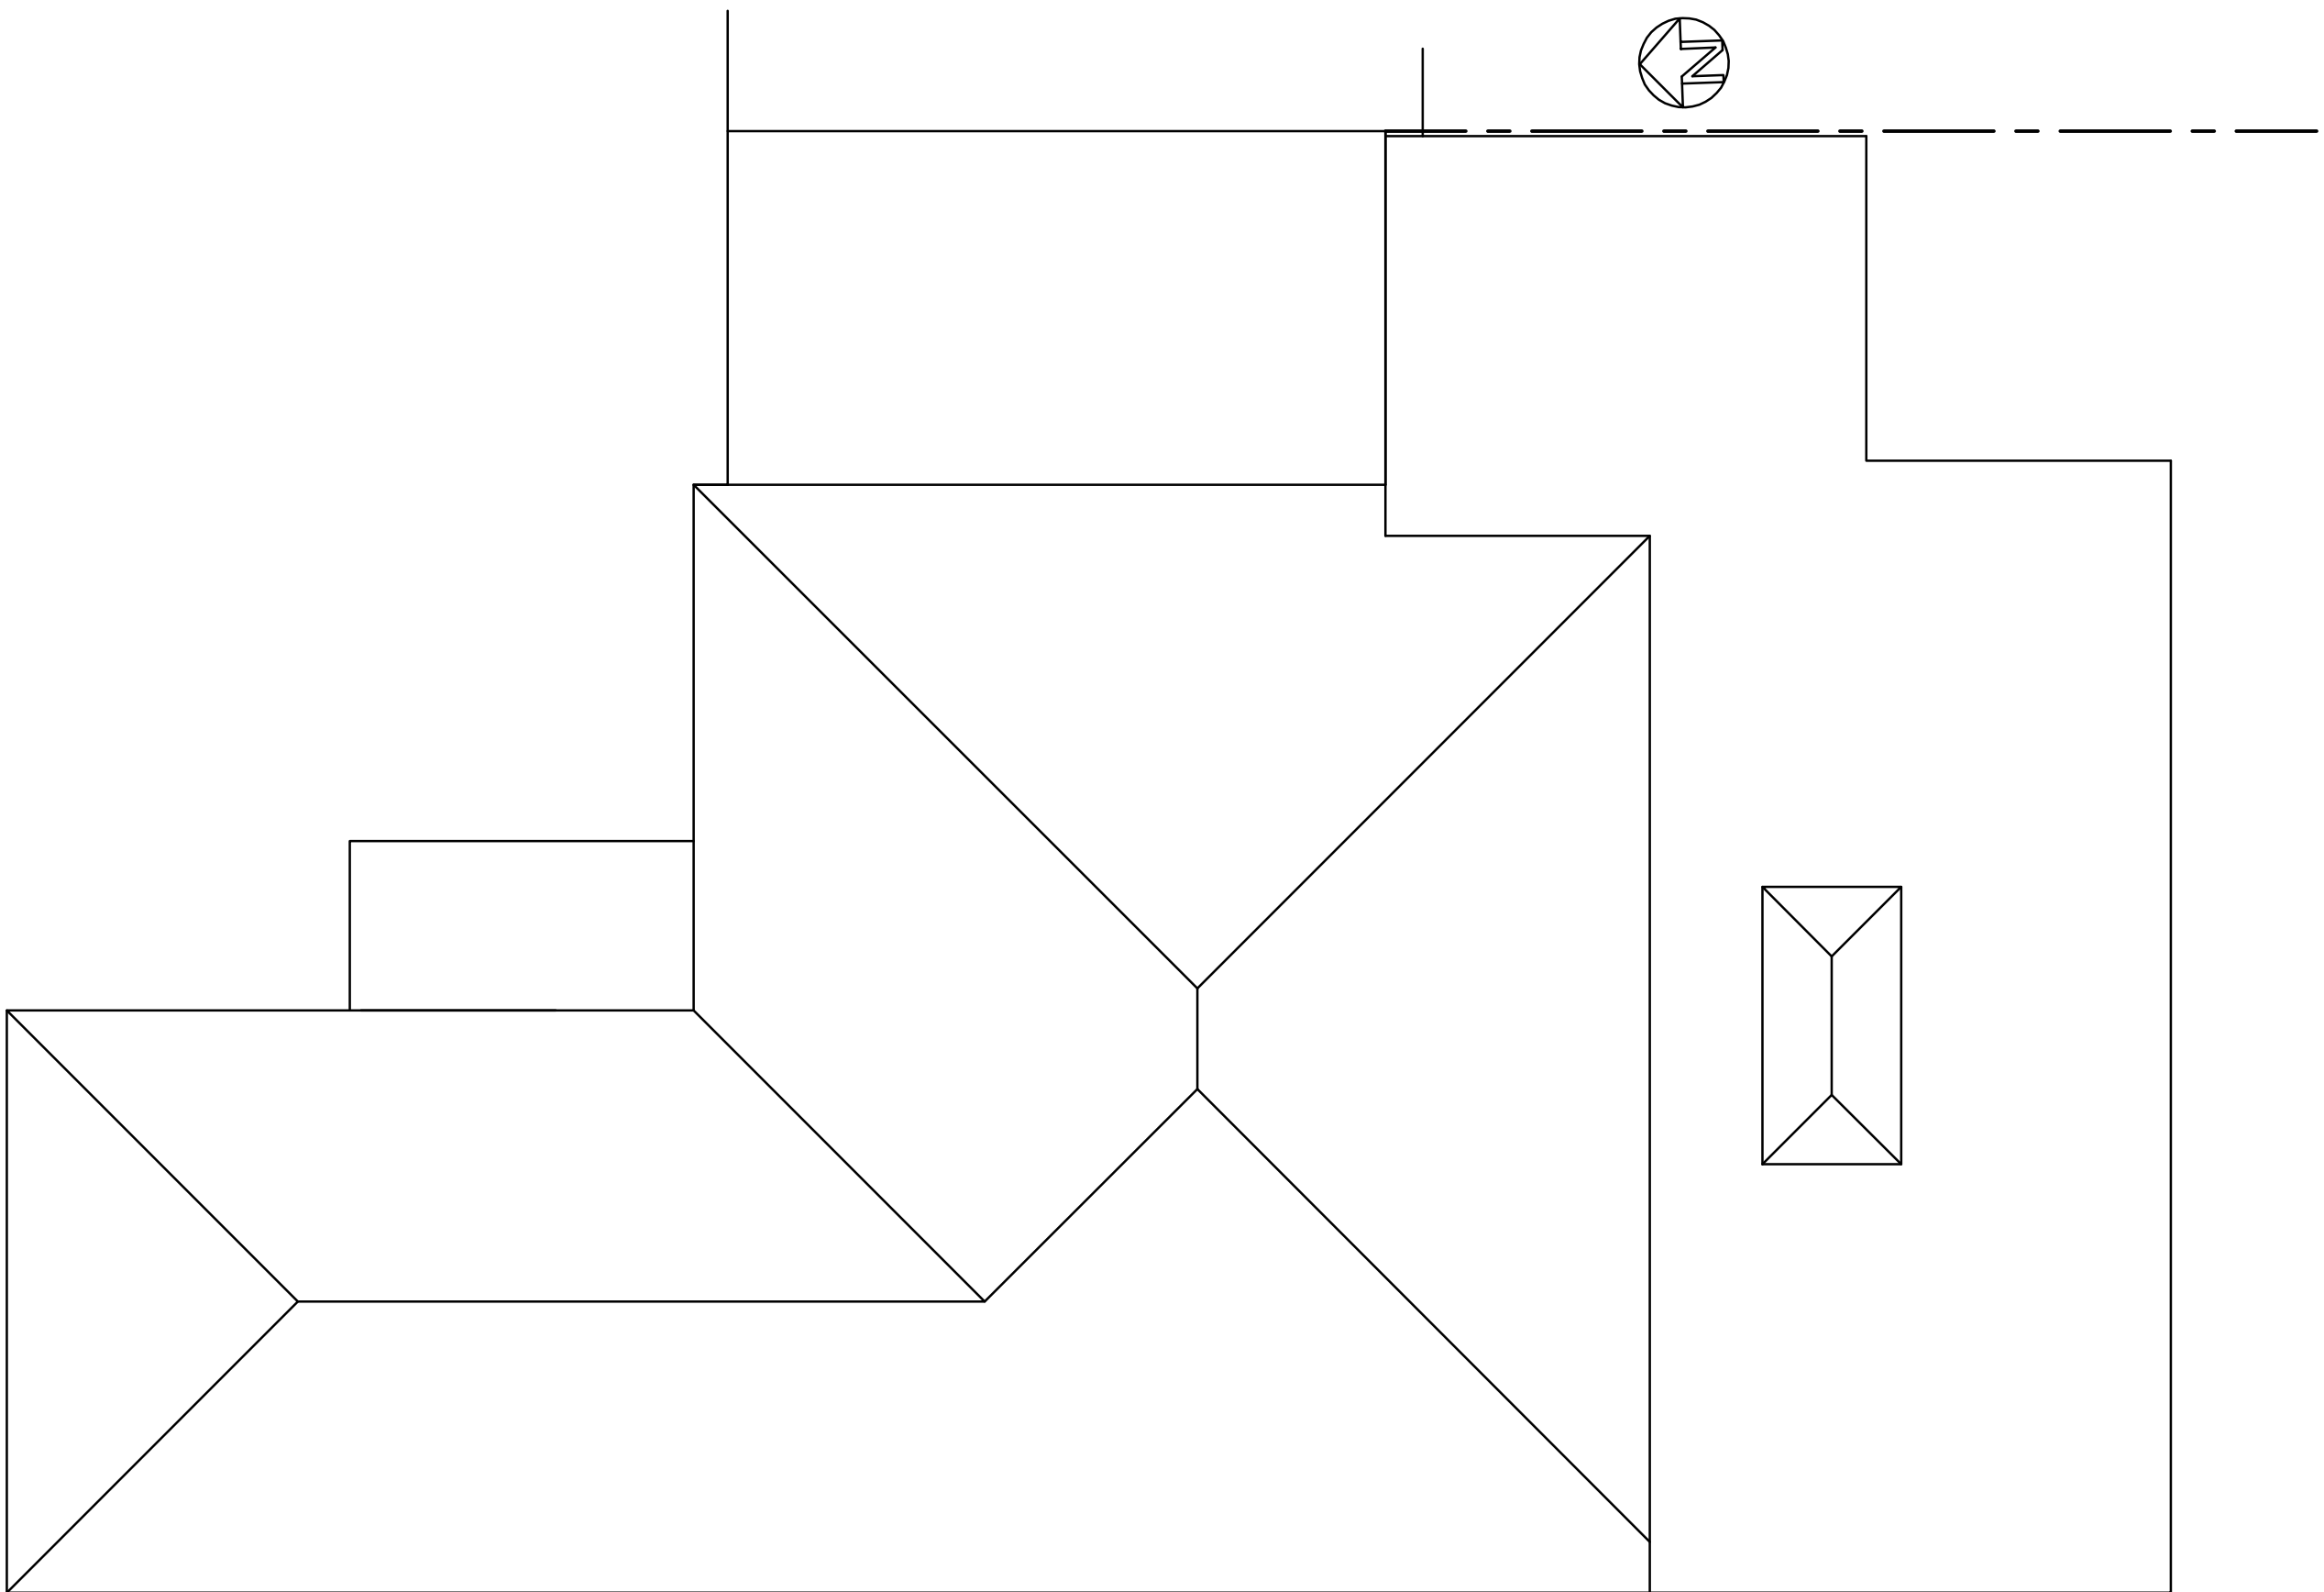
 


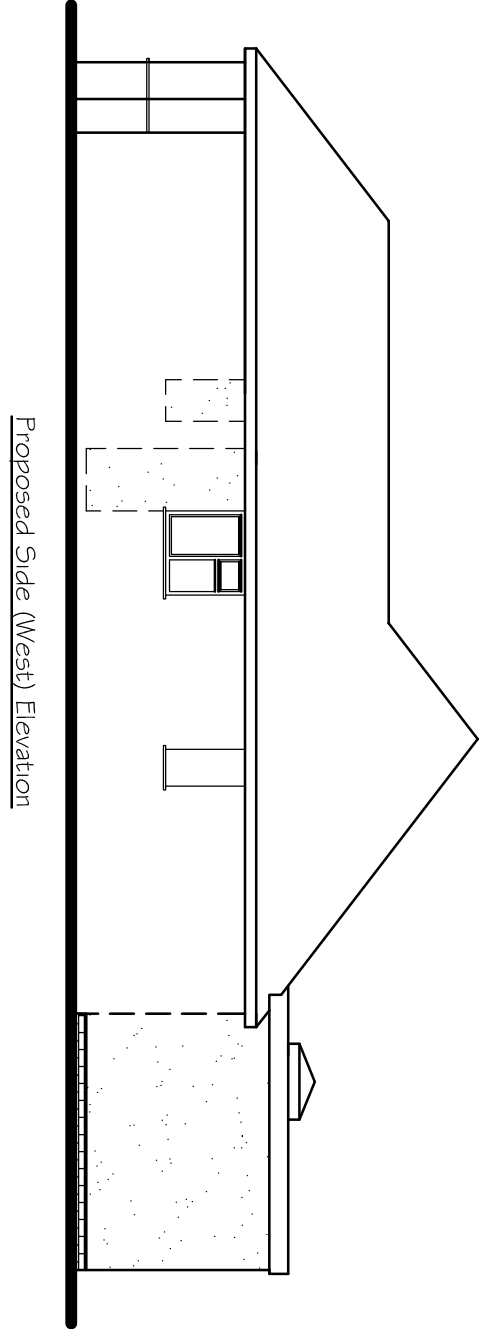

Proposed Ground Floor Plan

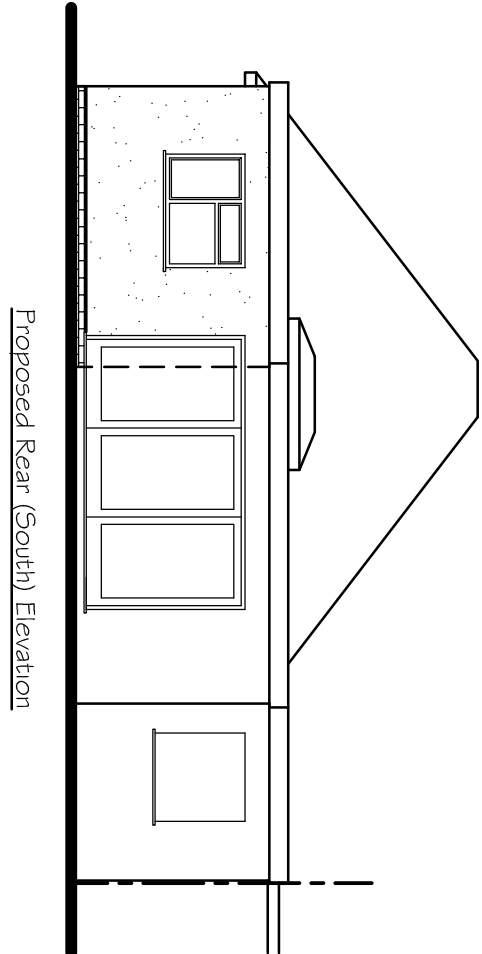

Proposed Roof Plan

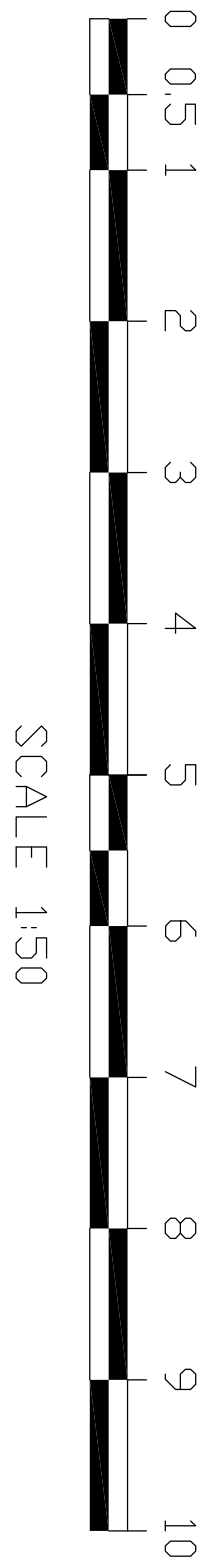

Tony Rogers Building Consultants Address: 40 Dawn Crescent, Upper Beeding West Sussex, BN44 3WH Telephone: 01903 815225 Fax: 01903 815225	
Rev: 6	Date: August 2026
Revision Description: Bed 1 has altered	
Client:	Mr G Carter
Address:	10 Manor Hall Road Southwick West Sussex BN42 4NB
Project:	Proposed single storey rear extension
Scale:	1:50 1:100
Paper Size	A1
Date:	August 2026
Drawing No:	26/1637/02
Drawn By:	AMR
Revision:	A