



Rear Garden

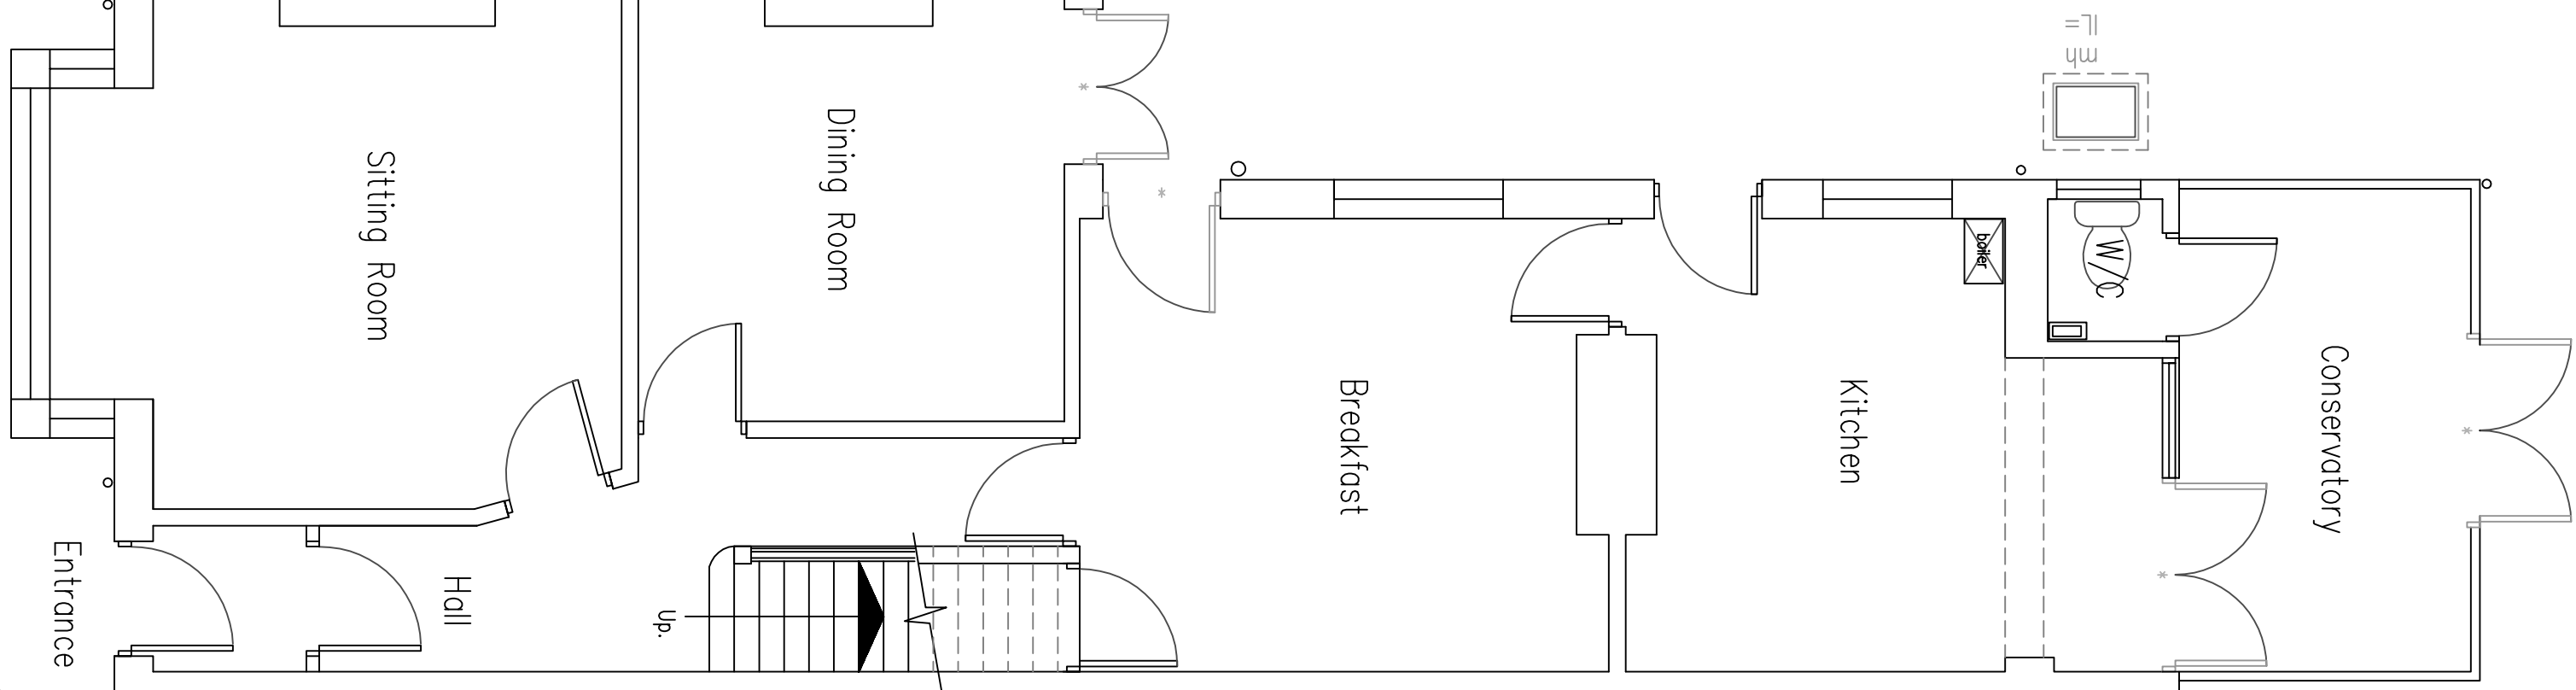


1 Ground Floor Plan

1:50 Scale Bar
1m 2m 3m 4m 5m 6m 7m 8m 9m 10m

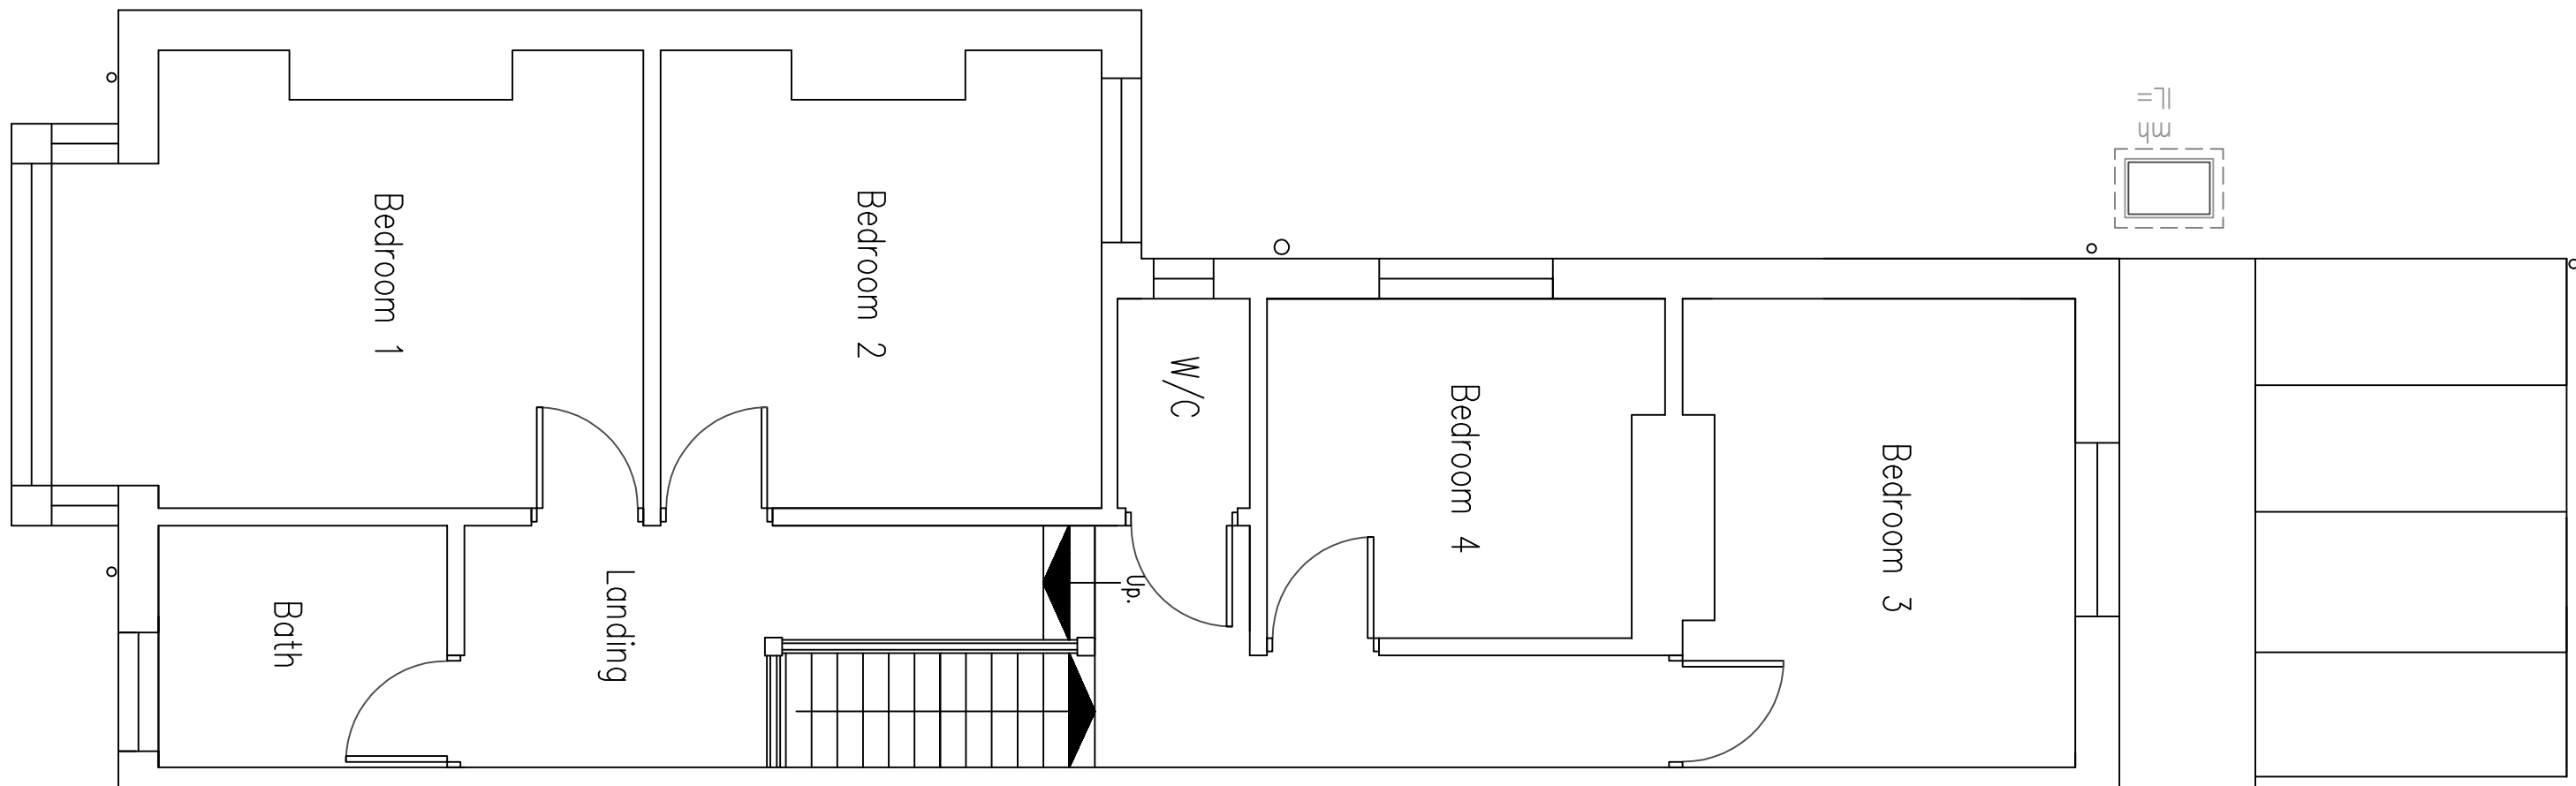


2 First Floor Plan

1:50 Scale Bar
1m 2m 3m 4m 5m 6m 7m 8m 9m 10m

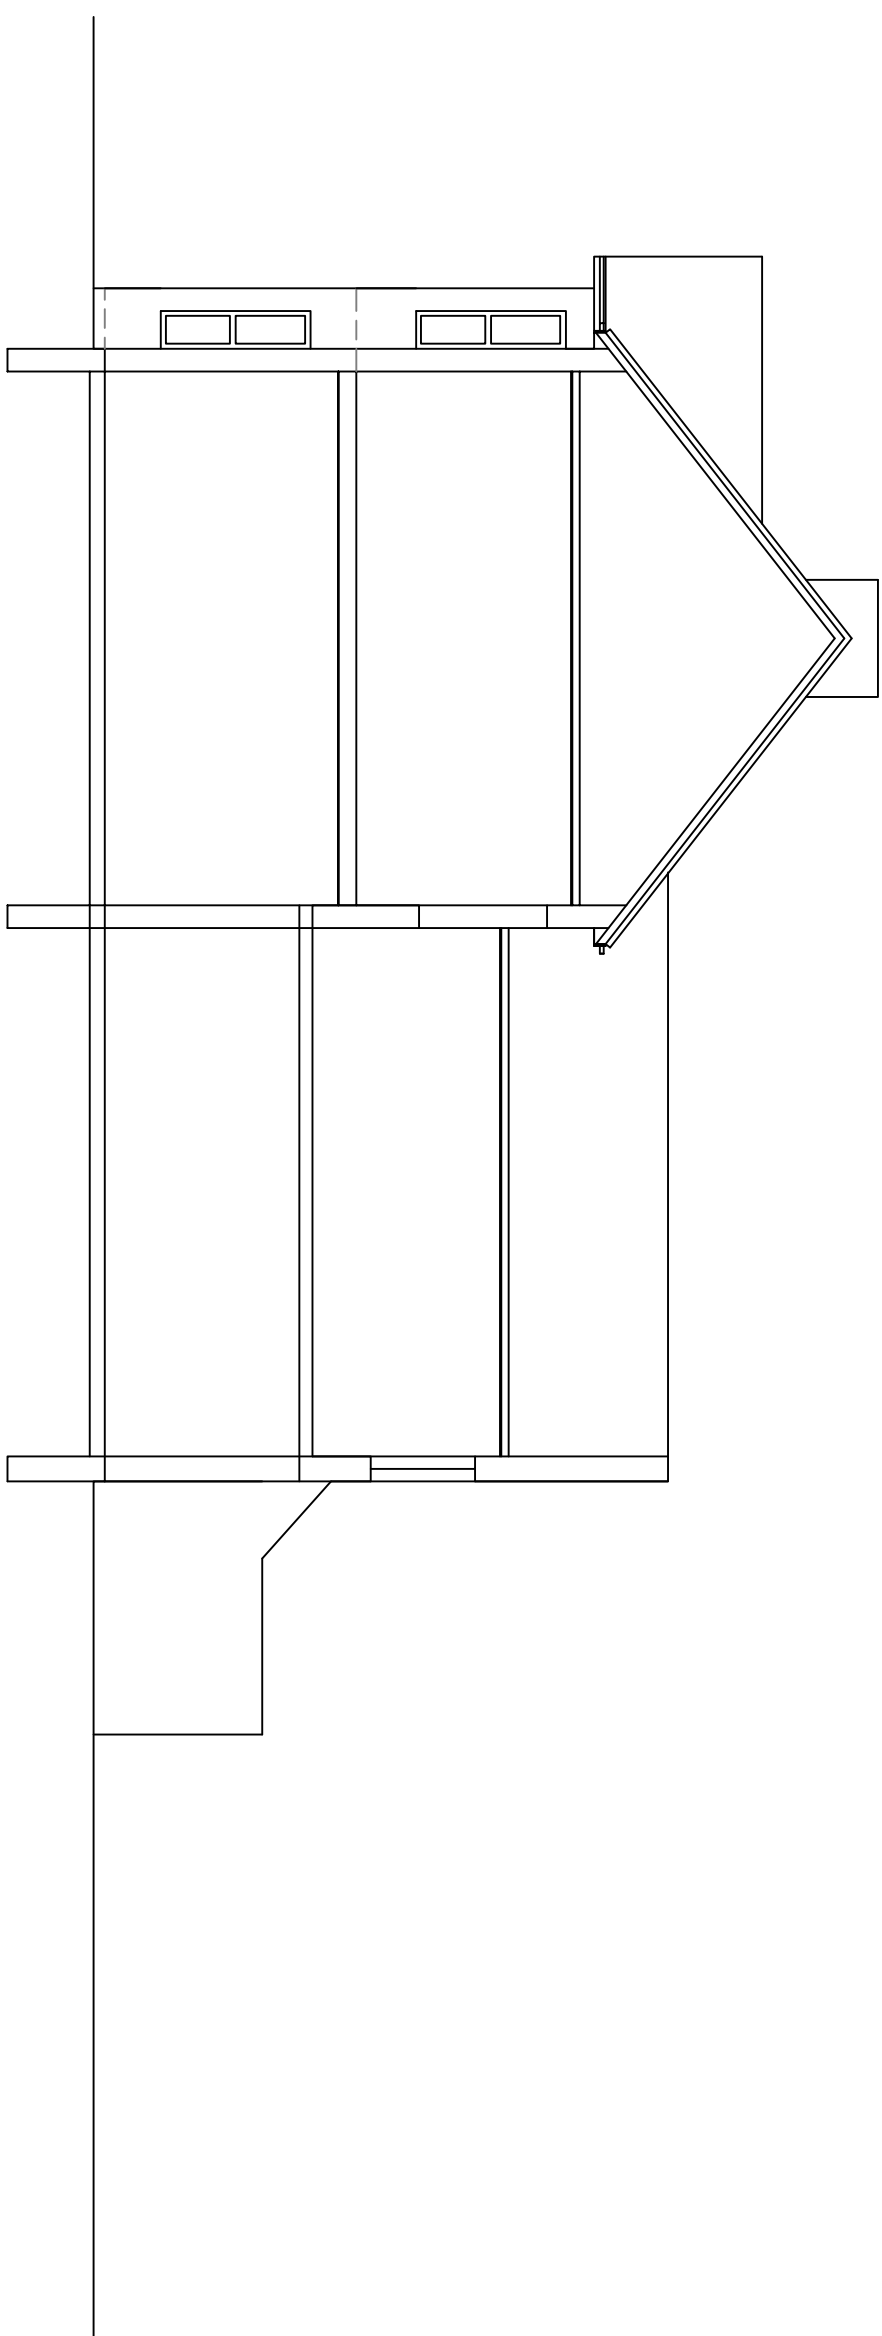


3 East Facing Side Elevation

1:100 Scale Bar
1m 2m 3m 4m 5m 6m 7m 8m 9m 10m

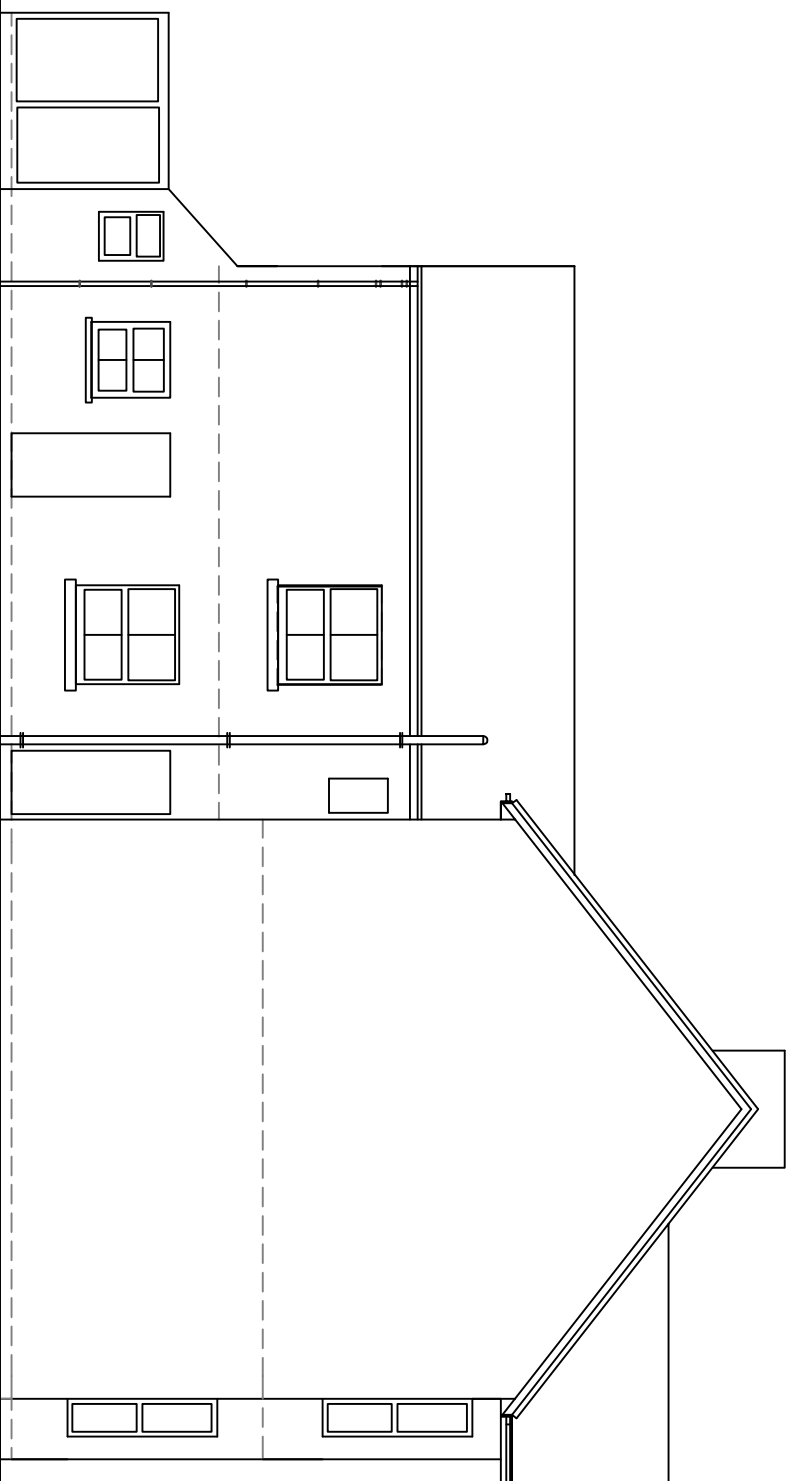

4 West Facing Side Elevation

1:100 Scale Bar
1m 2m 3m 4m 5m 6m 7m 8m 9m 10m

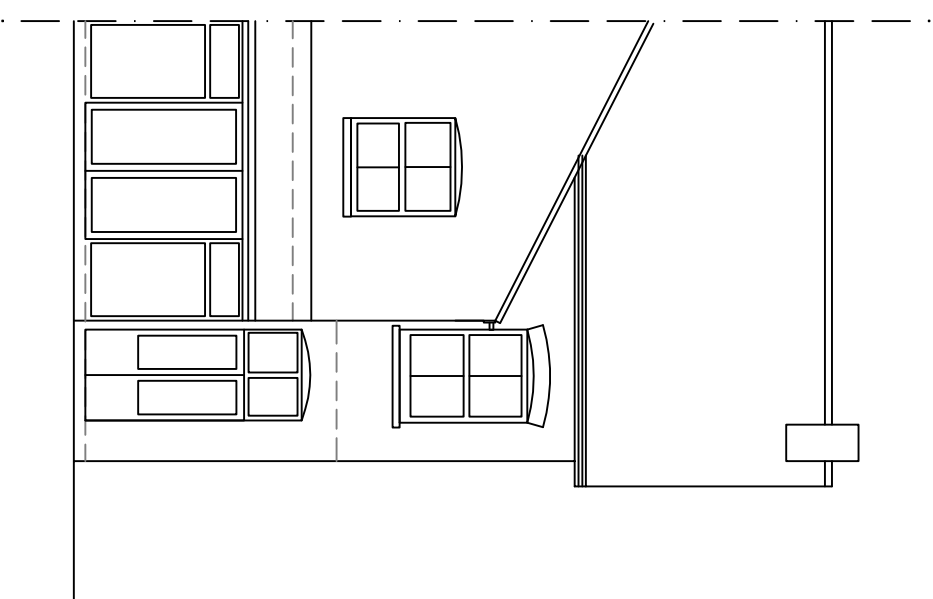

5 North Facing Rear Elevation

1:100 Scale Bar
1m 2m 3m 4m 5m 6m 7m 8m 9m 10m

DO NOT SCALE FROM THIS DRAWING EXCEPT FOR PLANNING AS PHOTOGRAPHS WILL BE SUBJECT TO DISTORTION. DRAWINGS TO BE READ IN CONJUNCTION WITH ALL OTHER ARCHITECTS' & STRUCTURAL ENGINEER'S CONTRACT DRAWINGS & SPECIFICATIONS. ANY DISCREPANCIES MUST BE BROUGHT TO THE ATTENTION OF THE ARCHITECT IMMEDIATELY. THE CONTRACTOR MUST OBTAIN ALL DIMENSIONS BY SITE MEASUREMENTS AND OPENING MATERIALS OR MANUFACTURING COMPONENTS. SUBSTITUTE MATERIALS & PRODUCTS TO THOSE NAMED WILL BE ACCEPTABLE IF PROVEN TO BE OF EQUAL OR HIGHER PERFORMANCE AND NOT IN CONFLICT WITH OTHER ELEMENTS CONSTRUCTION DESIGNED BY ARCHITECT. THE CONTRACTOR SHALL BE RESPONSIBLE FOR OBTAINING ALL NECESSARY PERMITS AND APPROVALS FROM THE LOCAL AUTHORITY AND SOIL CONDITIONS PROXIMITY TO TREES ETC. ALL TO BE APPROVED BY BUILDING CONTROL.

Project:

Proposed
Rear Extension
and Internal Alterations At:
6 Park Lane
Southwick
West Sussex

Drawing title:

Plans & Elevations As Existing

Client:
Tom Moore

©Copyright of:

Architectural & Planning Services
7 Ermingham Rd
Shoreham By Sea
West Sussex
BN43 5NQ

BJW

01273 441009
07958989101
email: ben@bjwarchitectural.co.uk
website: bjwarchitectural.co.uk

Scale:
1:50 1:100

Paper size
A1

Date:
13.8.2026

Drawn:
BJW

Dwg No.
01

Rev'n

Notes: All dimensions to the exterior face unless stated.