



Existing Roof Plan


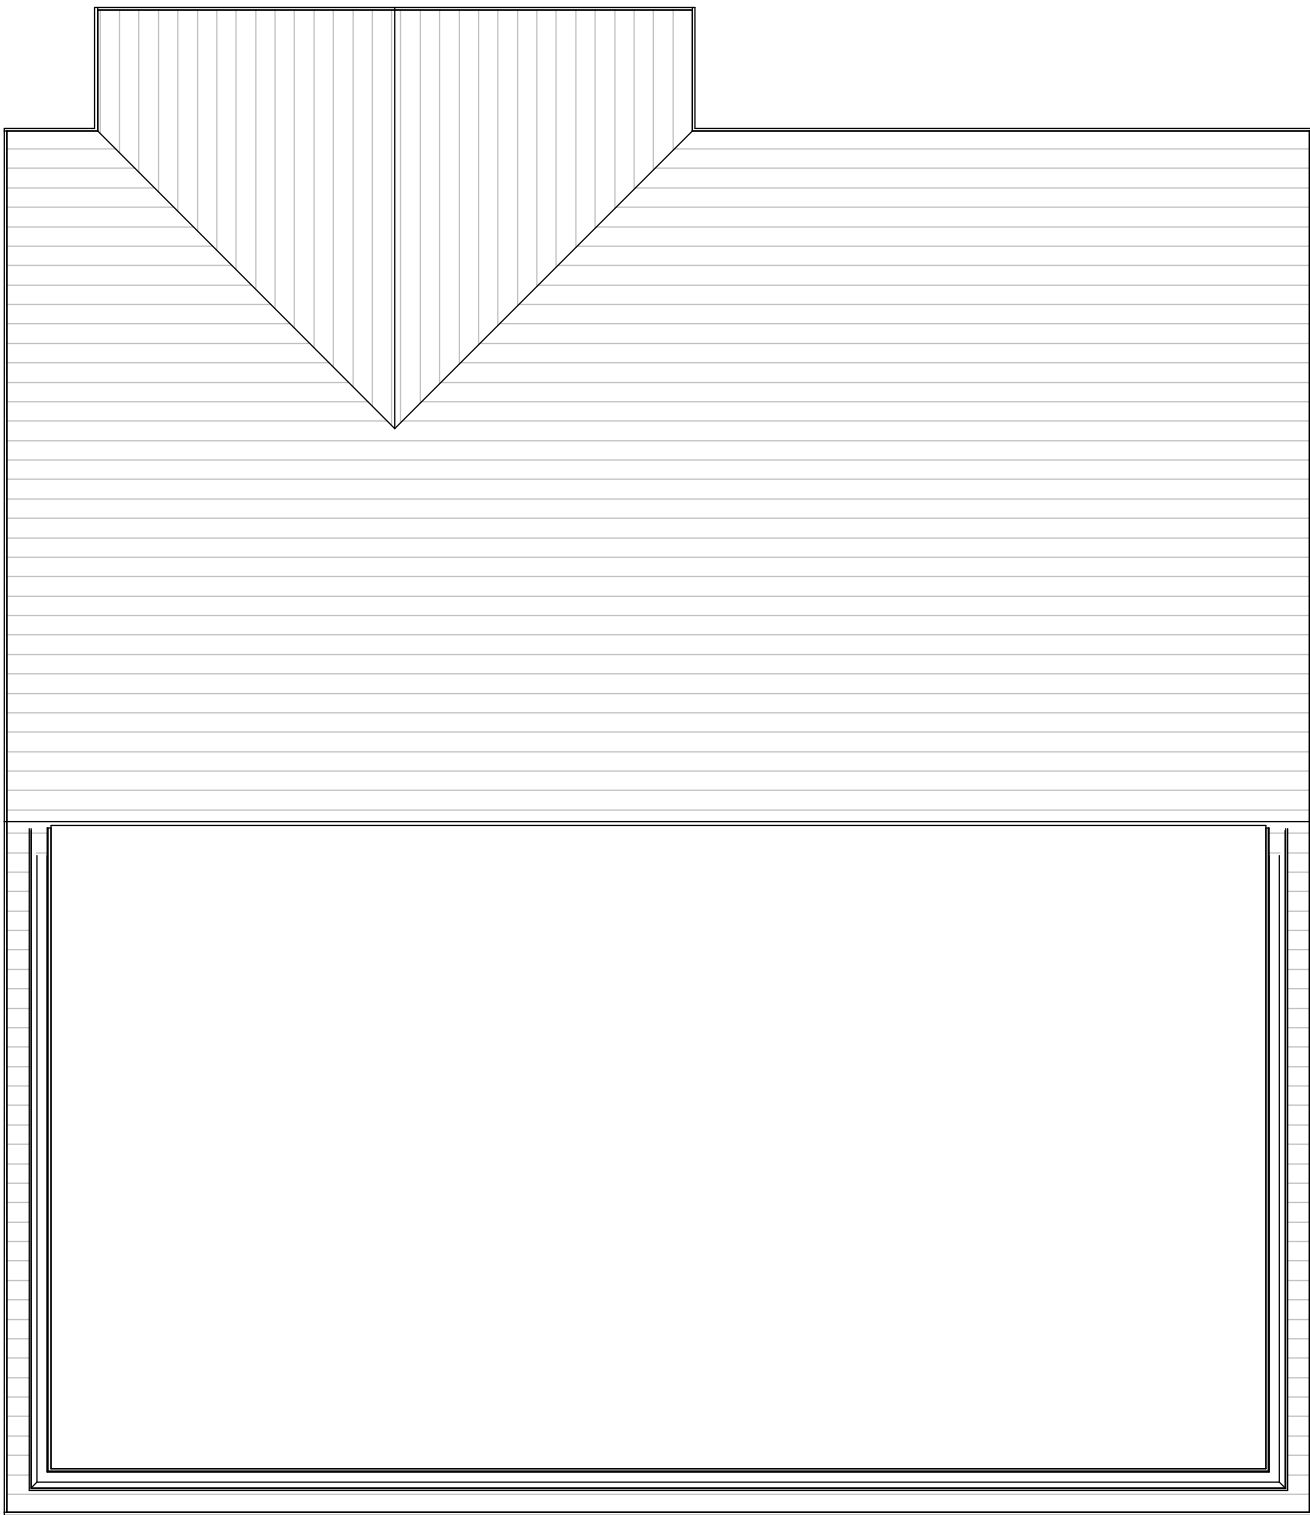


Proposed Roof Plan

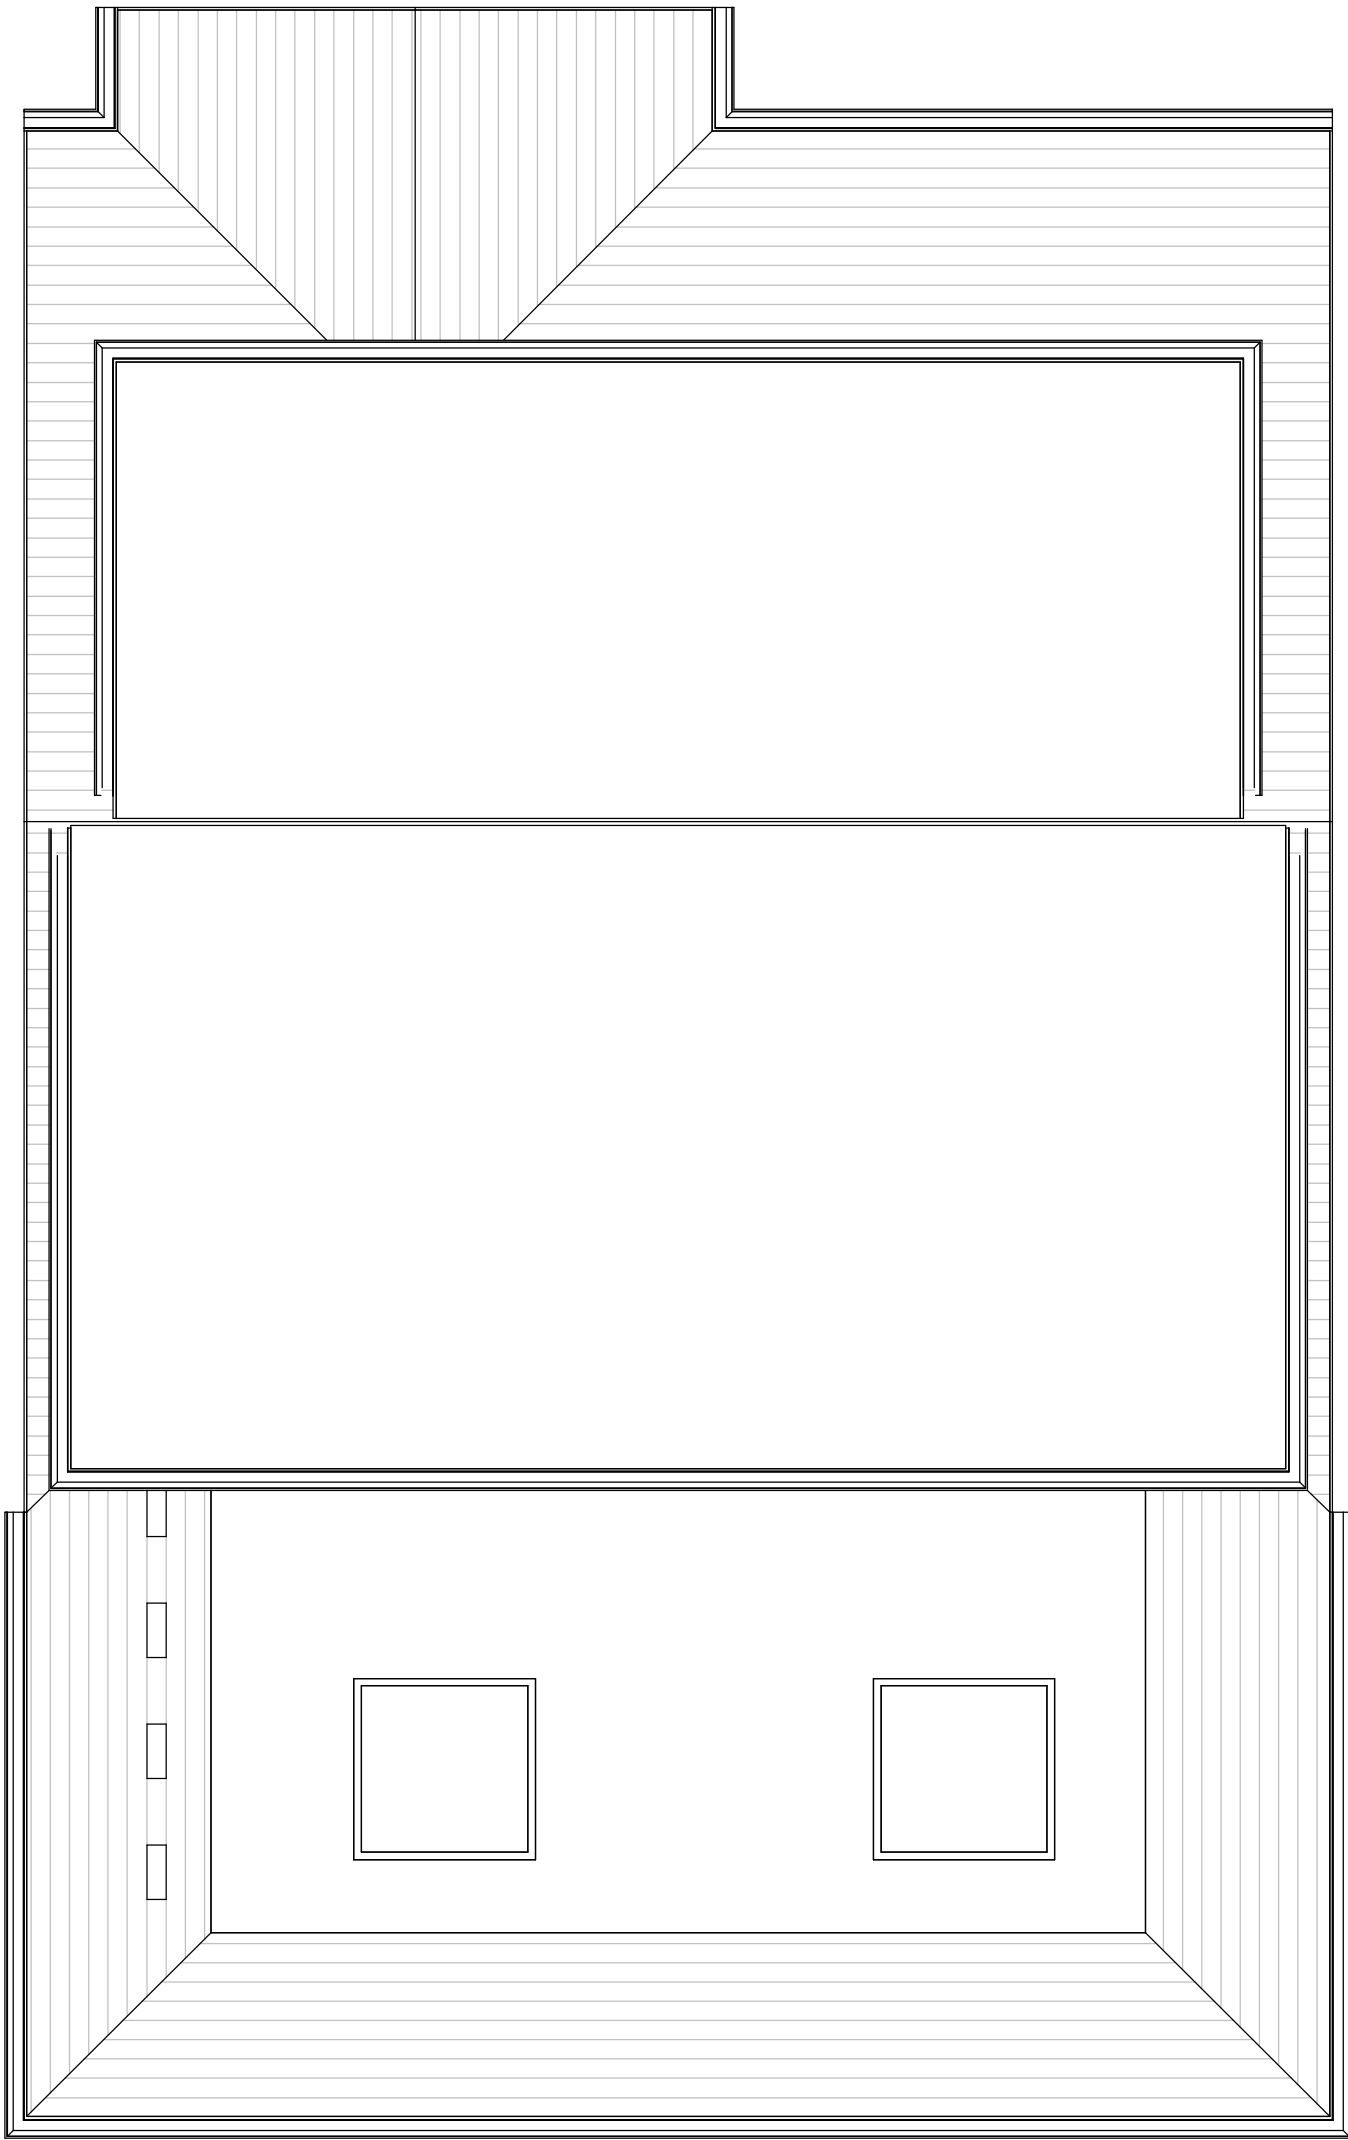

Site Plan 1:500

Site Plan 1:1250

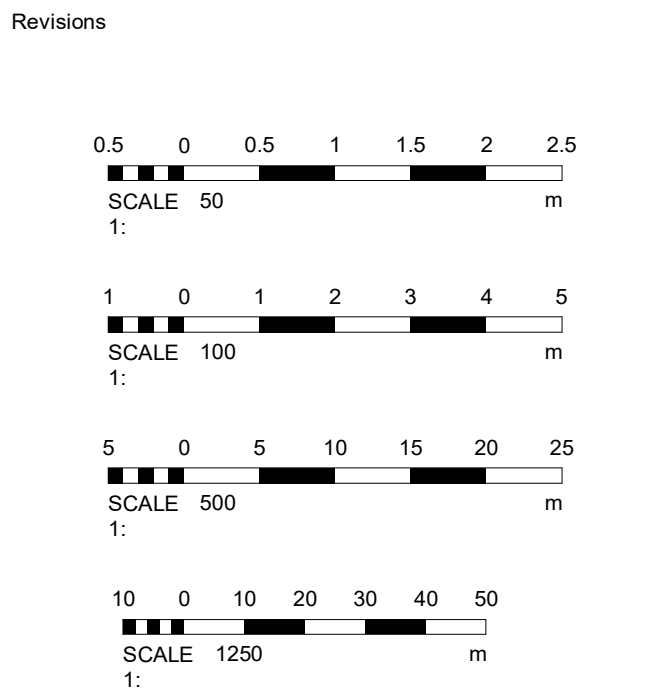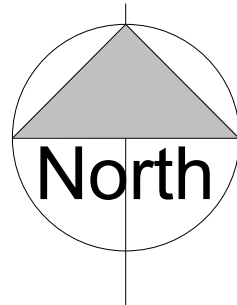

Materials

Drawing Number	2025/210	Sheet	3 of 3
Size	A1	Scale	1:50, 1:100, 1:500, 1:1250
Project	Proposed details December 2025		
Job Title	12 Slonk Hill Road Shoreham West Sussex BN43 6HX		
Do Not scale from this drawing except for planning as photocopies will be subject to distortion Drawings to be read in conjunction with all other Designers and structural engineers contract drawings and specifications: Any discrepancies must be brought to the attention of the Designer immediately. The contractor must verify all dimensions by site measurement before ordering materials or manufacturing components Substitute materials and products to those named will be acceptable if proven to be of equal or higher performance and not in conflict with other elements			
M.J.Humphrey Ltd			
			
Mel Humphrey MRICS 9 Aldsworth Avenue Goring By Sea West Sussex BN12 4XQ		Adam Humphrey MCIOB 21 Pendine Avenue Worthing West Sussex BN11 2NA	
Mel@mjhumphrey.co.uk 07701055182		Adam@mjhumphrey.co.uk 07812419142	