


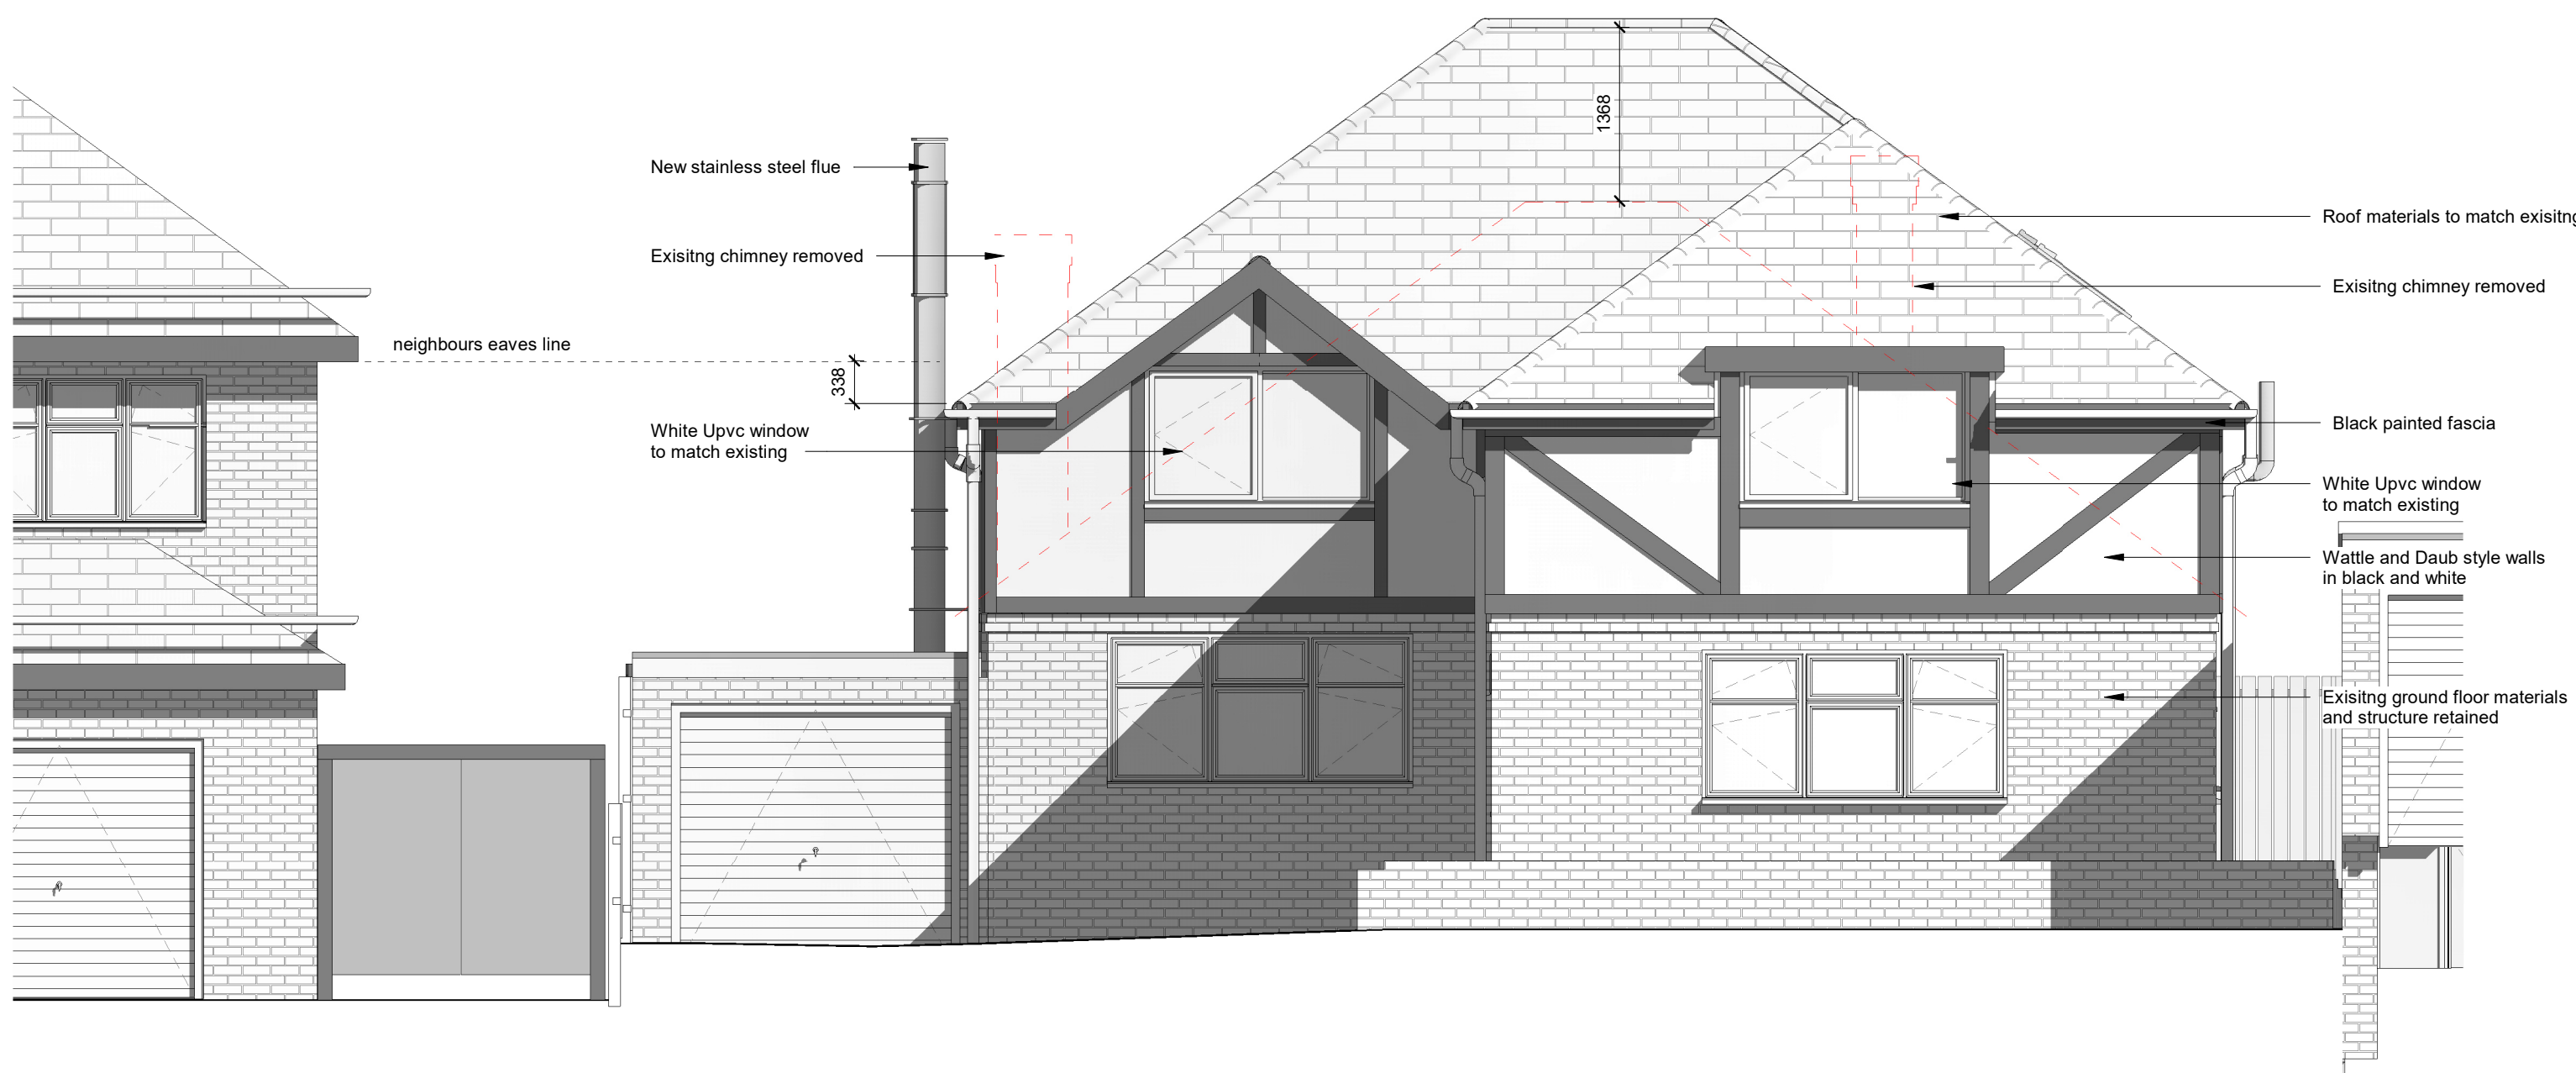

1 Proposed North Elevation
1 : 50



2 Proposed South Elevation
1 : 50



3 Proposed East Elevation
1 : 50



4 Proposed West Elevation
1 : 50

C 26.04.12 First floor level exterior changed to Tudor style
B 02.01.26 View Titles revised
A 17.12.25 Full Planning Issue

Rev	Date	Revision Details	Dr	Ch
-----	------	------------------	----	----

Client
Mr. Jock Andrews

Job Title
26 The Heights, Findon Valley, Worthing

Drawing Title
04 - Proposed Elevations

Scale
1:50 @ A1 / 1:100 @ A3

metres 1 2 3 4 5

Project	Drawing No	Rev
---------	------------	-----

0057	GA 0401	C
------	---------	---

Drawn	Checked	Date
-------	---------	------

AM	AM	17.12.2025
----	----	------------

Status

PLANNING