




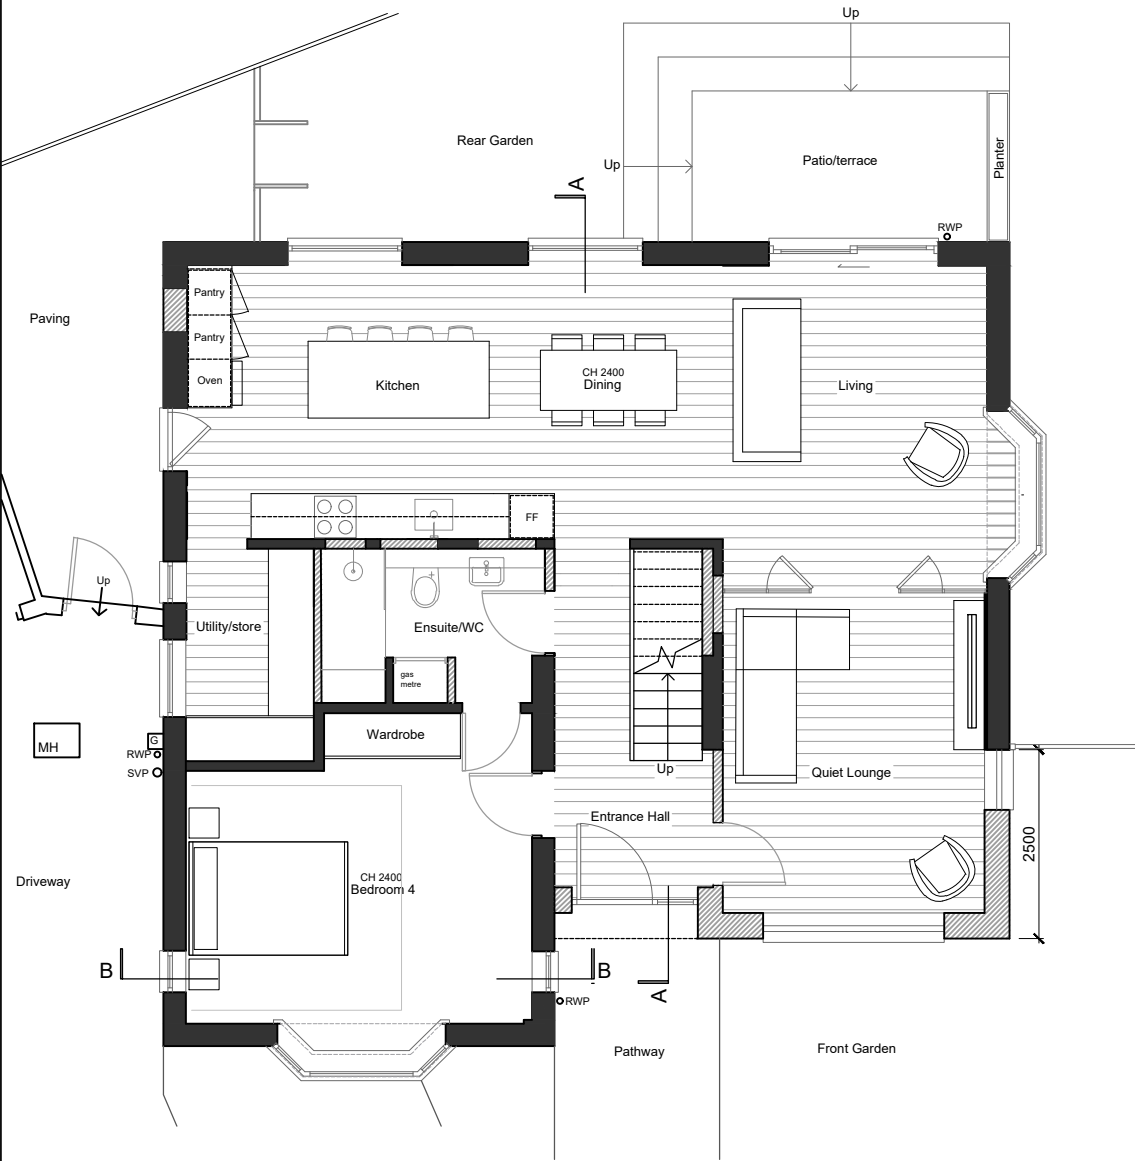

Proposed Ground Floor Plan
Scale 1:100 @ A3

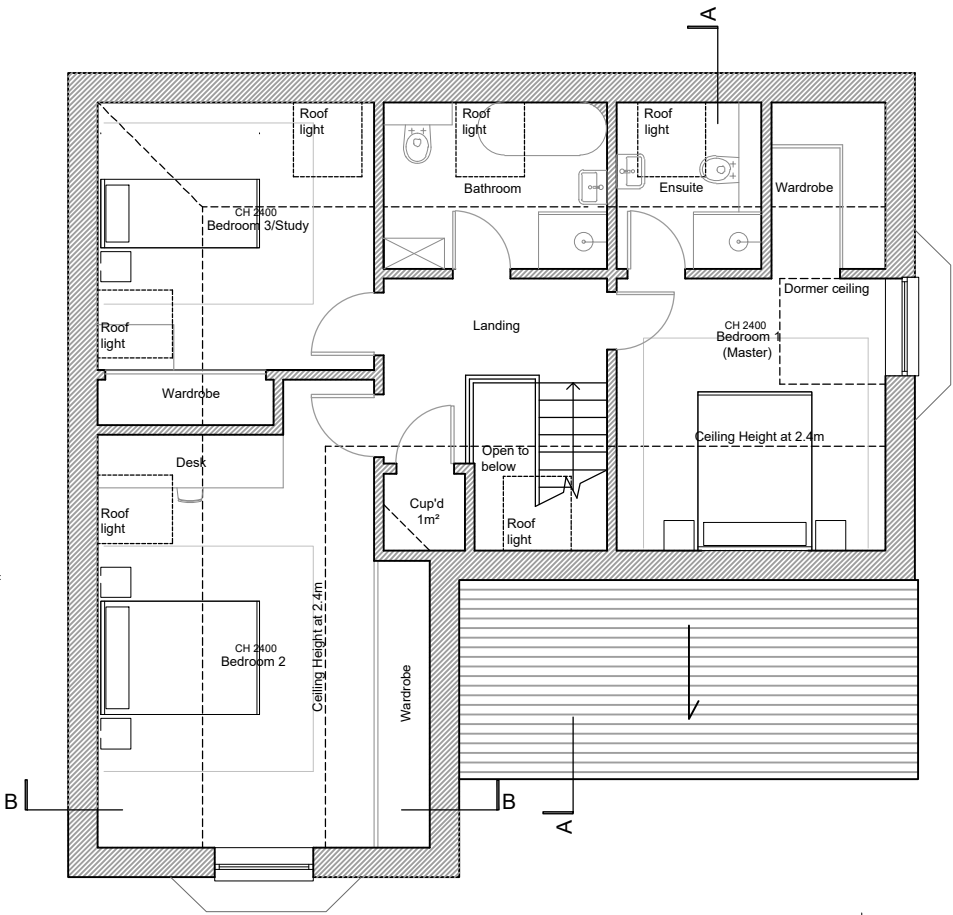

Proposed First Floor Plan
Scale 1:100 @ A3

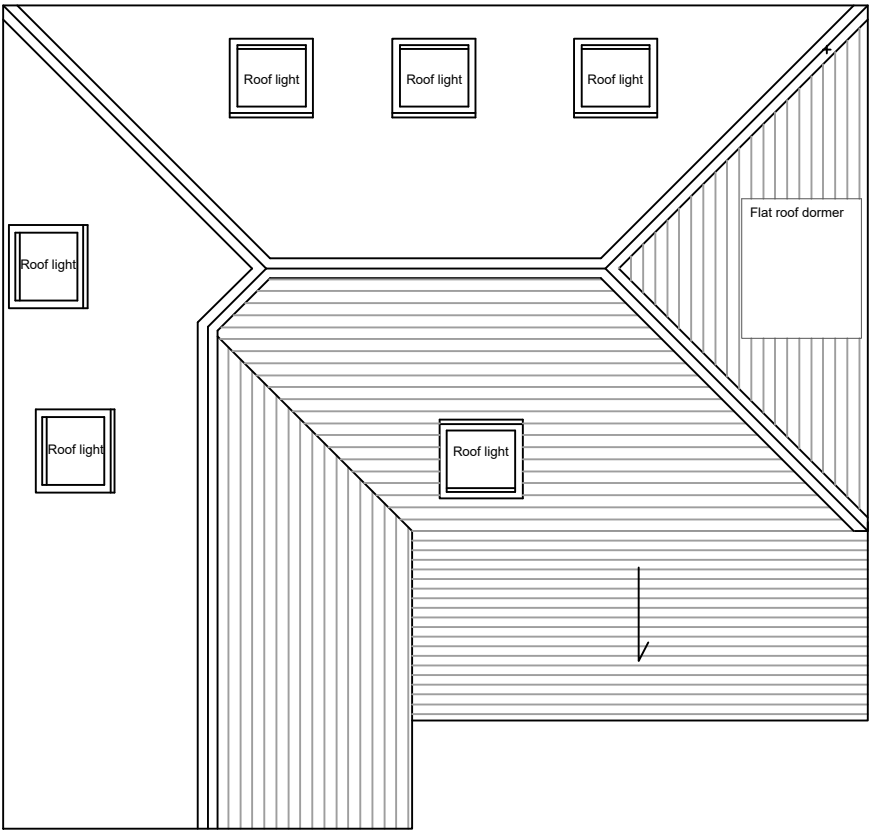

Proposed Roof Plan
Scale 1:100 @ A3

01m3m5m

1:100

Thoughtfully Designed Objects, Spaces & Places

HOLLAND_WORKS

Hollandworks.co.uk

General Notes: 1. Do not scale drawings. Dimensions govern. 2. All dimensions are in millimeters unless noted otherwise. 3. All dimensions shall be verified on site before proceeding with the work. 4. Designer HW. shall be notified in writing of any discrepancies.

Material Legend Key Existing walls Existing elements being demolished New construction			Project	2 Central Avenue, Worthing	N		
			Drawing Title	Proposed Floor and Roof Plans			
		REV	DATE	DESCRIPTION	Scale/Format	1.100 / A3	First Issue
		A	10.08.26	Obscure glazed roof window & new position on roof indicated			
					Drawing No.	25.05_021 REV A	Status PLANNING