


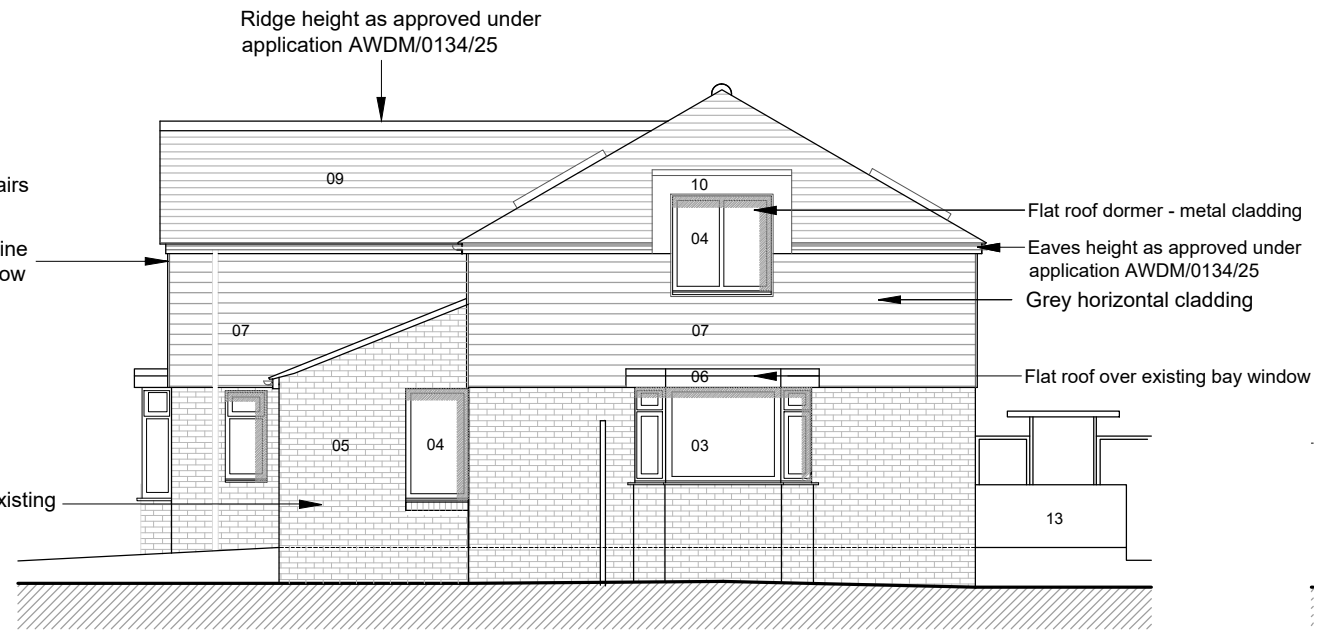

Proposed North Elevation
Scale1:100 @ A3



Proposed West Elevation
Scale1:100 @ A3

0 1m 3m 5m
1:100

Thoughtfully Designed Objects, Spaces & Places
HOLLAND_WORKS

Hollandworks.co.uk

General Notes: 1. Do not scale drawings. Dimensions govern. 2. All dimensions are in millimeters unless noted otherwise.
3. All dimensions shall be verified on site before proceeding with the work. 4. Designer HW. shall be notified in writing of any discrepancies.

Material Legend

01	Existing Brickwork	09	Proposed concrete plain tiles (Red/brown)
02	Existing window to be replaced	10	Proposed dormer
03	New composite glazed entrance door	11	Existing timber gate
04	New Aluminium windows (Grey frame)	12	Existing metal garage door
05	New brickwork to match the existing	13	Terrace planter
06	New flat roof over bay window		
07	Horizontal weatherboard cladding (Grey)		
08	Roof window		

Key

REV	DATE	DESCRIPTION
A	10.08.26	Obscure glazed roof window & new position on roof indicated

Project	2 Central Avenue, Worthing	
Drawing Title	Proposed North & West Elevations comparison with approved applications	
Scale/Format	1.100 / A3	First Issue 26. 06. 2026
Drawing No.	25.05_024 REV A	Status PLANNING