




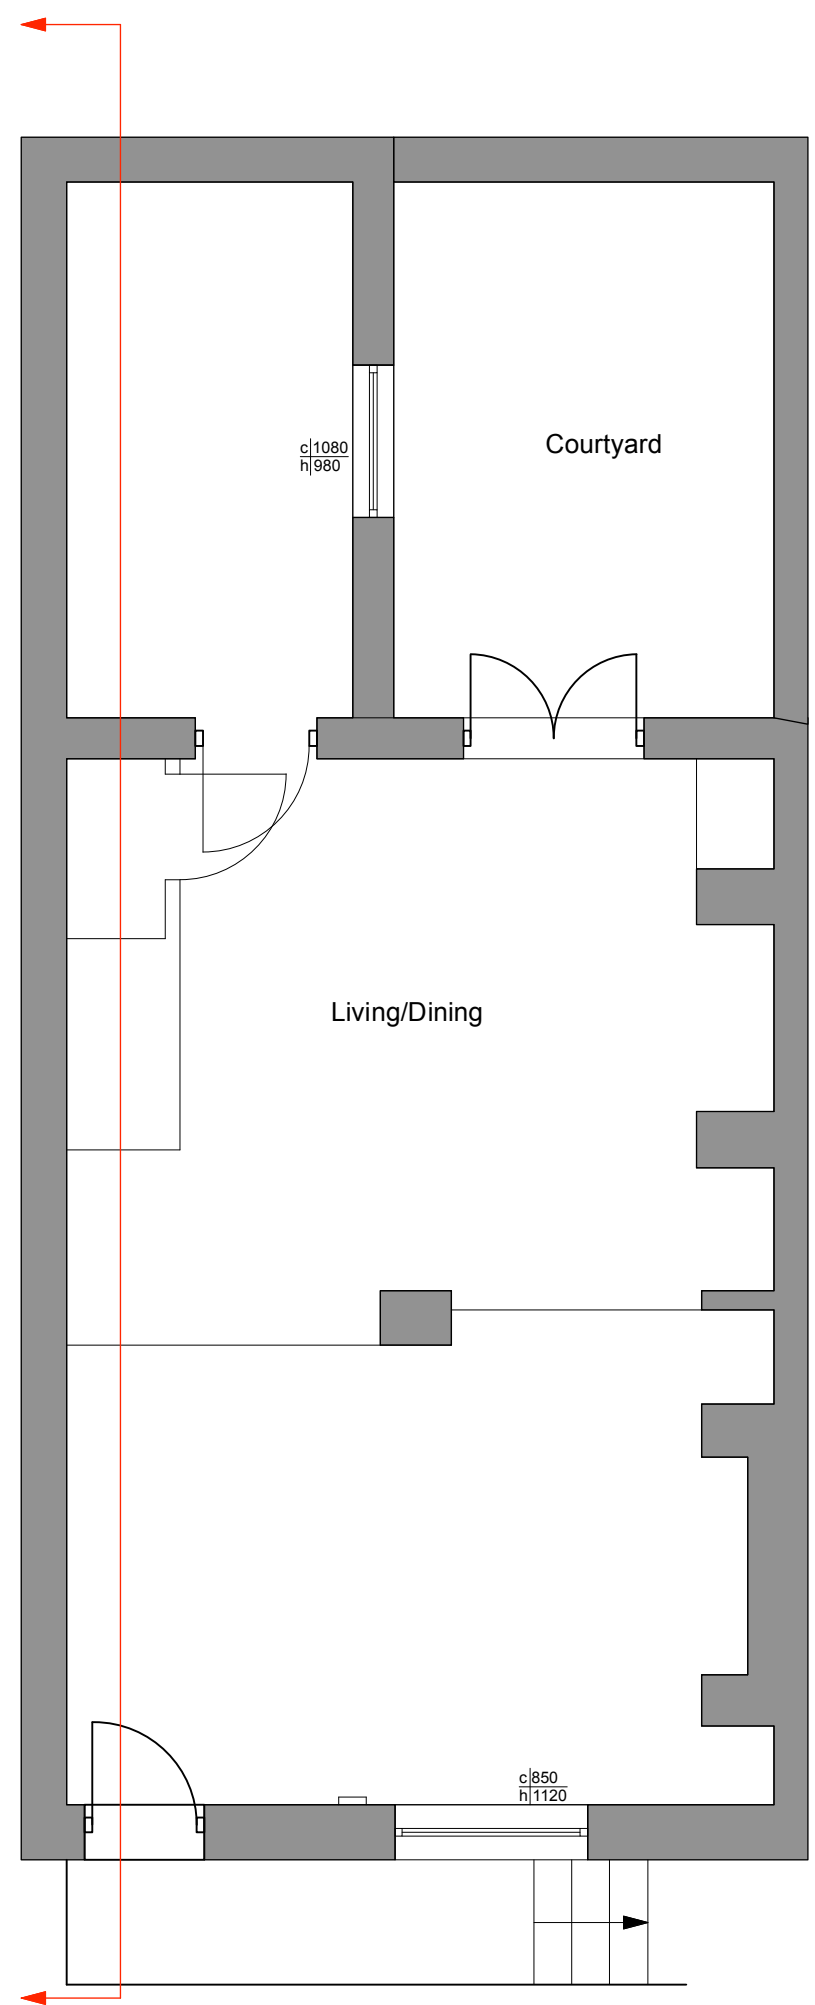


**BASEMENT PLAN**

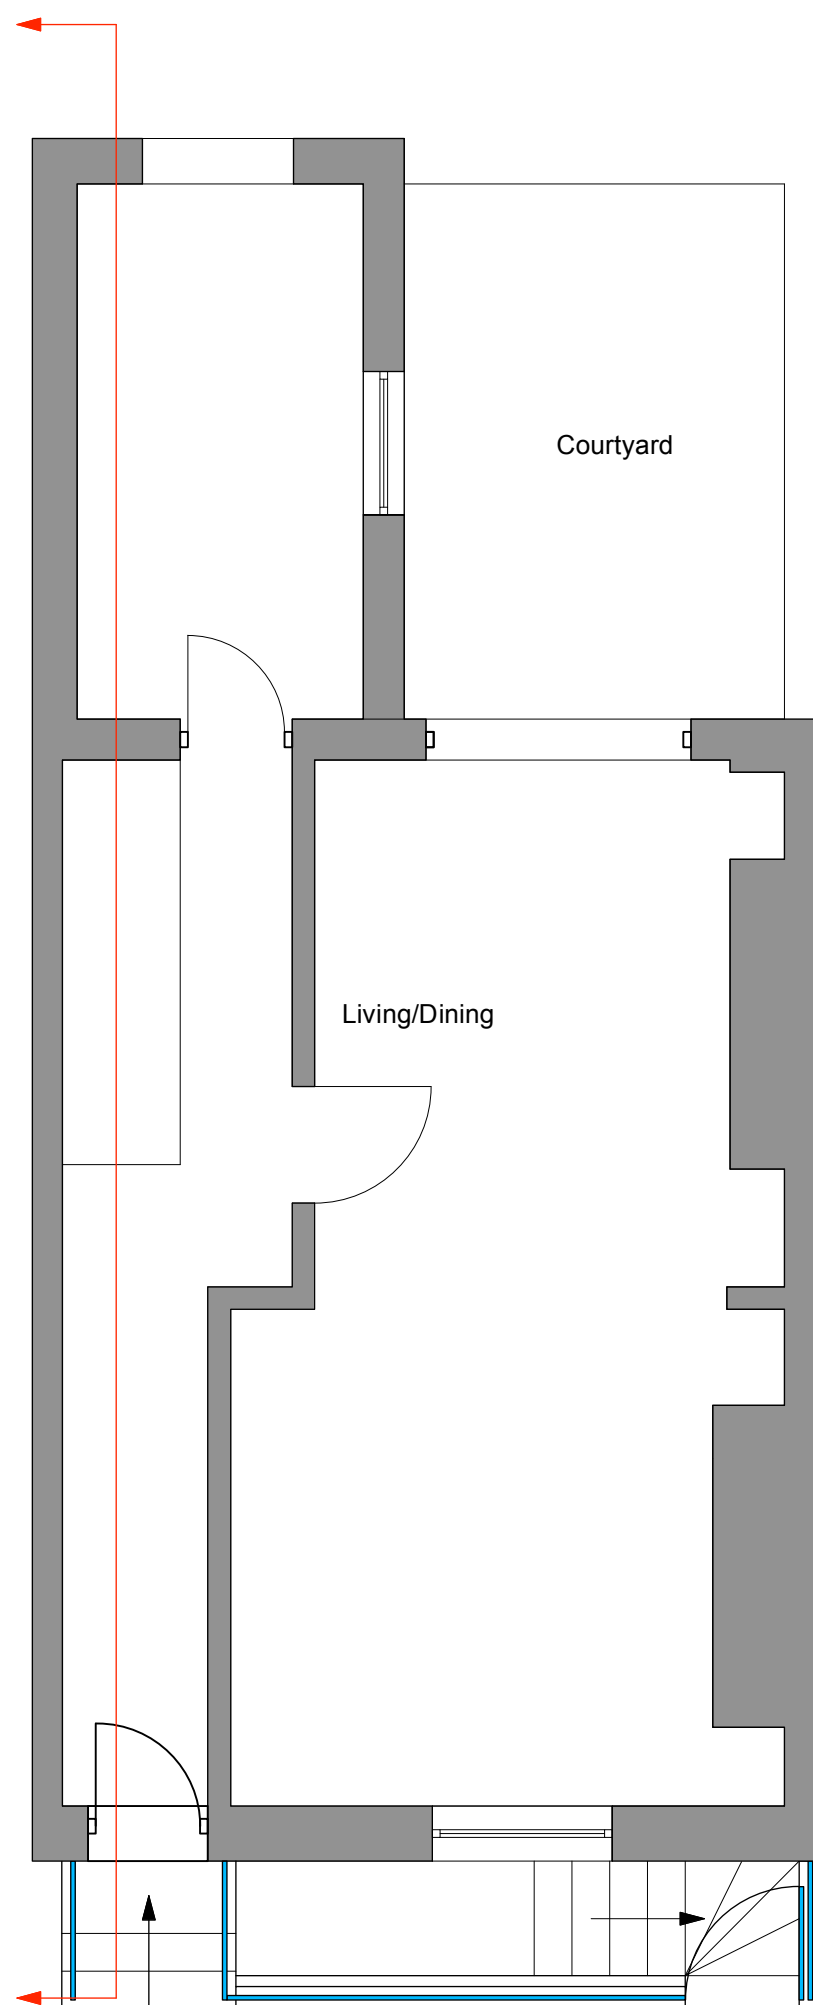


**GROUND FLOOR PLAN**

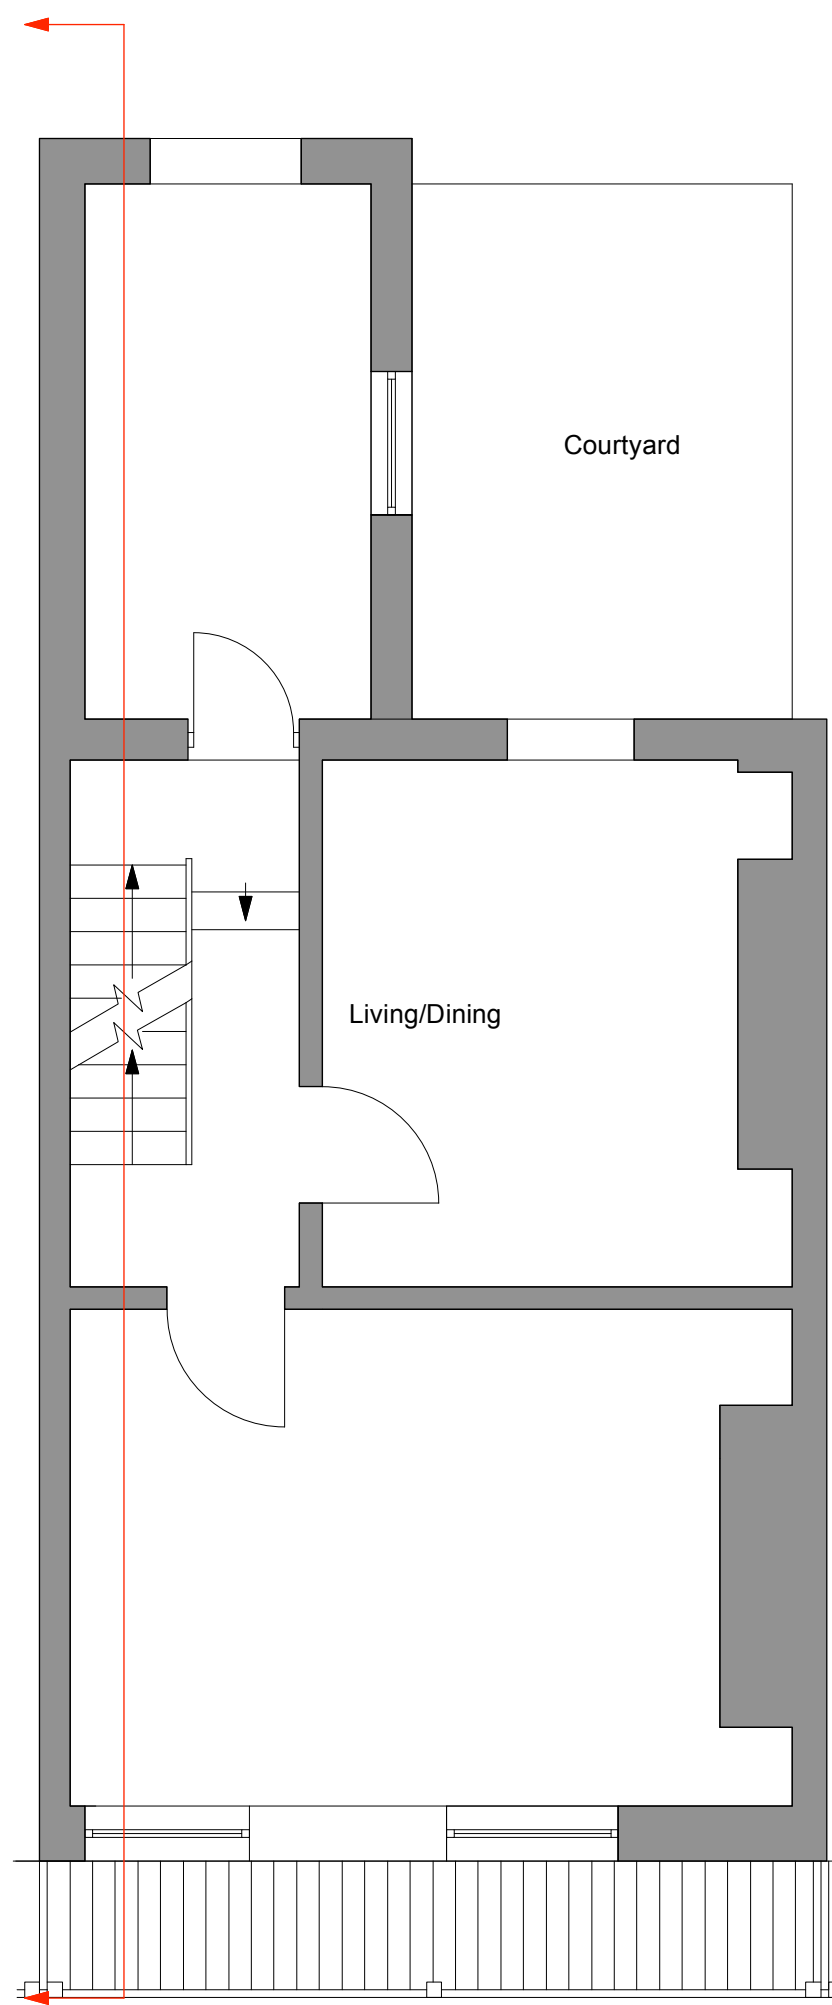


**FIRST FLOOR PLAN**

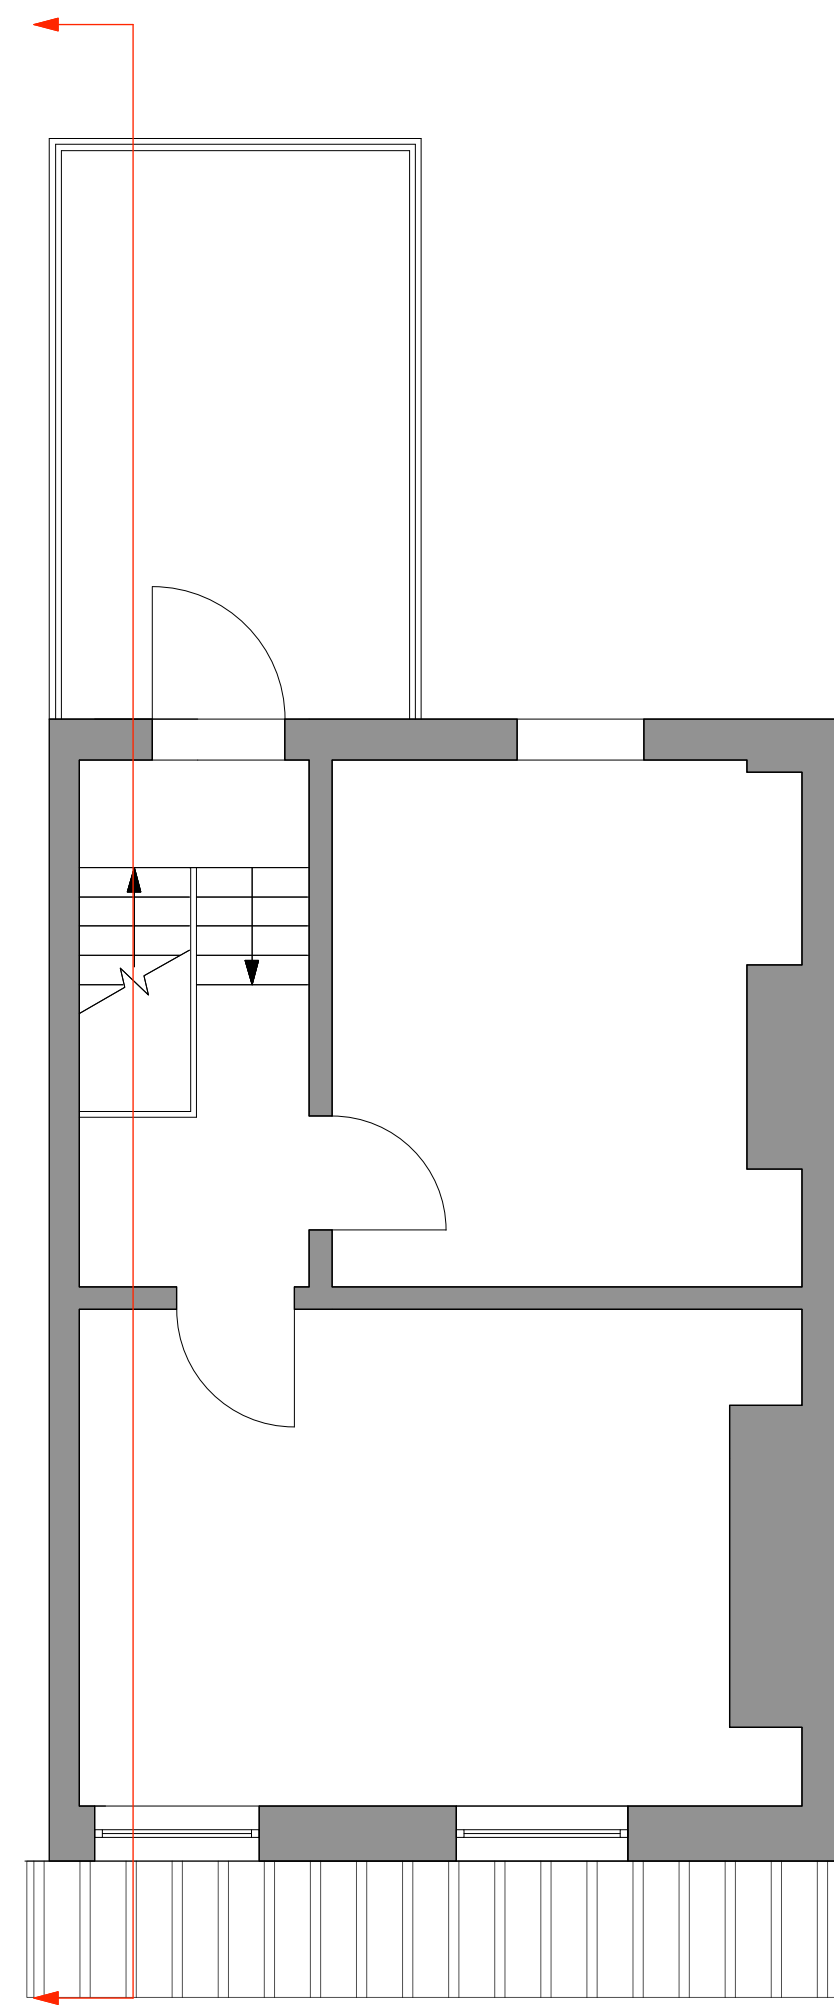

**SECOND FLOOR PLAN**

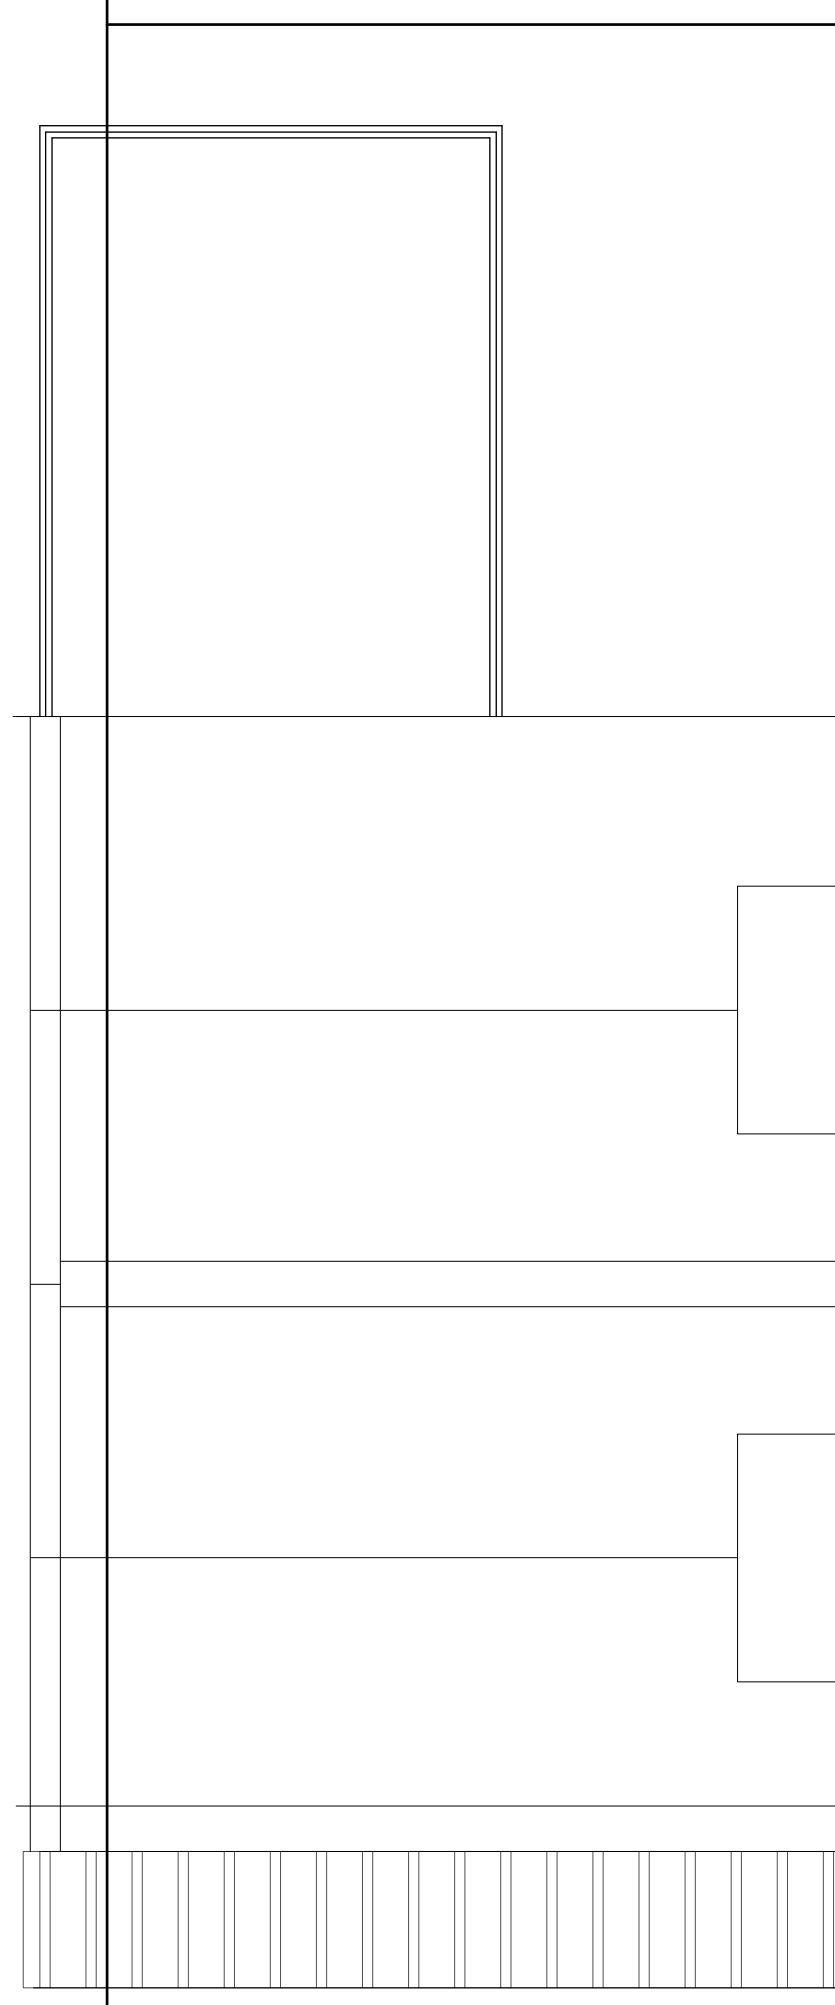

**ROOF PLAN**

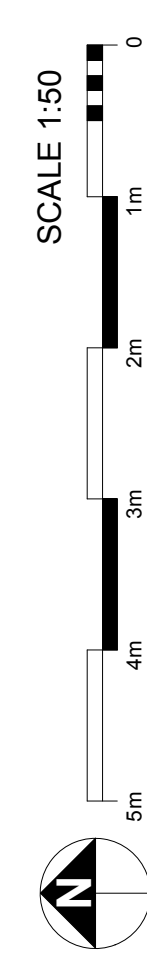

notes:


amendments:

X  
xx.xx.xxxx


x



**FRONT ELEVATION**

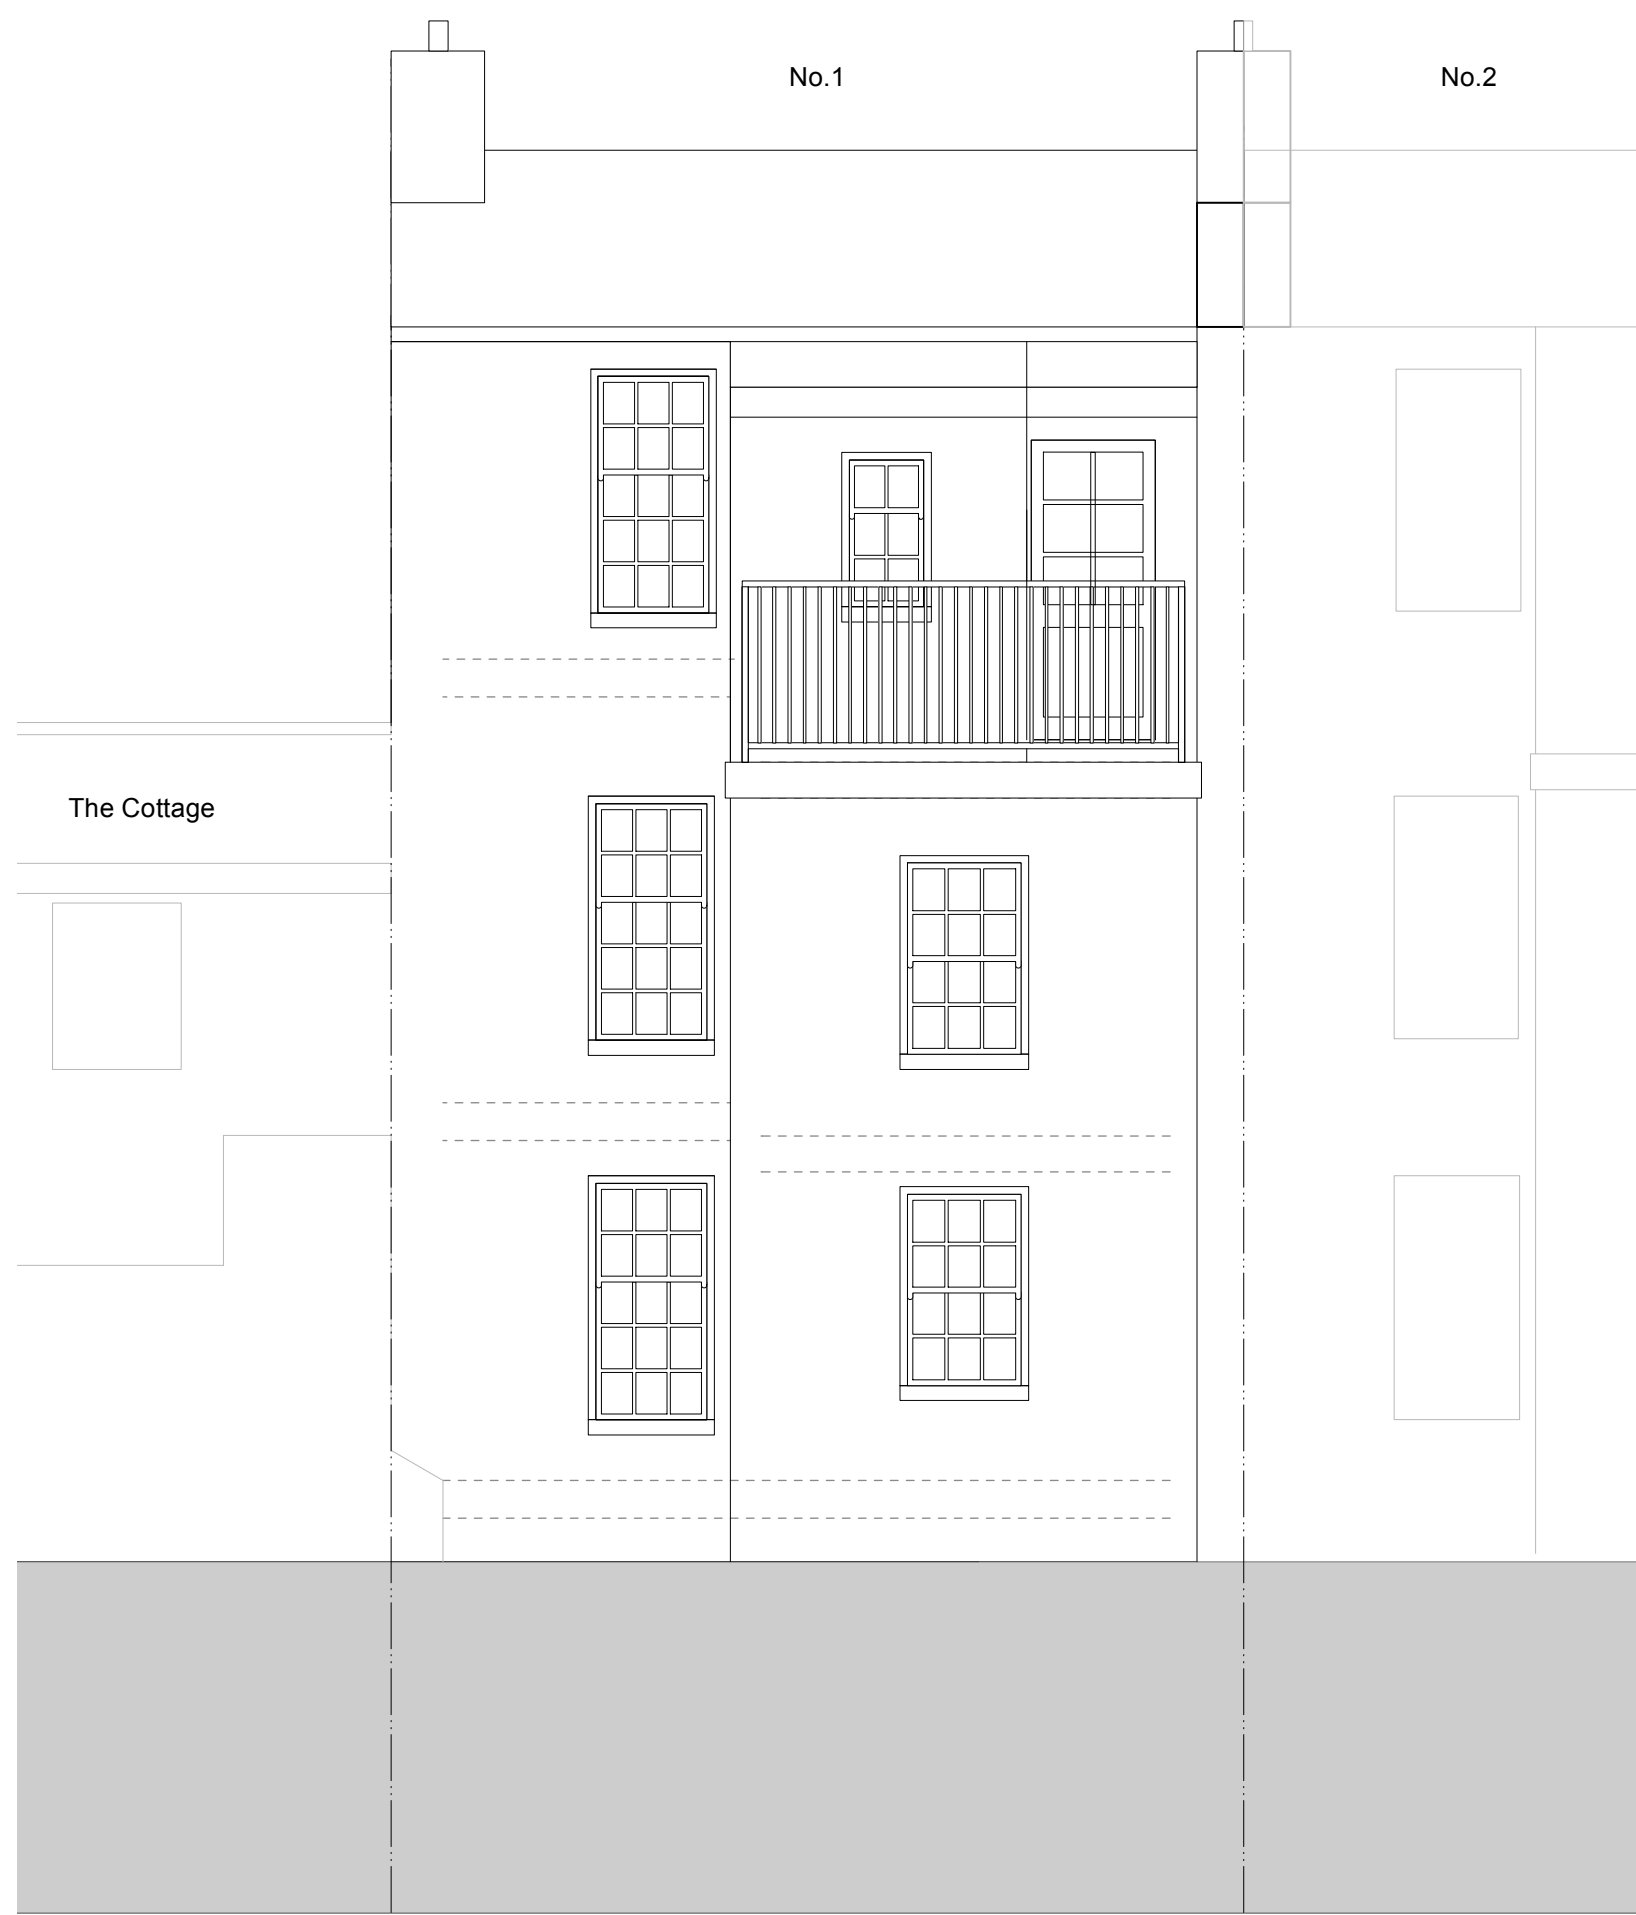

**REAR ELEVATION**

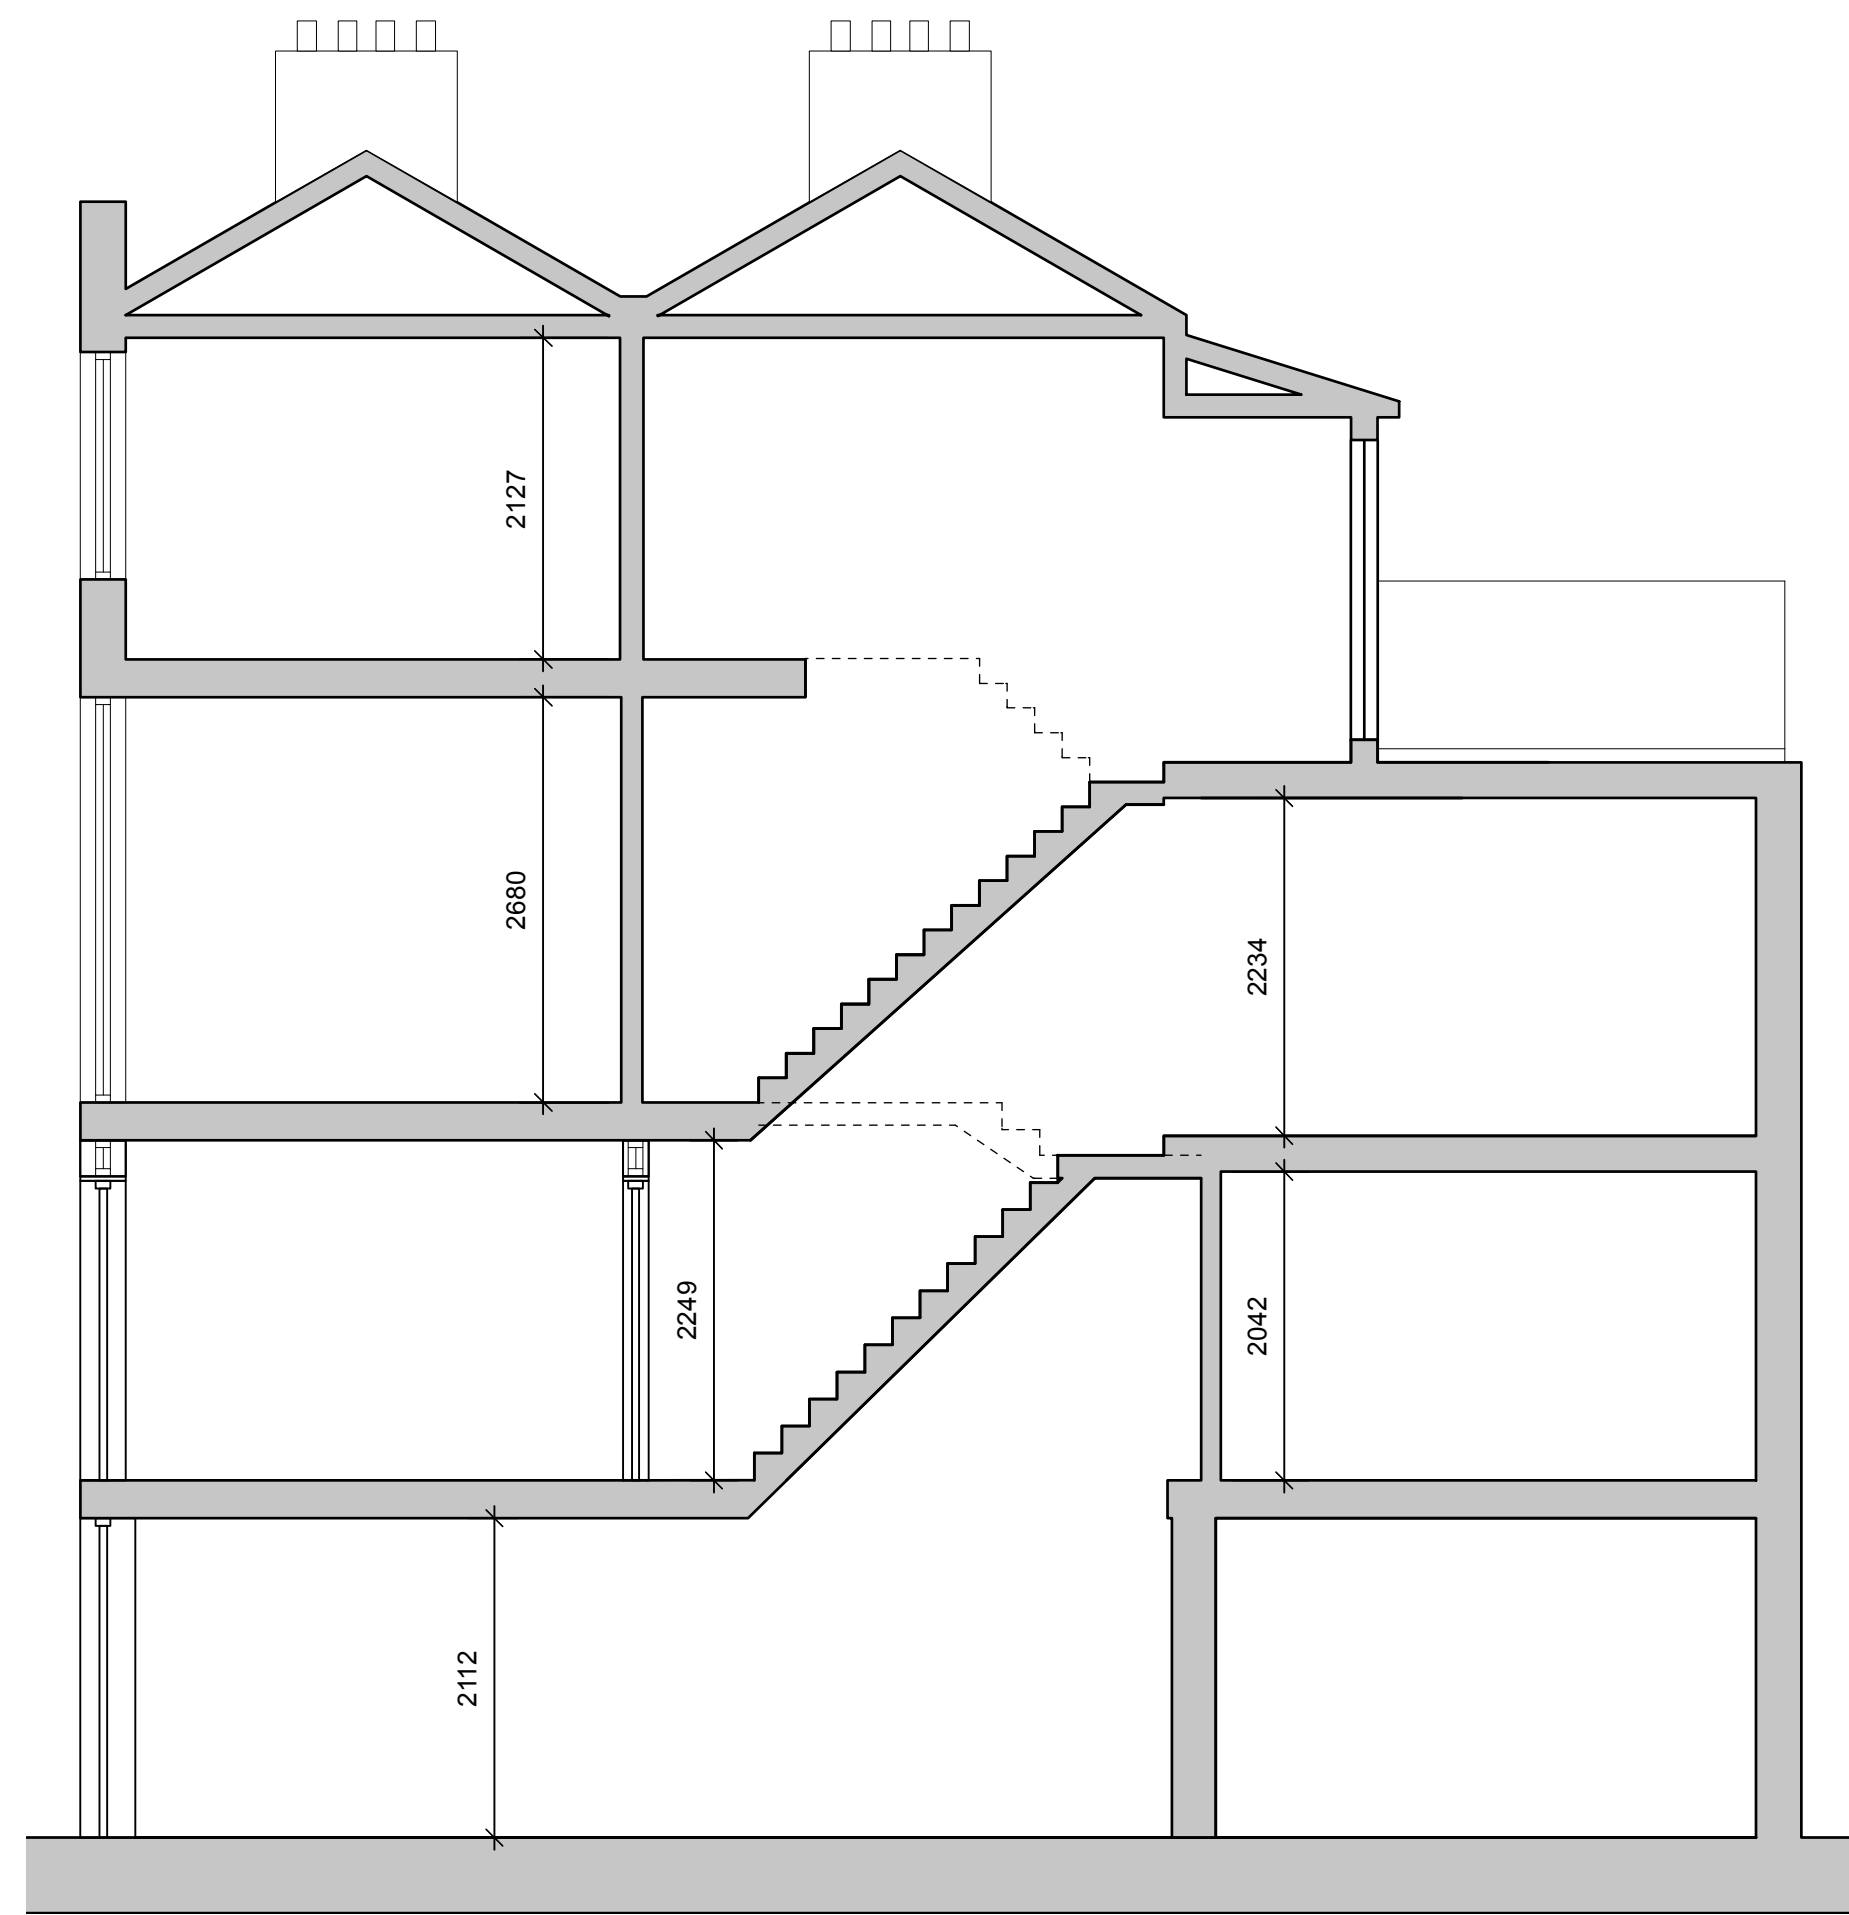

**SECTION AA**

**Felce & Guy Partnership LLP**  
Architects

Studio 5 | English Close | Hove | BN3 7ET  
T: 01273 736217 E: info@felceandguy.co.uk

project: Internal alterations to improve accommodation.

location: 9 Warrick Road, Worthing

client: Mr S Jackson & Mrs S Johnson

drawing: Existing plans elevations and section

scale: 1:50 page: A1

drawn by: checked by: SM

date: Nov. 2025 drawing number: **2838 - 01** revision:

© Felce & Guy Partnership LLP