
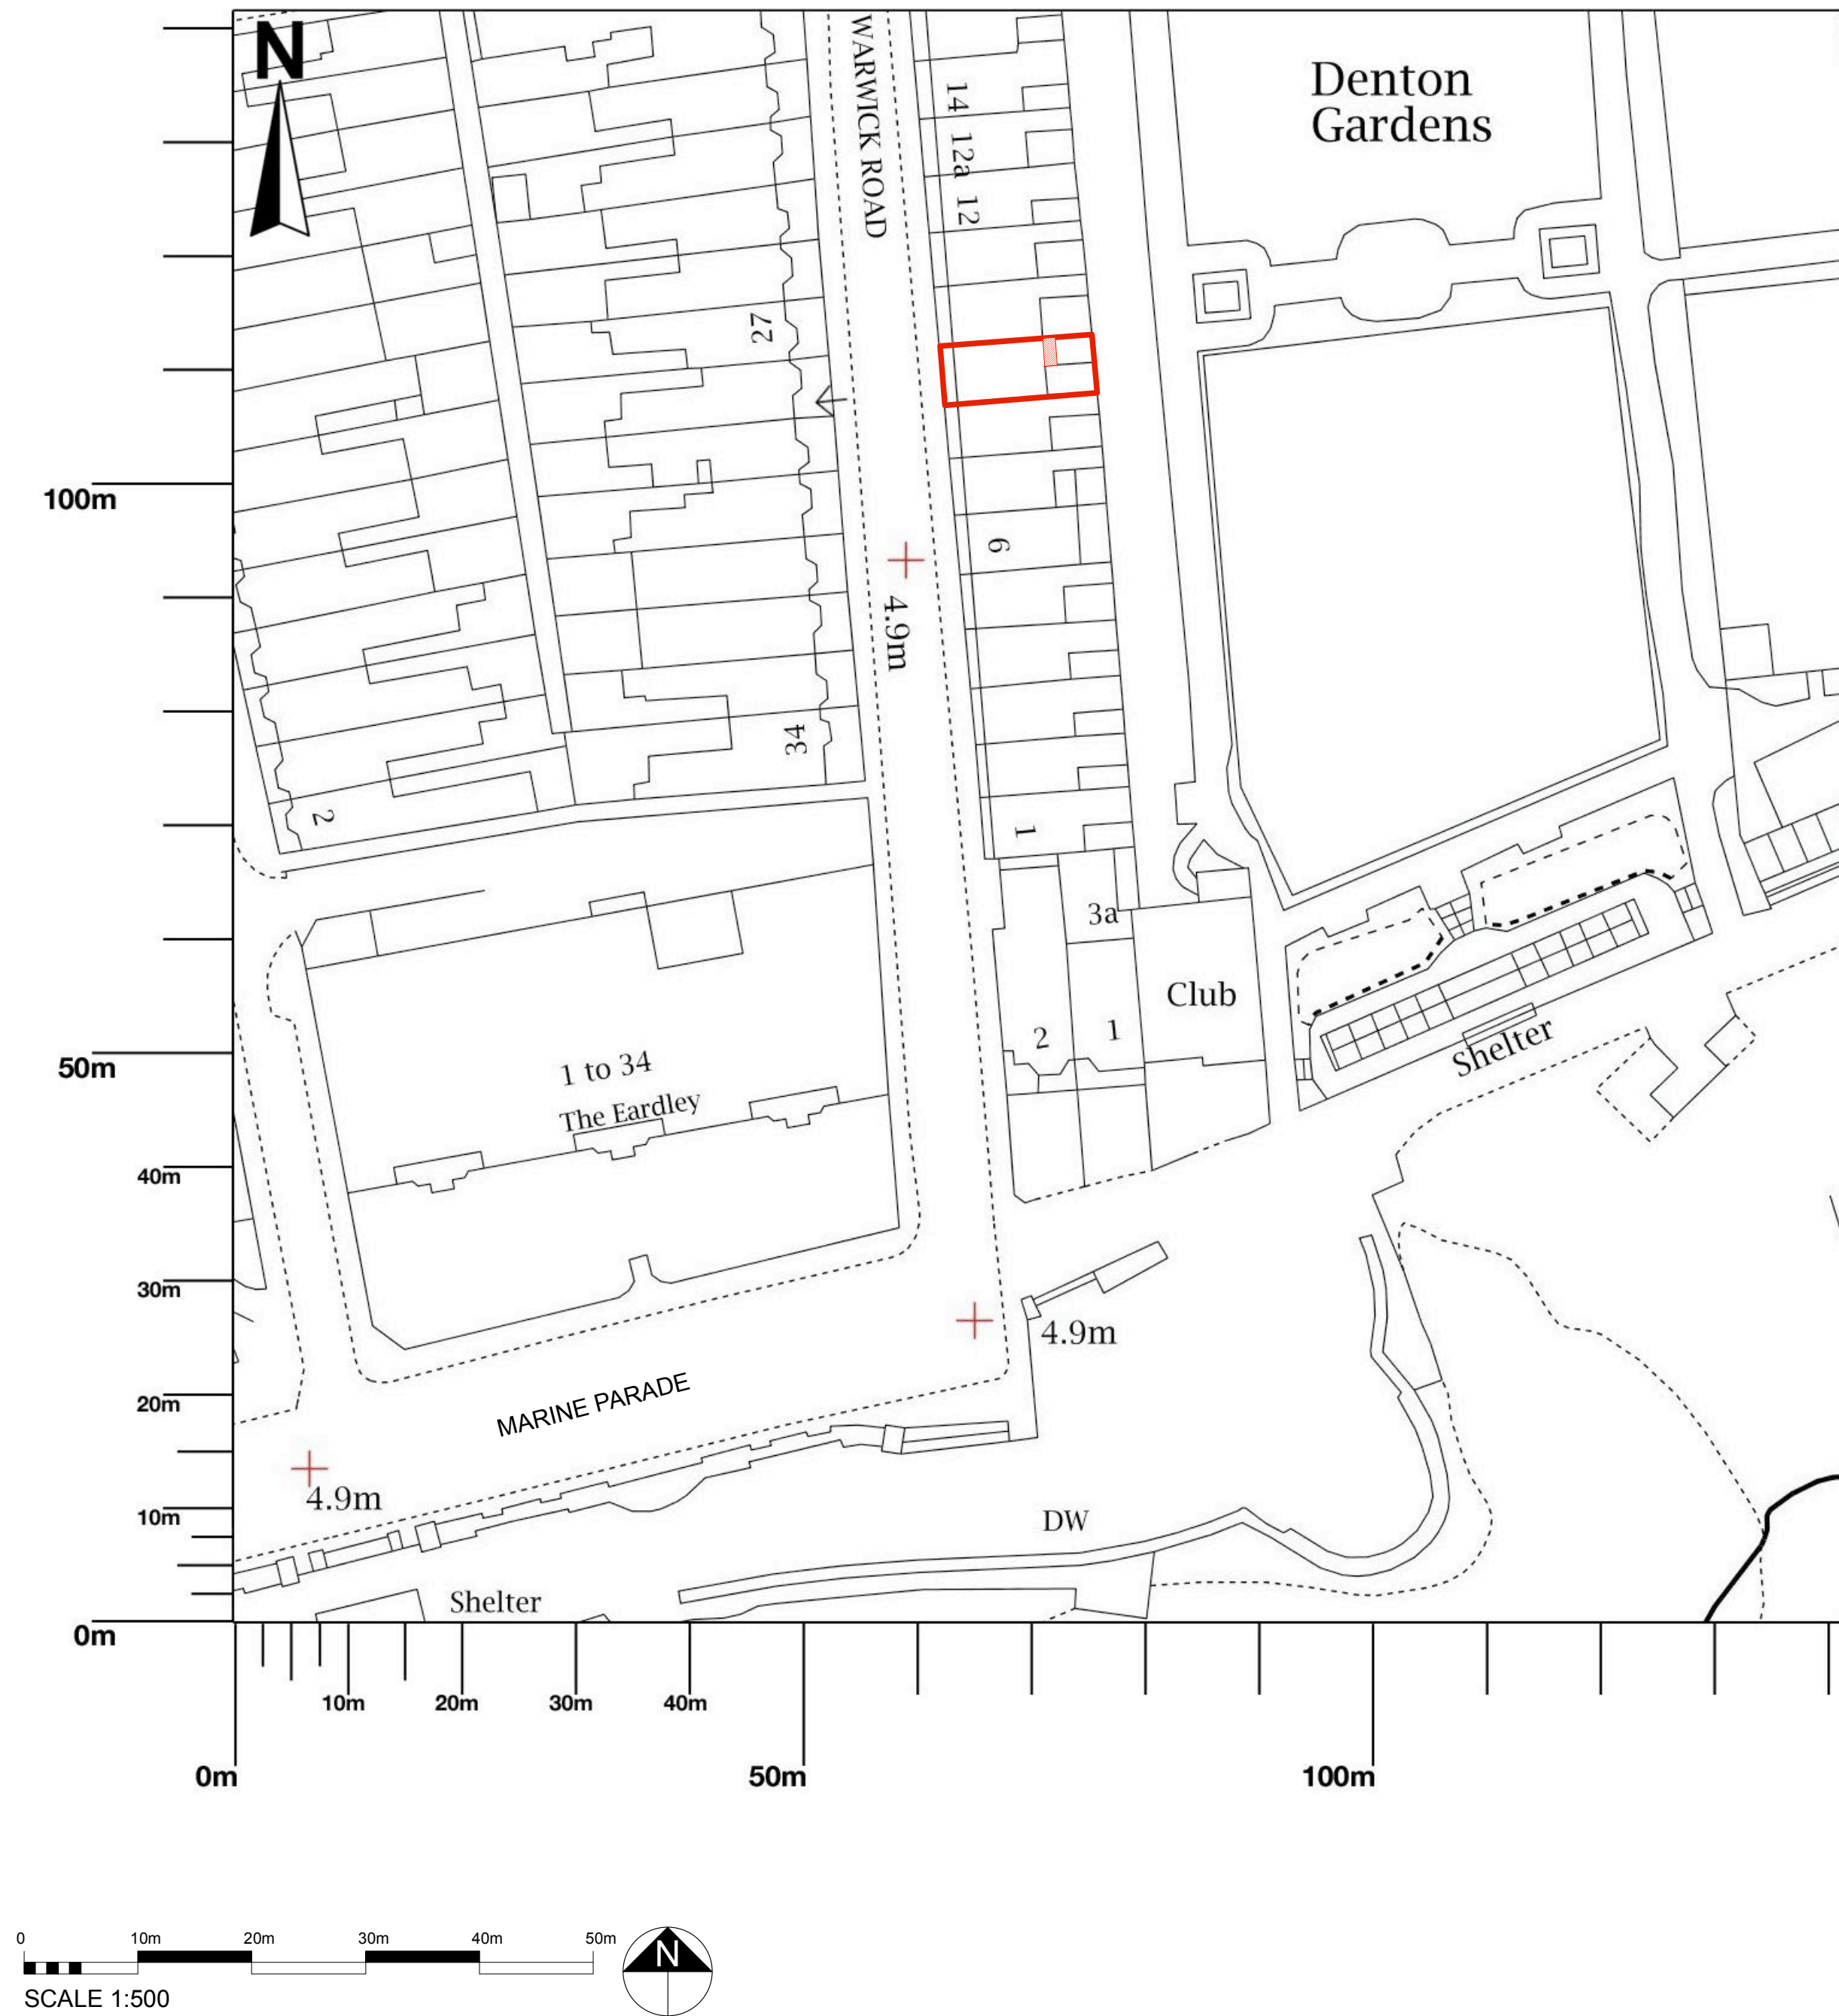


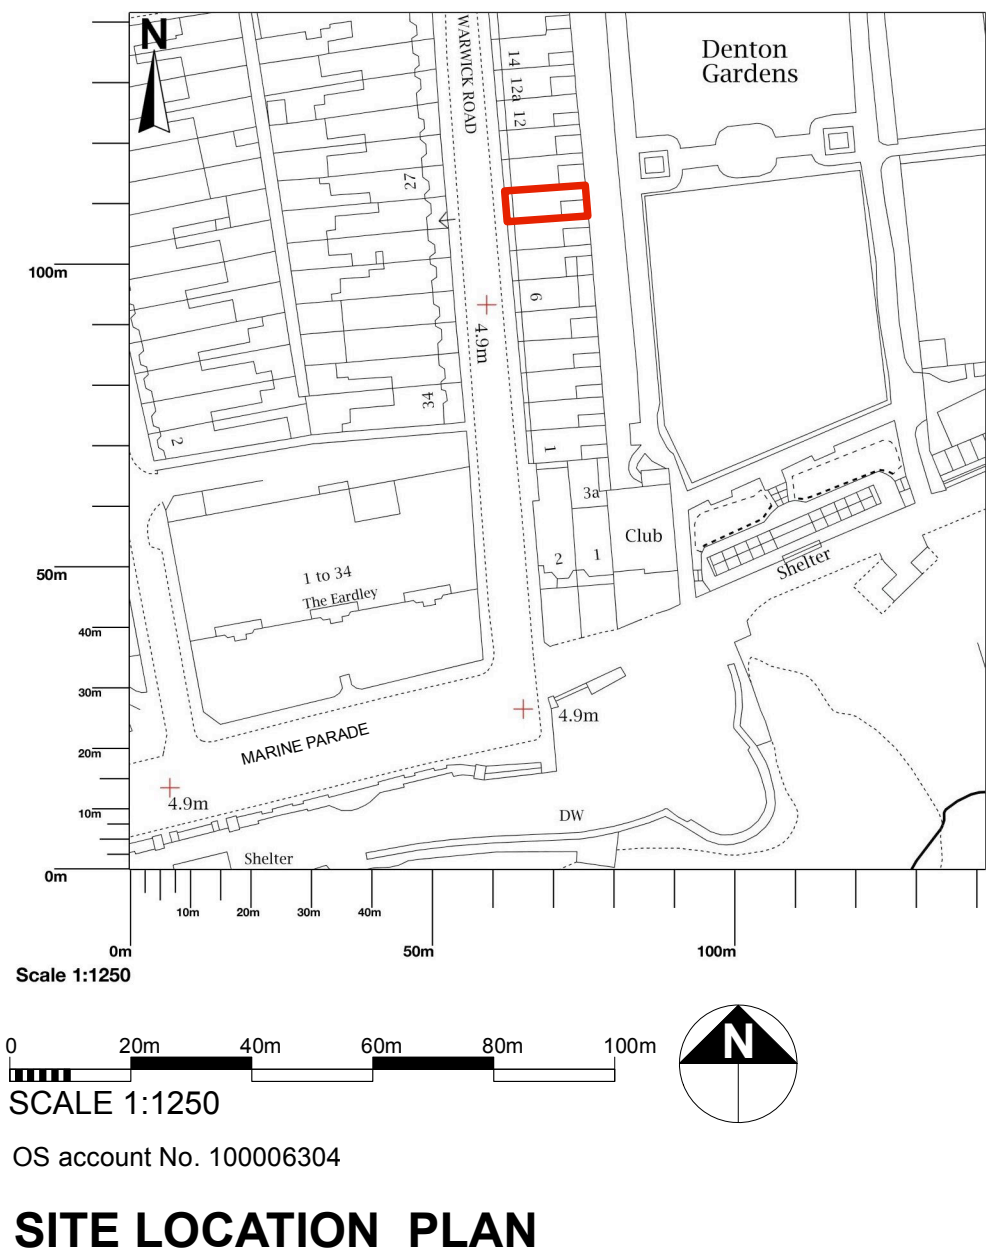

notes:

amendments:

Felce & Guy Partnership LLP
Architects

Studio 5 | English Close | Hove | BN3 7ET
T: 01273 736217 E: info@felceandguy.co.uk

project: Internal alterations to improve accommodation.

location: 9 Warrick Road, Worthing

client: Mr S Jackson & Mrs S Johnson

drawing: Site Plan and Block PPlan

scale: 1:500 & 1:1250 page: A1

drawn by: SM checked by: SM

date: Nov. 2025 drawing number: **2838 - 04** revision: **A**

© Felce & Guy Partnership LLP