

All dimensions must be checked on site and not scaled from this drawing, apart from by Local Authority.


No work is to be commenced until full Planning Permission/ Building Regulations have been approved and any conditions discharged. Any work started prior to approval is entirely at clients' contractors risk.

The contractor is responsible for taking and checking all levels, dimensions etc, prior to ordering materials and starting work. Any discrepancies are to be reported back to Coastline Architects prior of commencement of works.

Drawings have been produced for Planning Permission/ Building Regulations submissions only and do not constitute full working drawings.




1 Proposed West Elevation
1 : 50

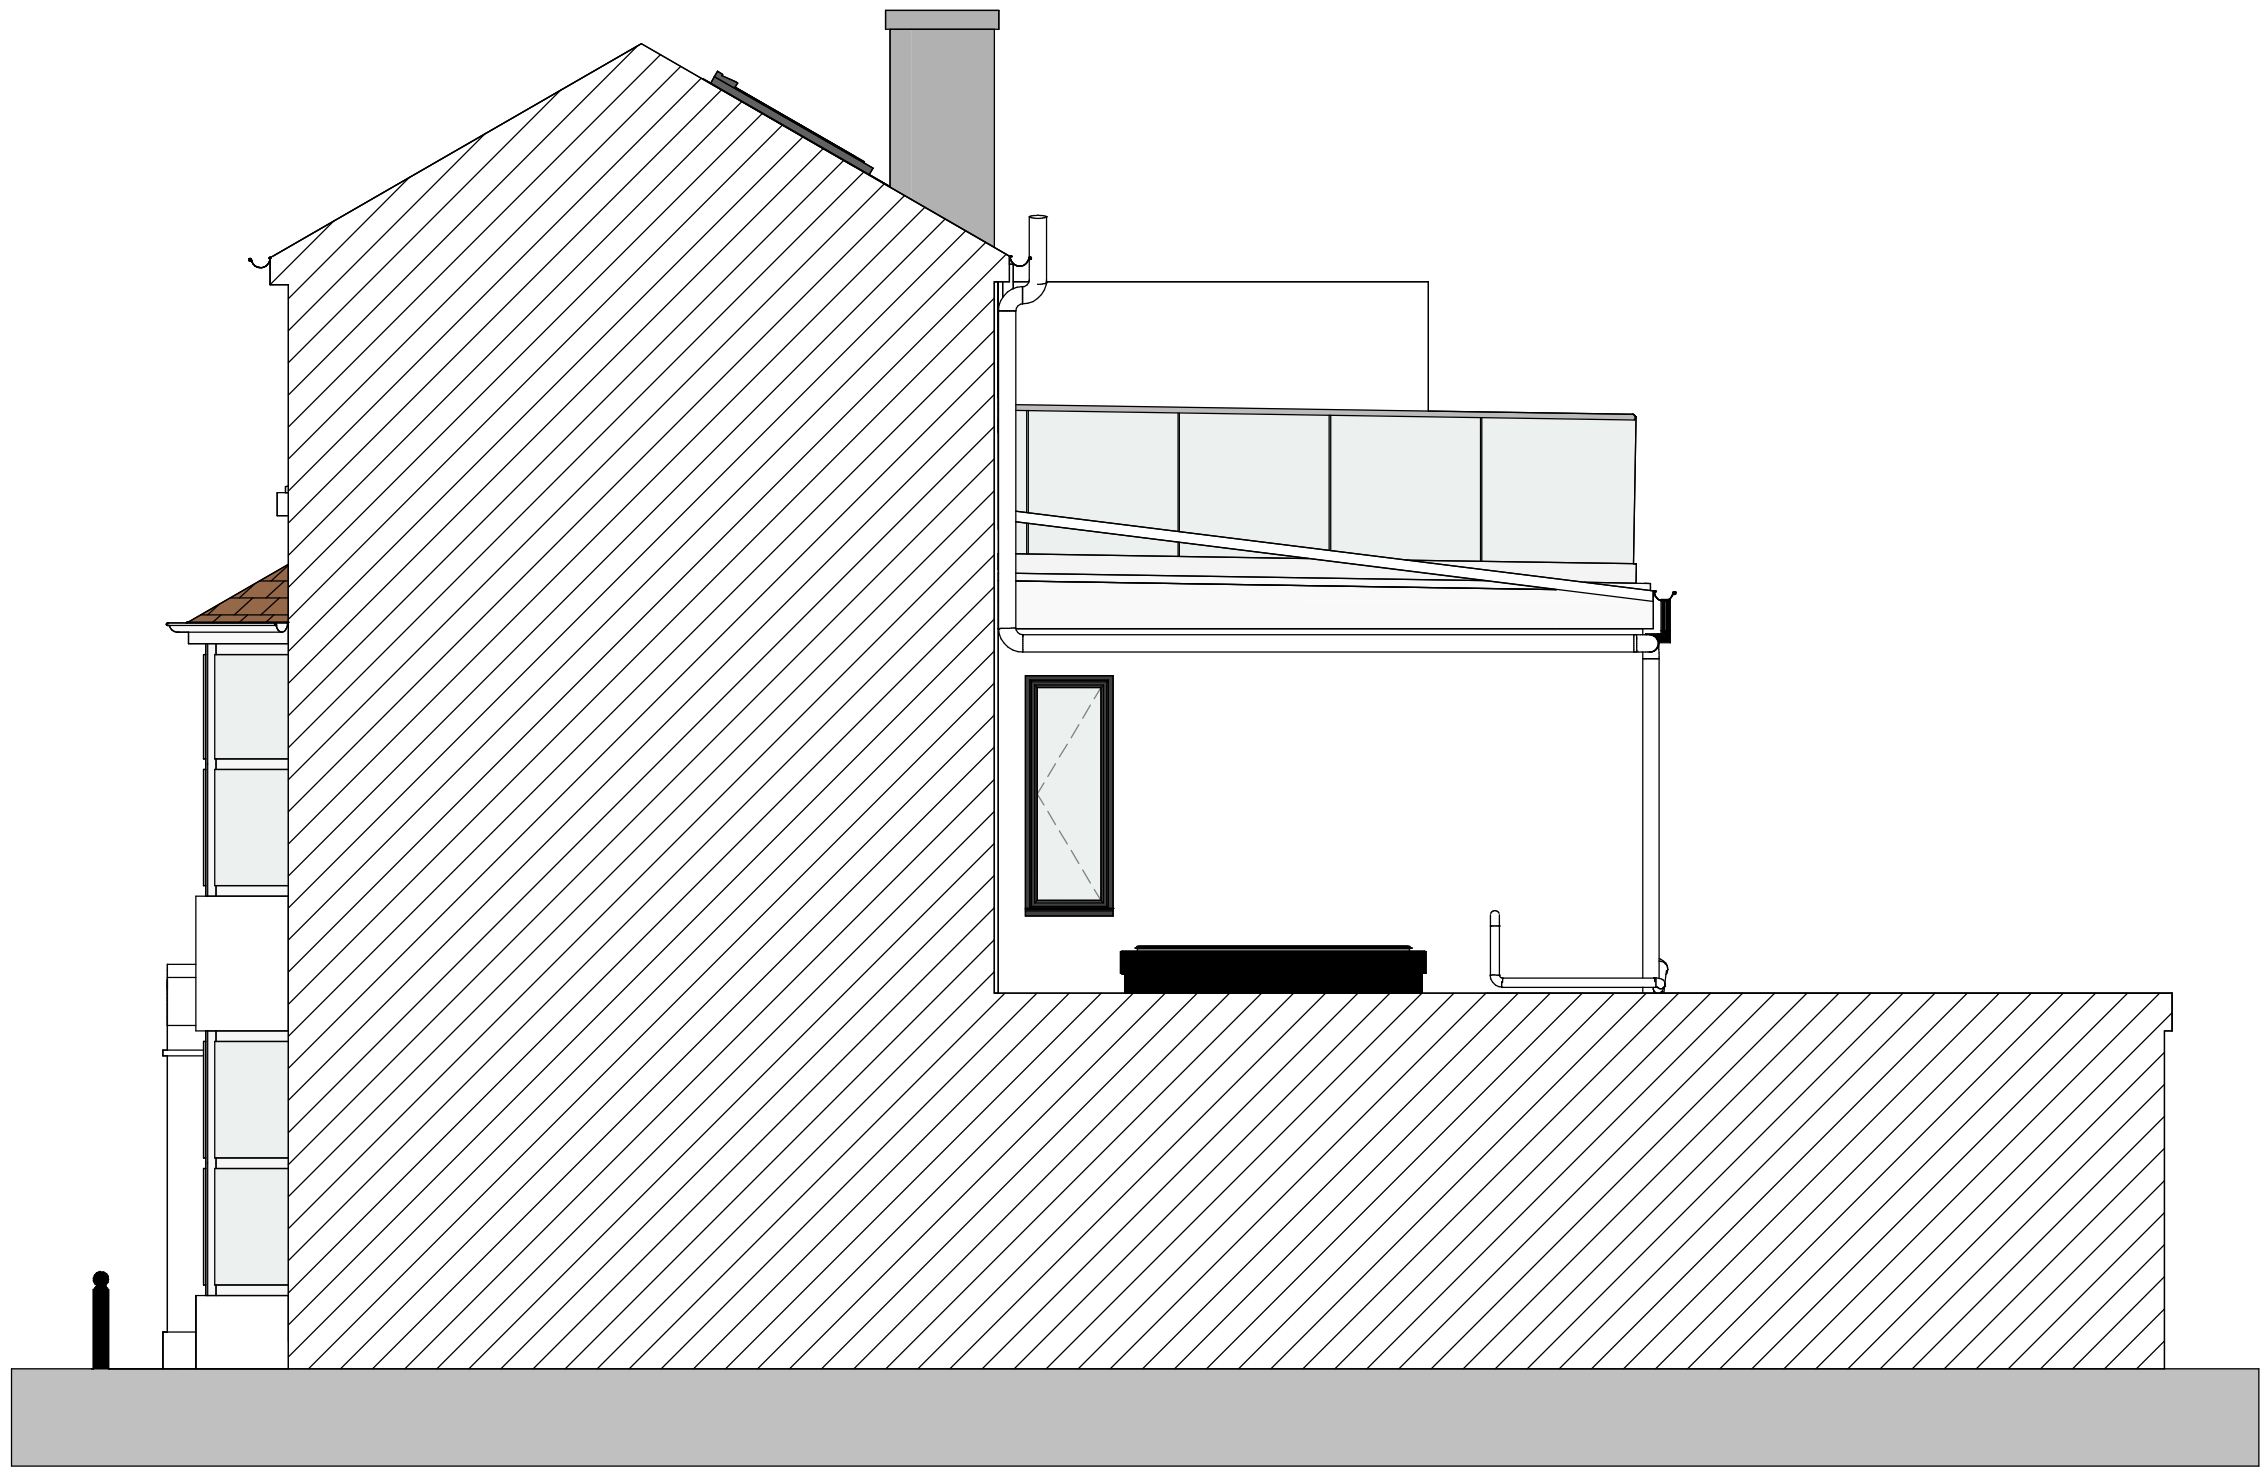


2 Proposed South Elevation
1 : 50



3 Proposed East Elevation
1 : 50

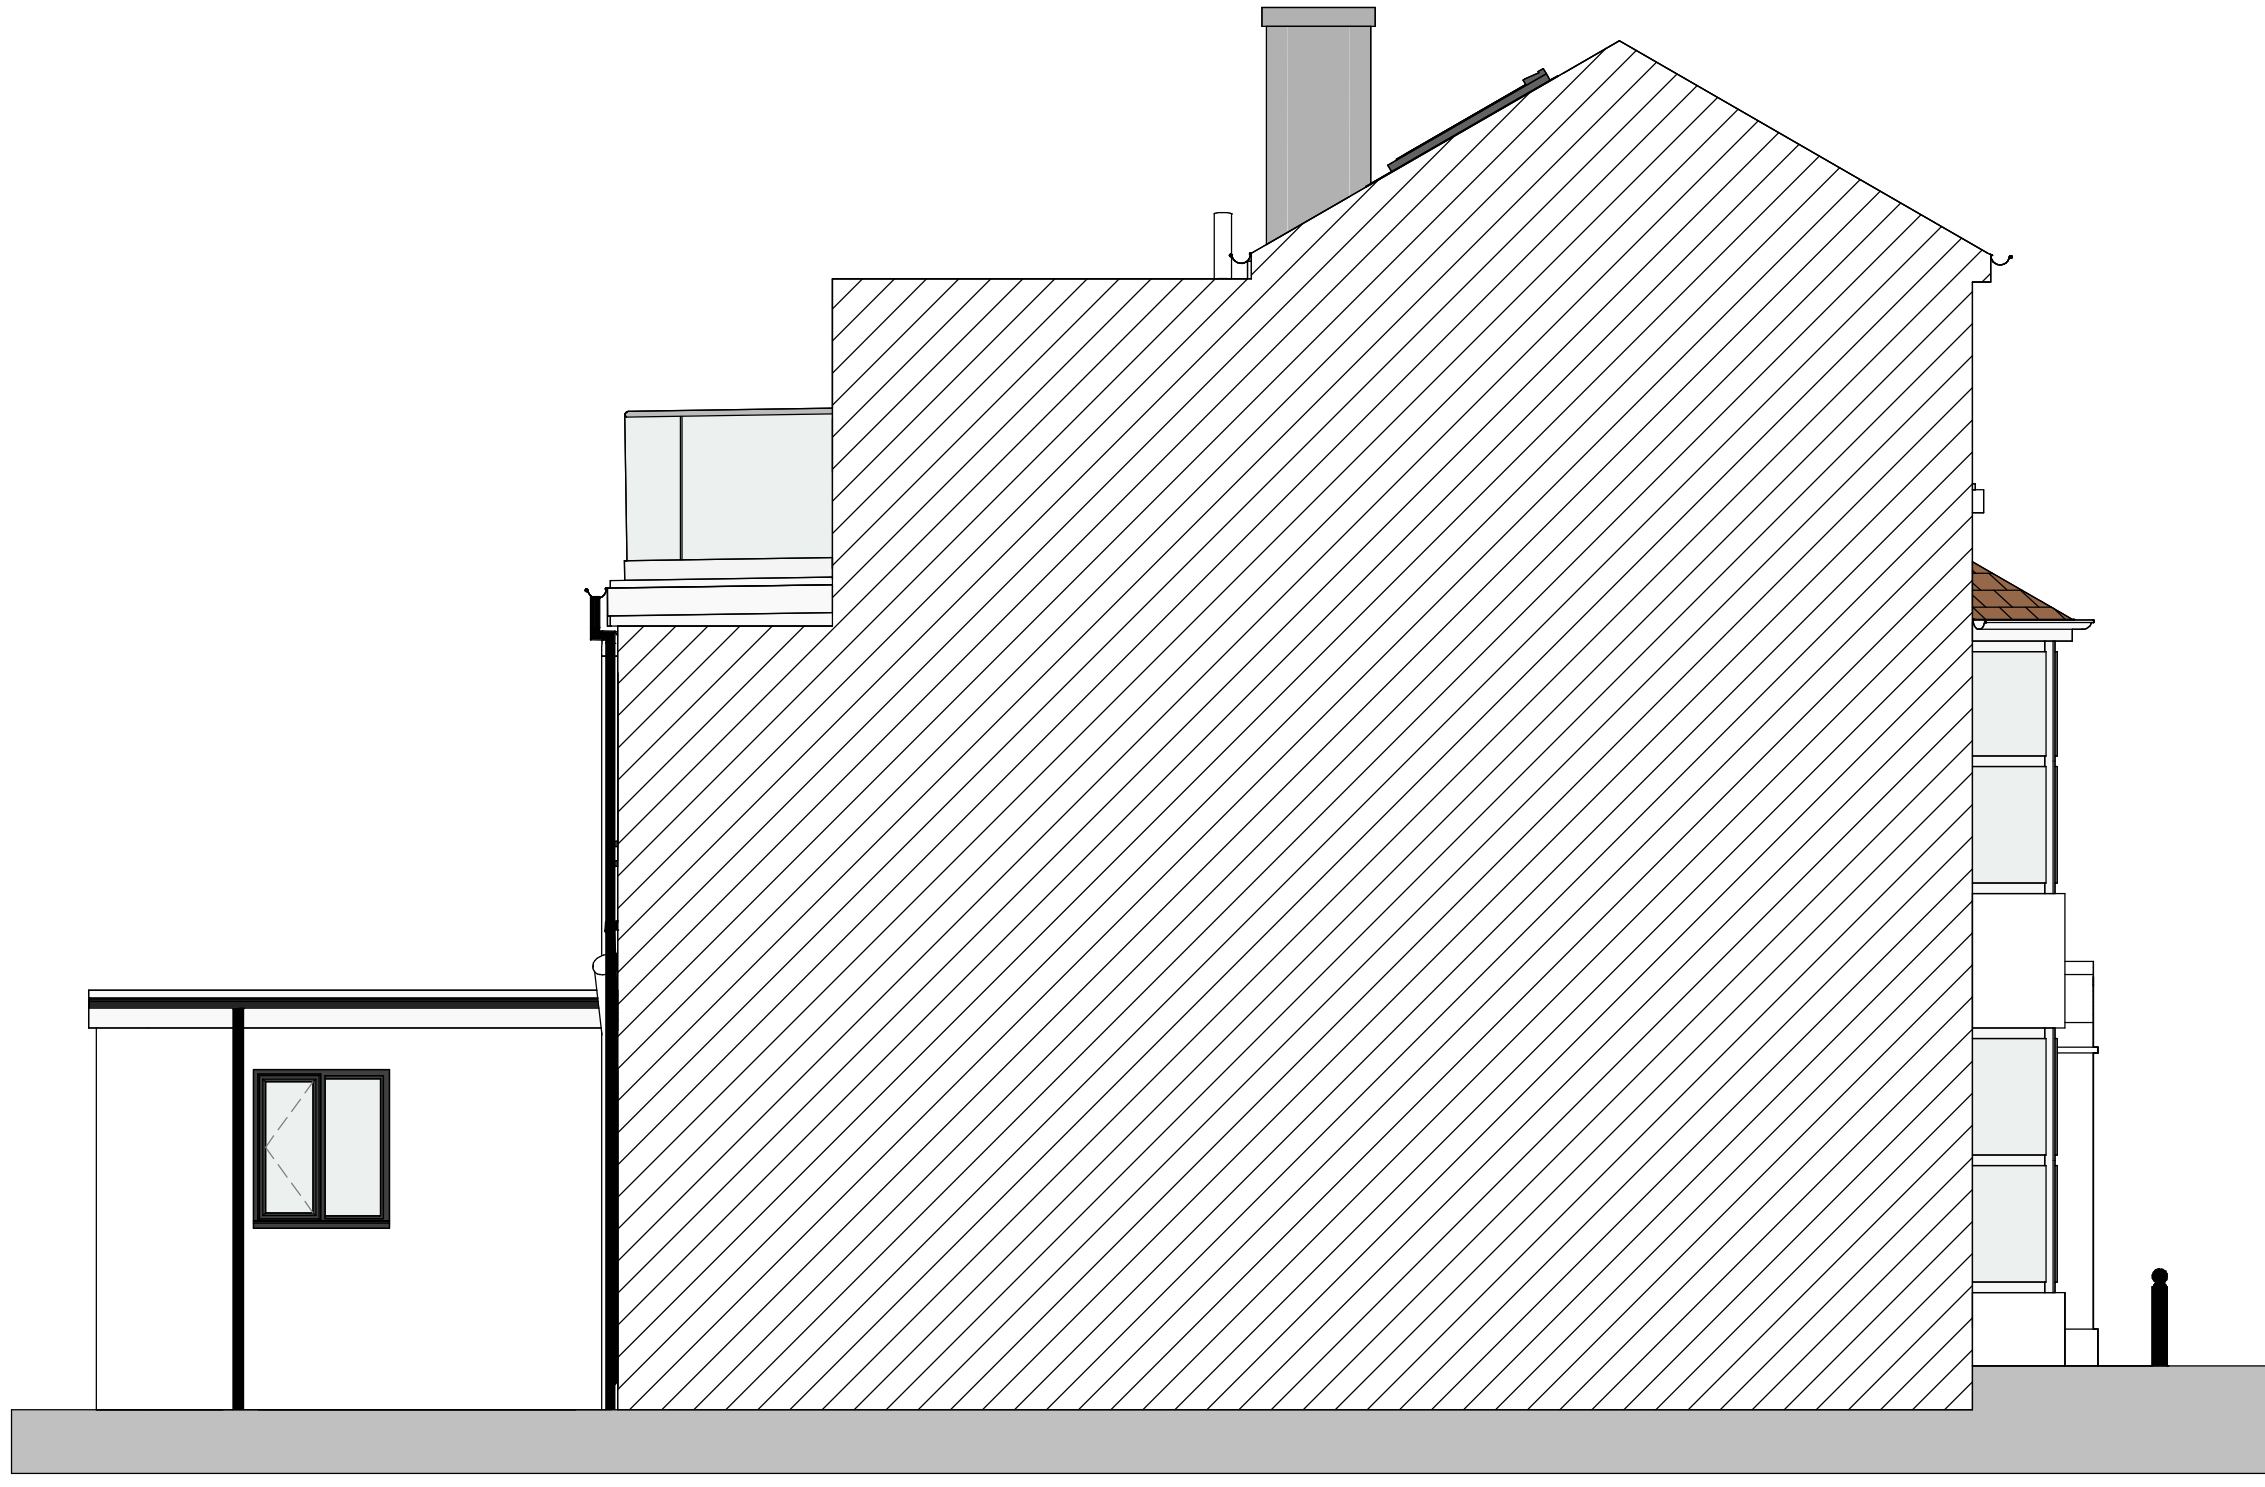

4 Proposed North Elevation
1 : 50

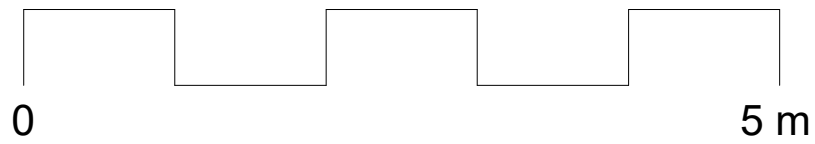

B	14.09.2026	Arch doors replaced with standard rectangular doors
A	15.07.2026	Downpipes added
REV	DATE	DESCRIPTION



Contact:
01803 357 047
info@coastlinearchitects.com
www.coastlinearchitects.com

CLIENT	Mr & Mrs Beaulieu
SITE ADDRESS	4 WARWICK PLACE WORTHING, BN11 3EU
PROJECT TITLE	PROPOSED EXTERNAL ALTERATIONS TO DWELLING, AND PROPOSED CARPORT
DRAWING TITLE	PROPOSED ELEVATIONS
STATUS	Planning
DATE	14th Sept 2026
SCALE	1 : 50 @A1
DRAWING NO.	A-P-202
DRAWN BY	EL
CHECKED BY	EL
REV B	