

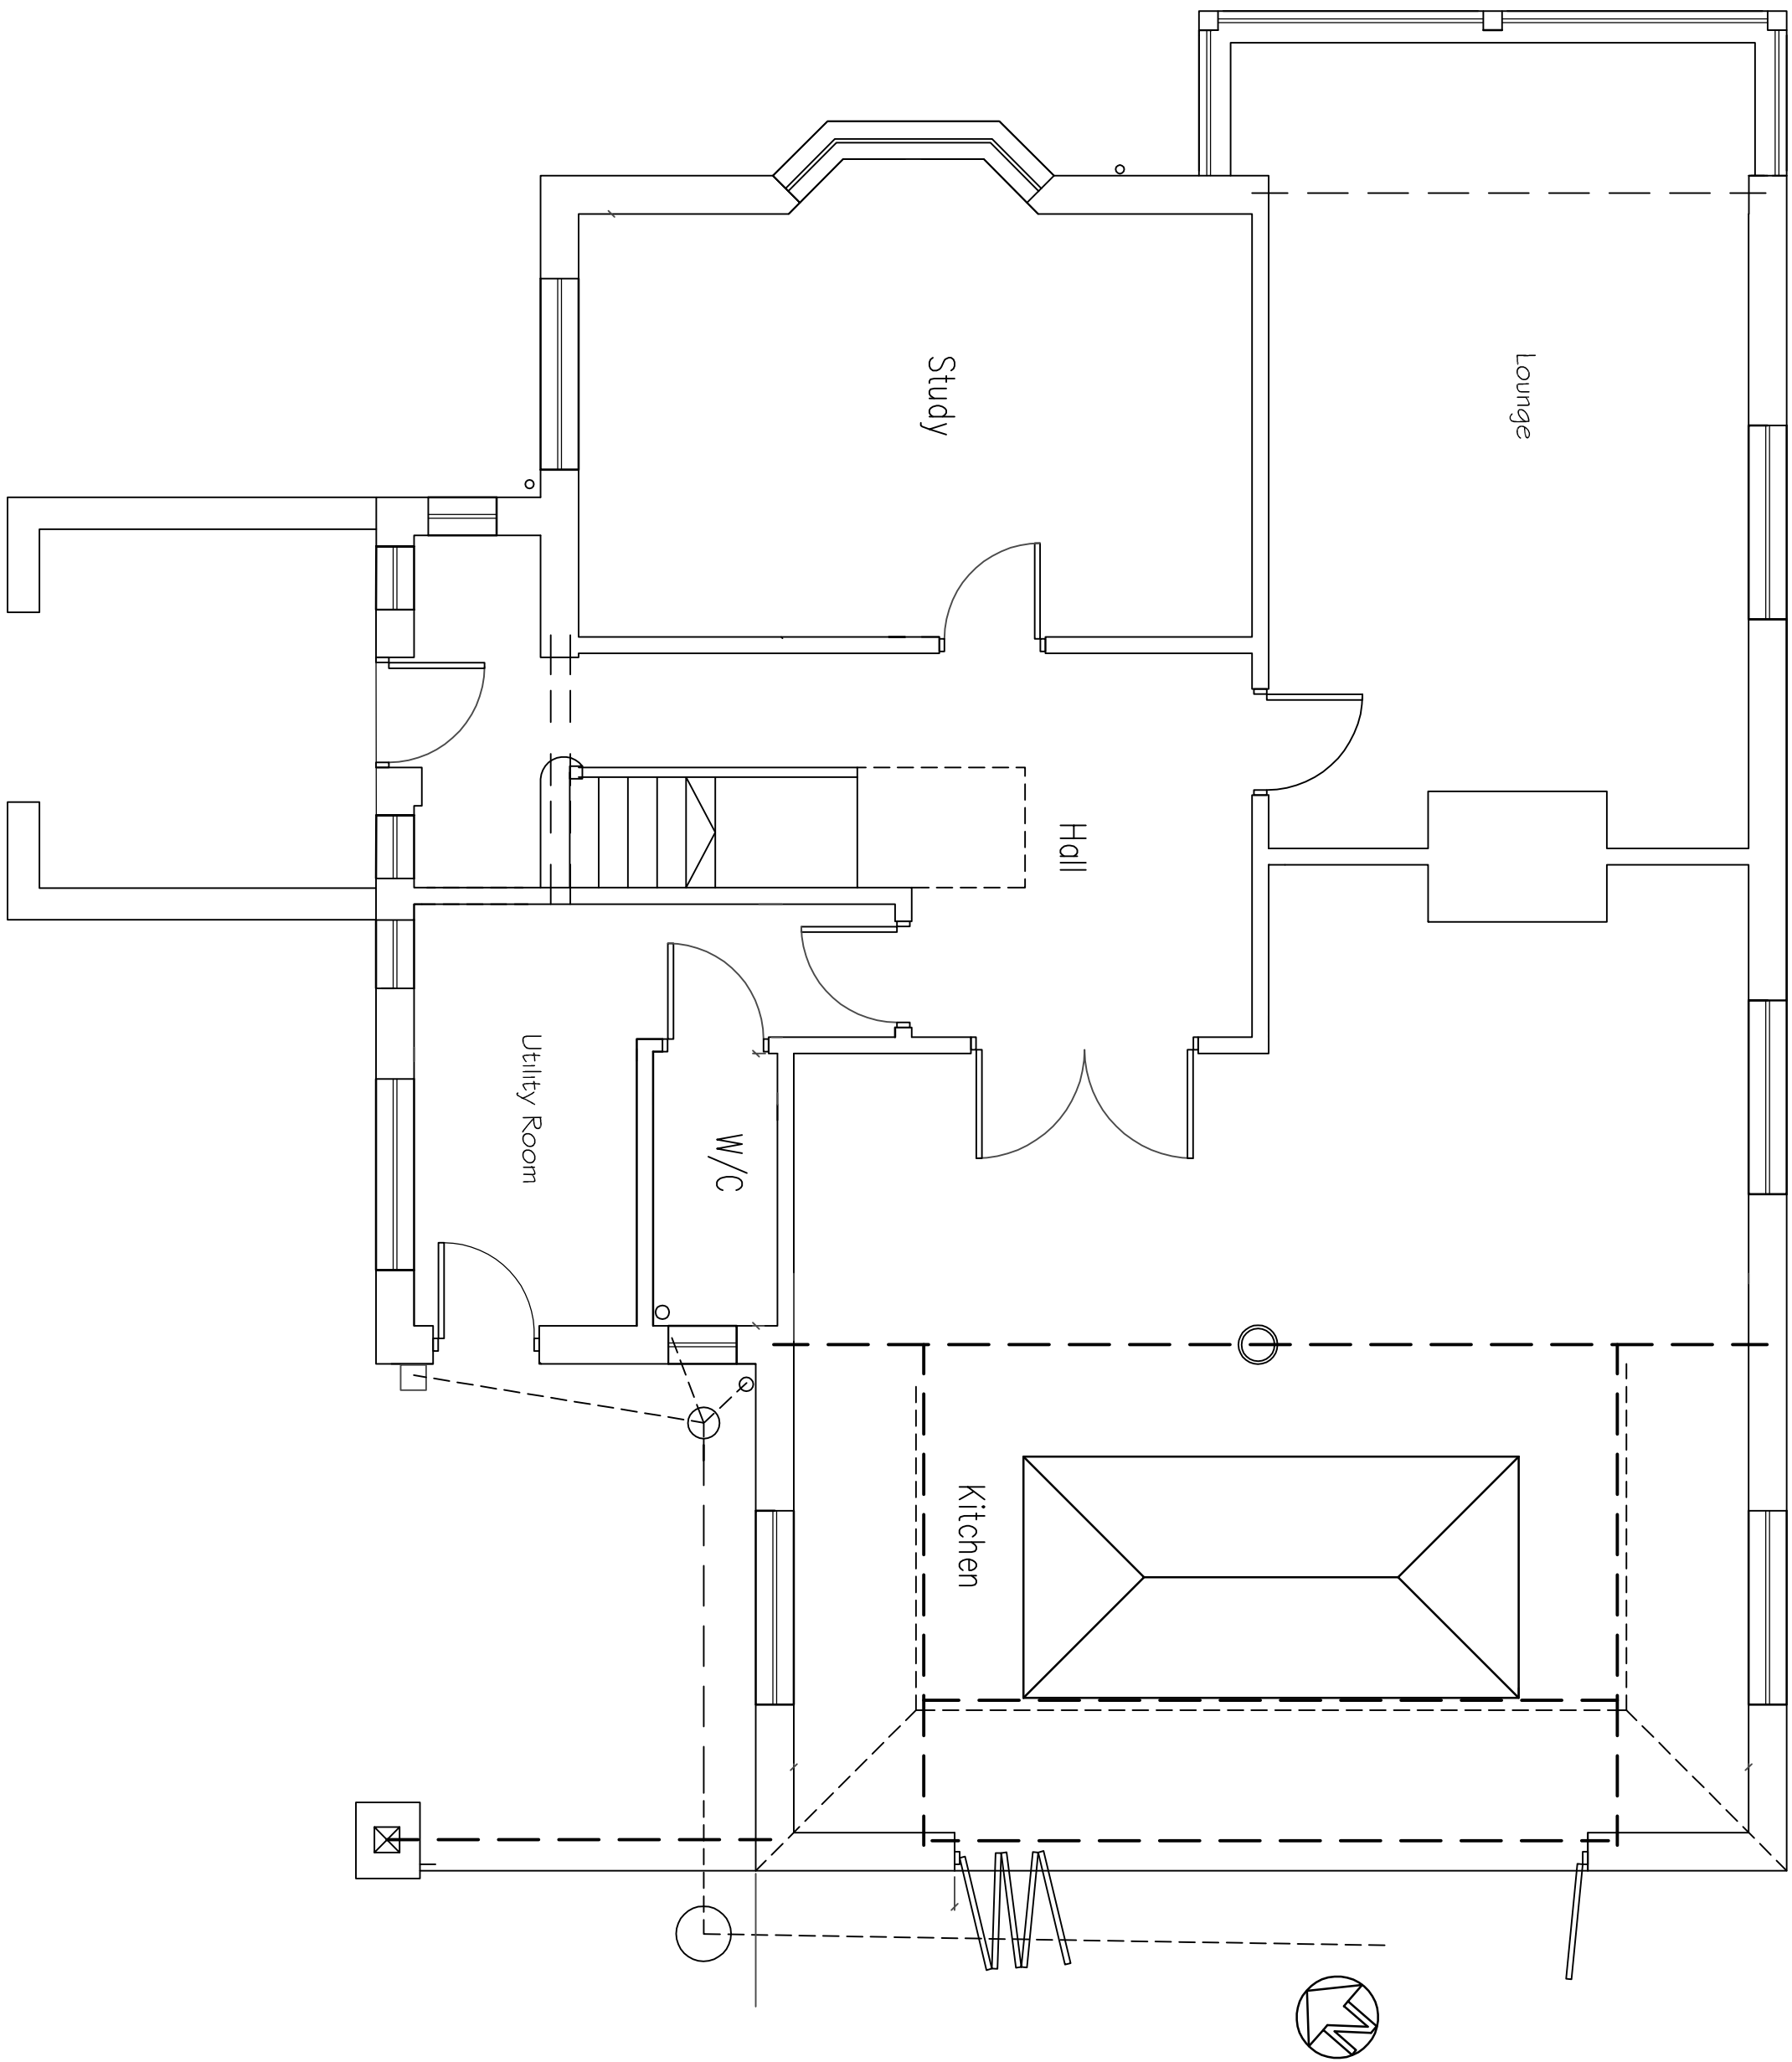


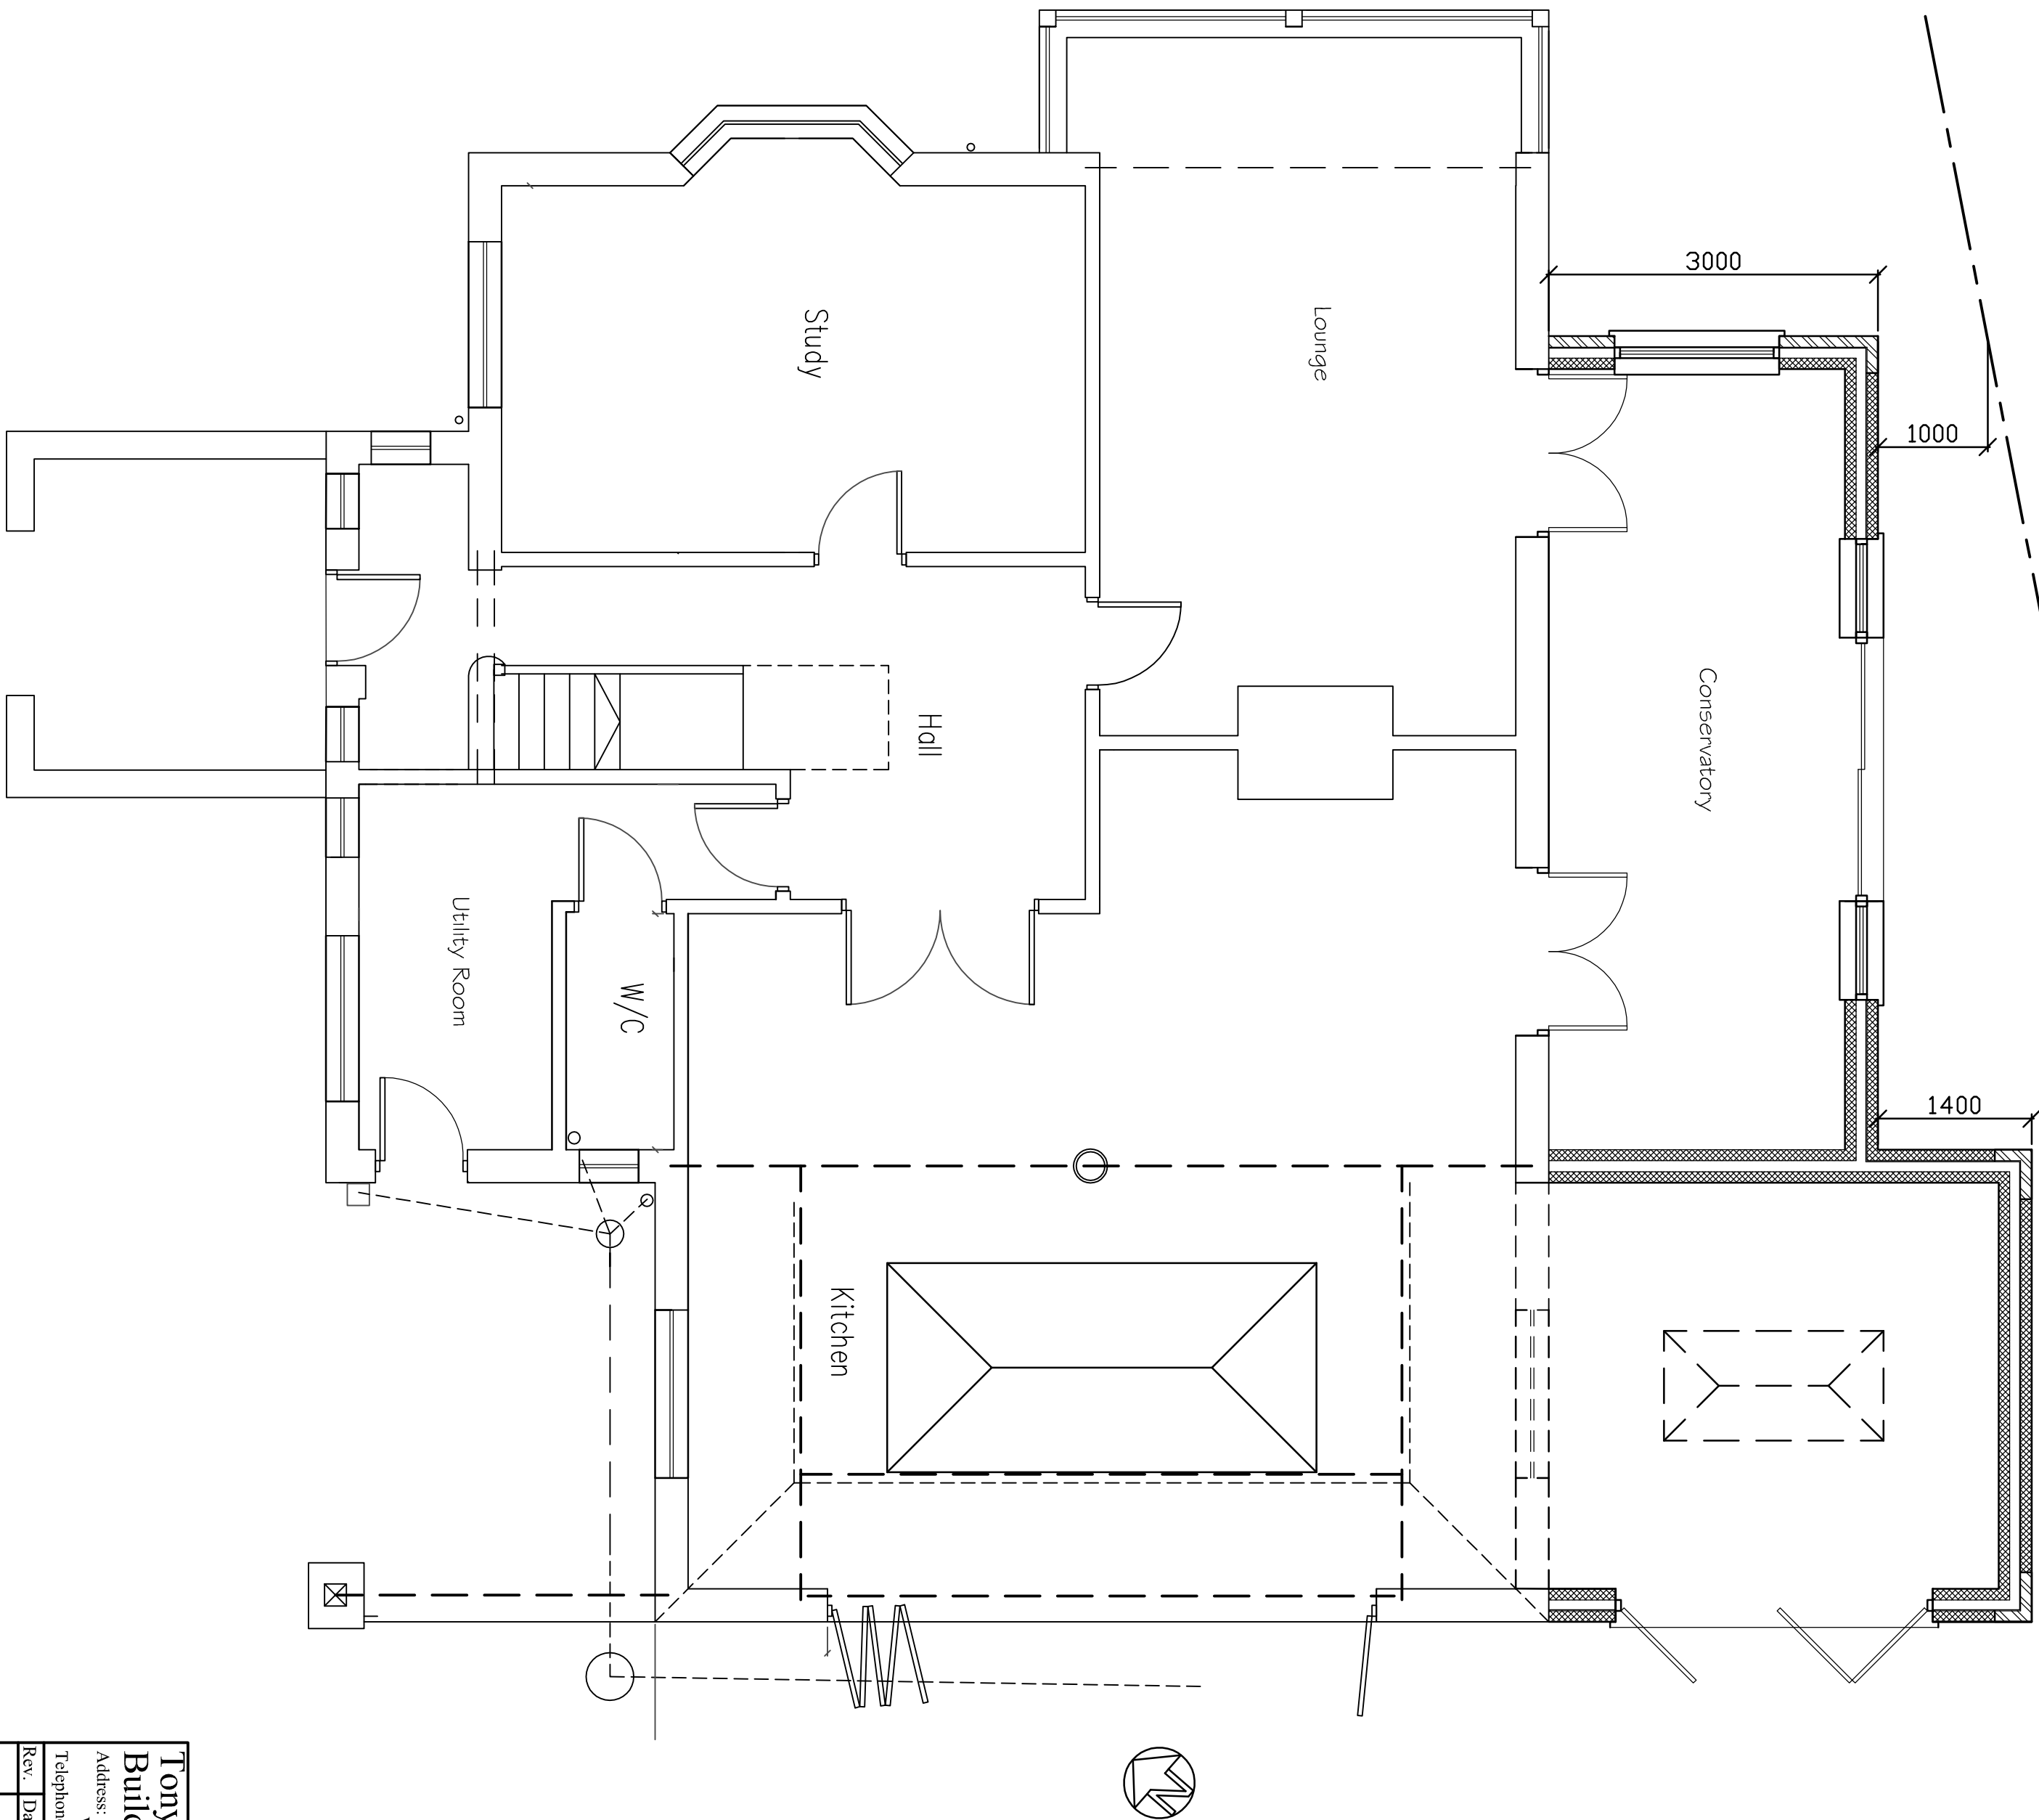

Existing Ground Floor Plan

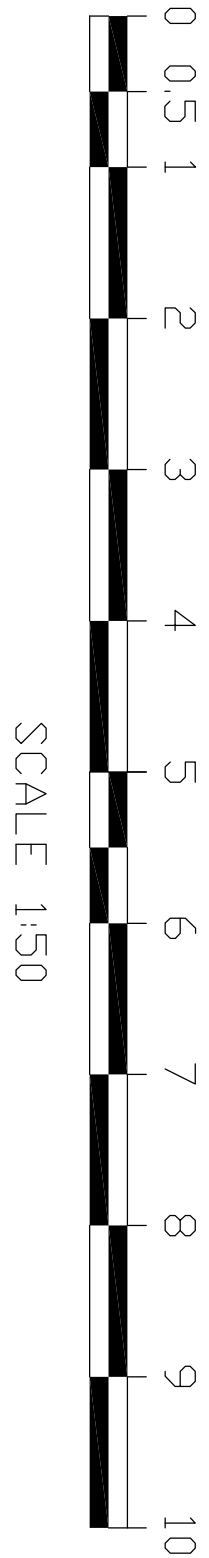

Proposed Ground Floor Plan

Tony Rogers	
Building Consultants	
Address: 40 Dawn Crescent, Upper Beeding	
West Sussex, BN44 3WH	
Telephone: 01903 815225 Fax: 01903 815225	
Rev:	Revision Description:
Client:	Mr P Meredith
Address:	1 Furze Road
	Worthing
	West Sussex
	BN13 5JP
Project:	Proposed single storey rear extension
Scale:	1:50
Paper Size	A1
Date:	September 2026
Drawing No:	21/1461/06
Drawn By:	AWR
Revision:	