




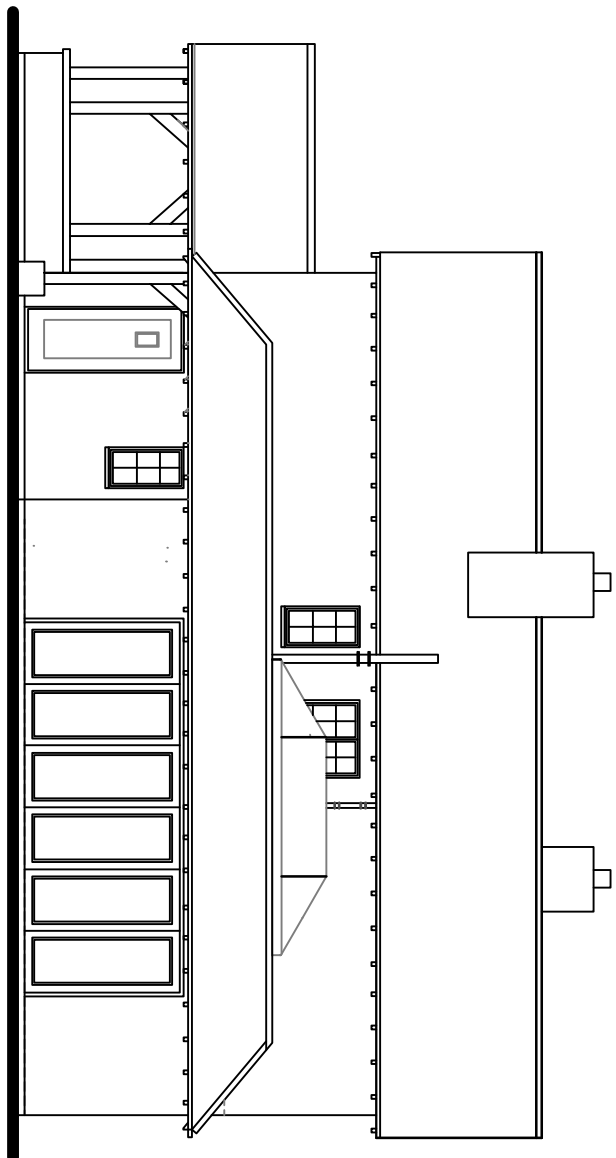



Existing Side (West) Elevation

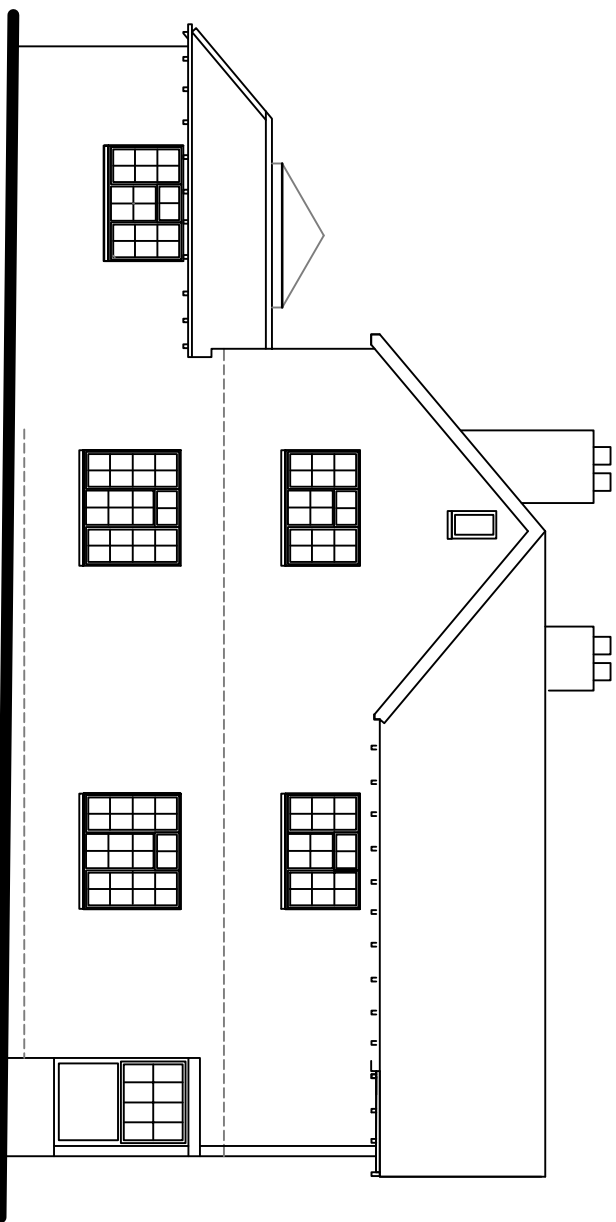


Existing Rear (South) Elevation

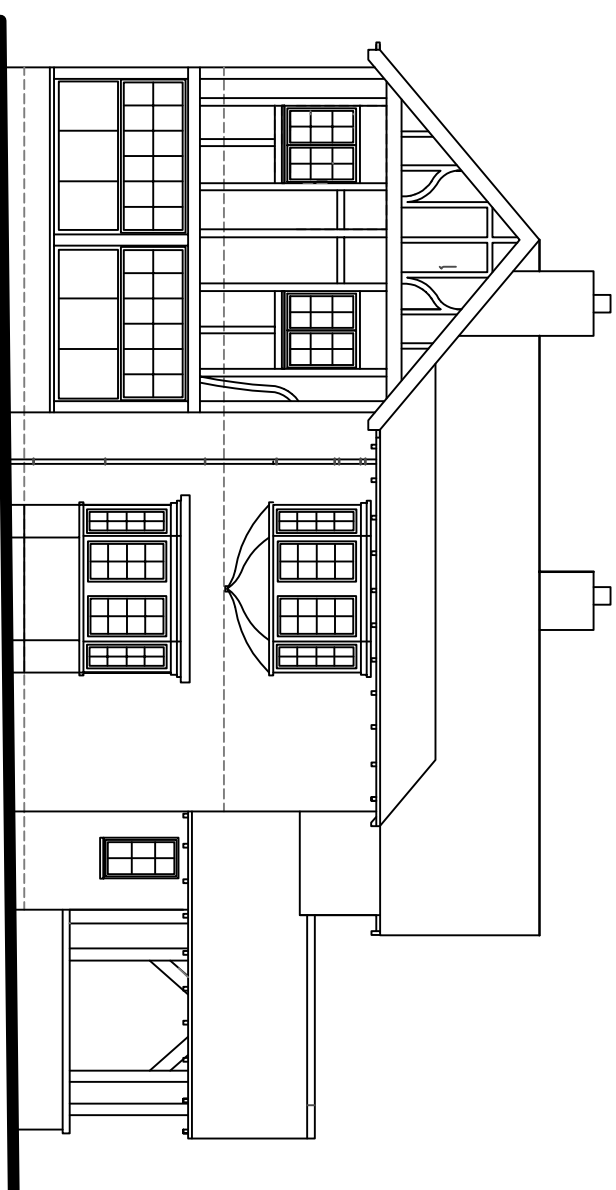

Existing Side (East) Elevation

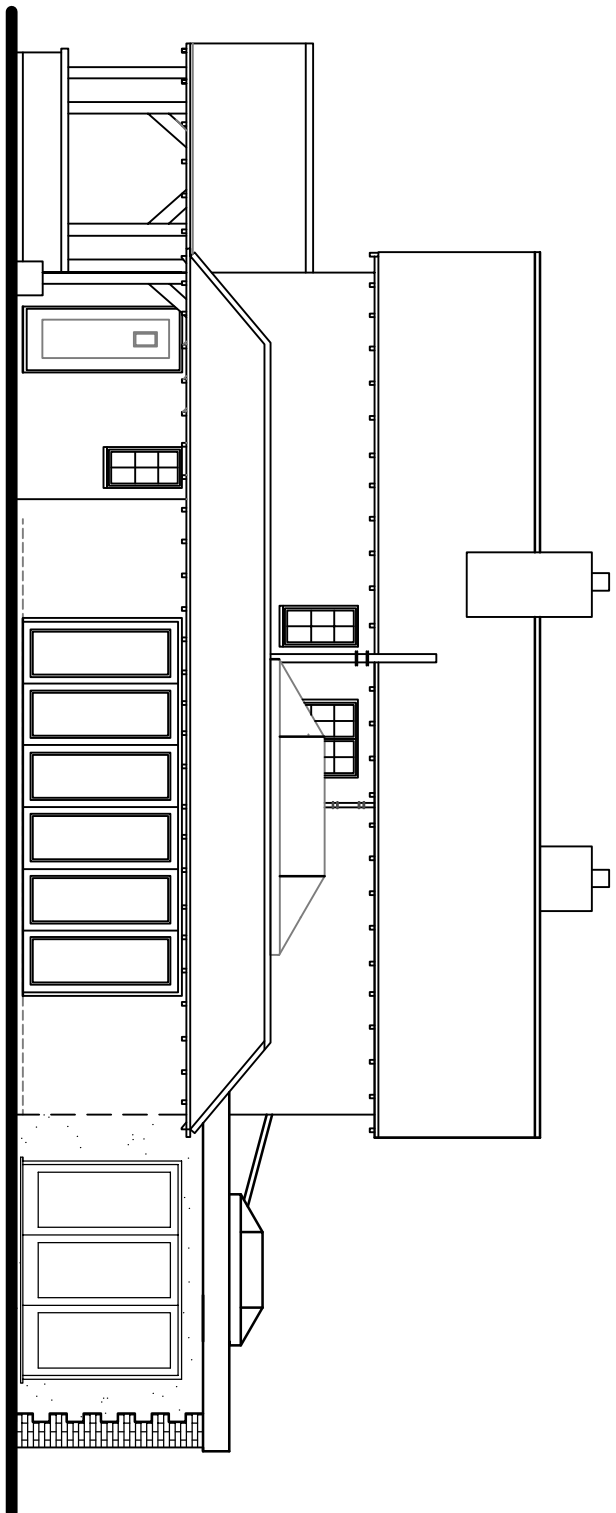 


Proposed Side (West) Elevation

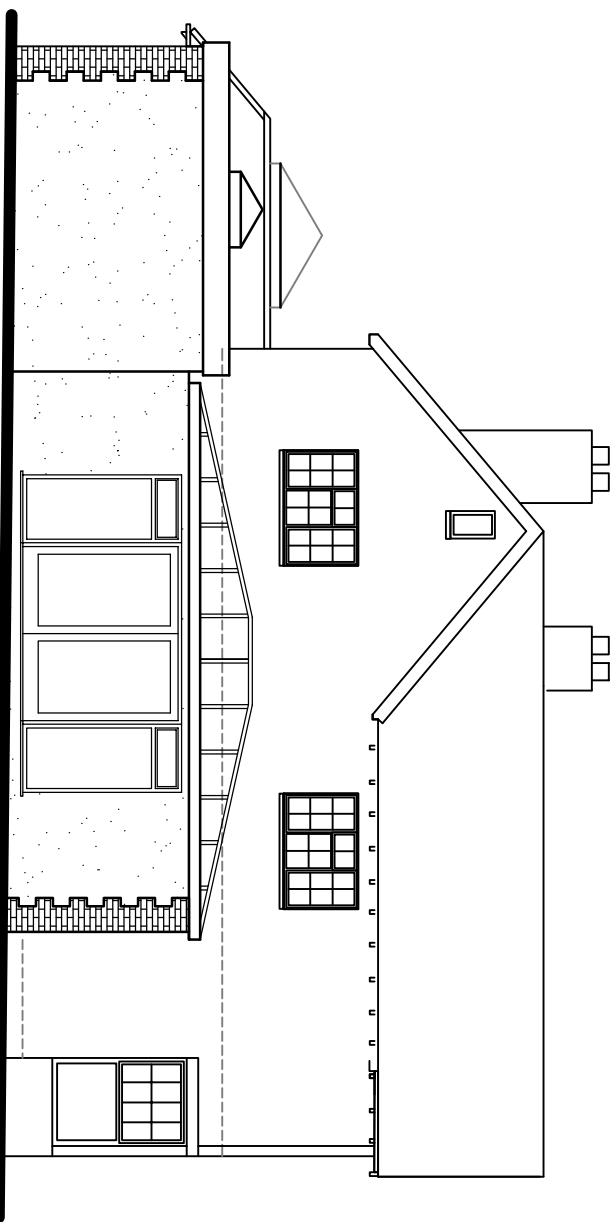


Proposed Rear (South) Elevation



Proposed Side (East) Elevation

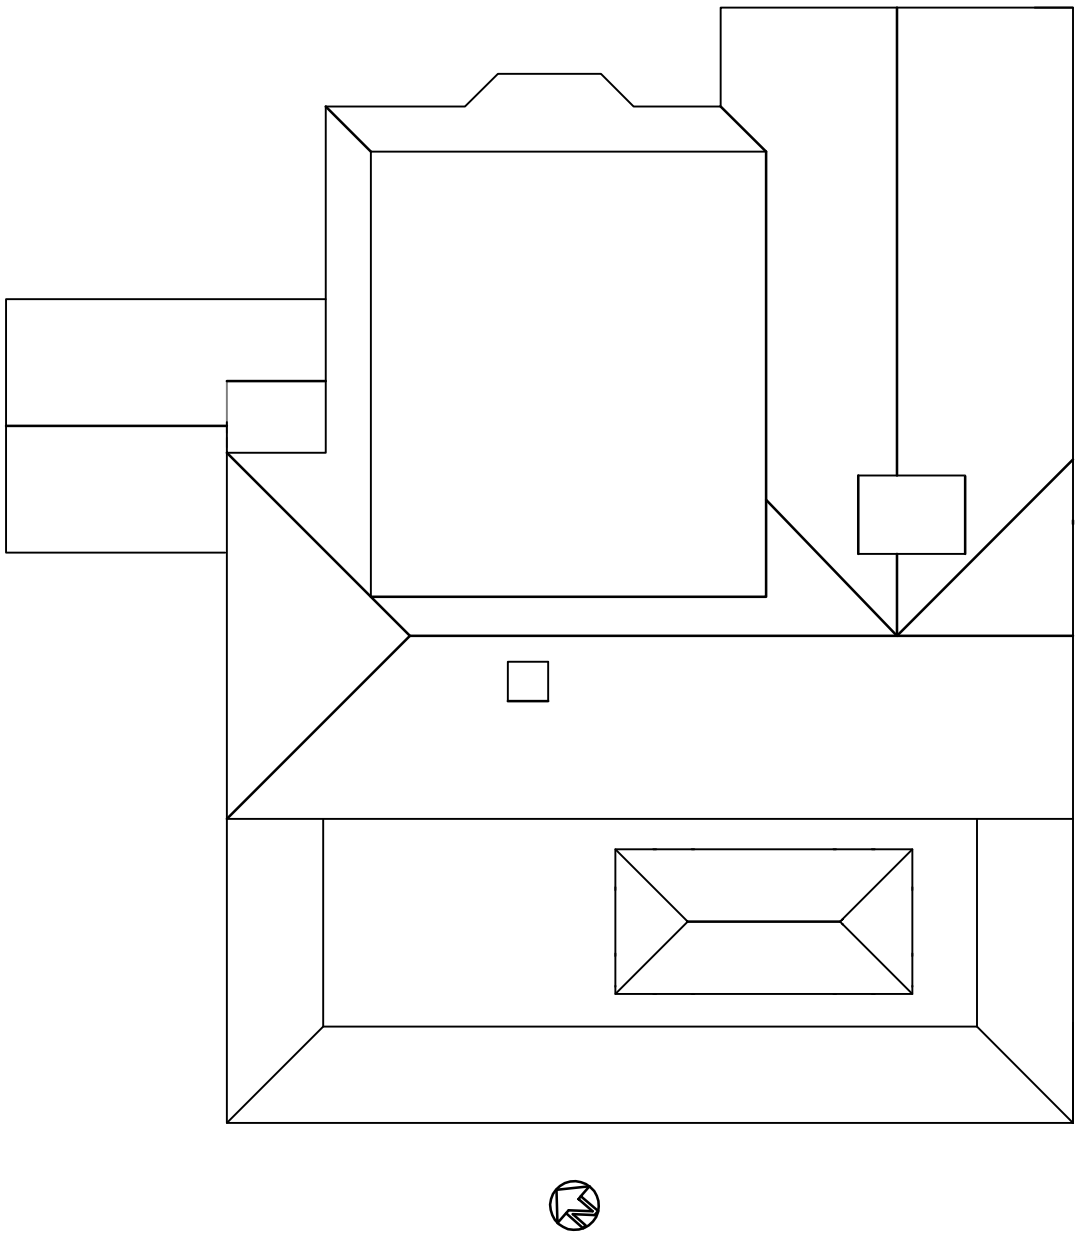

Existing Roof Plan

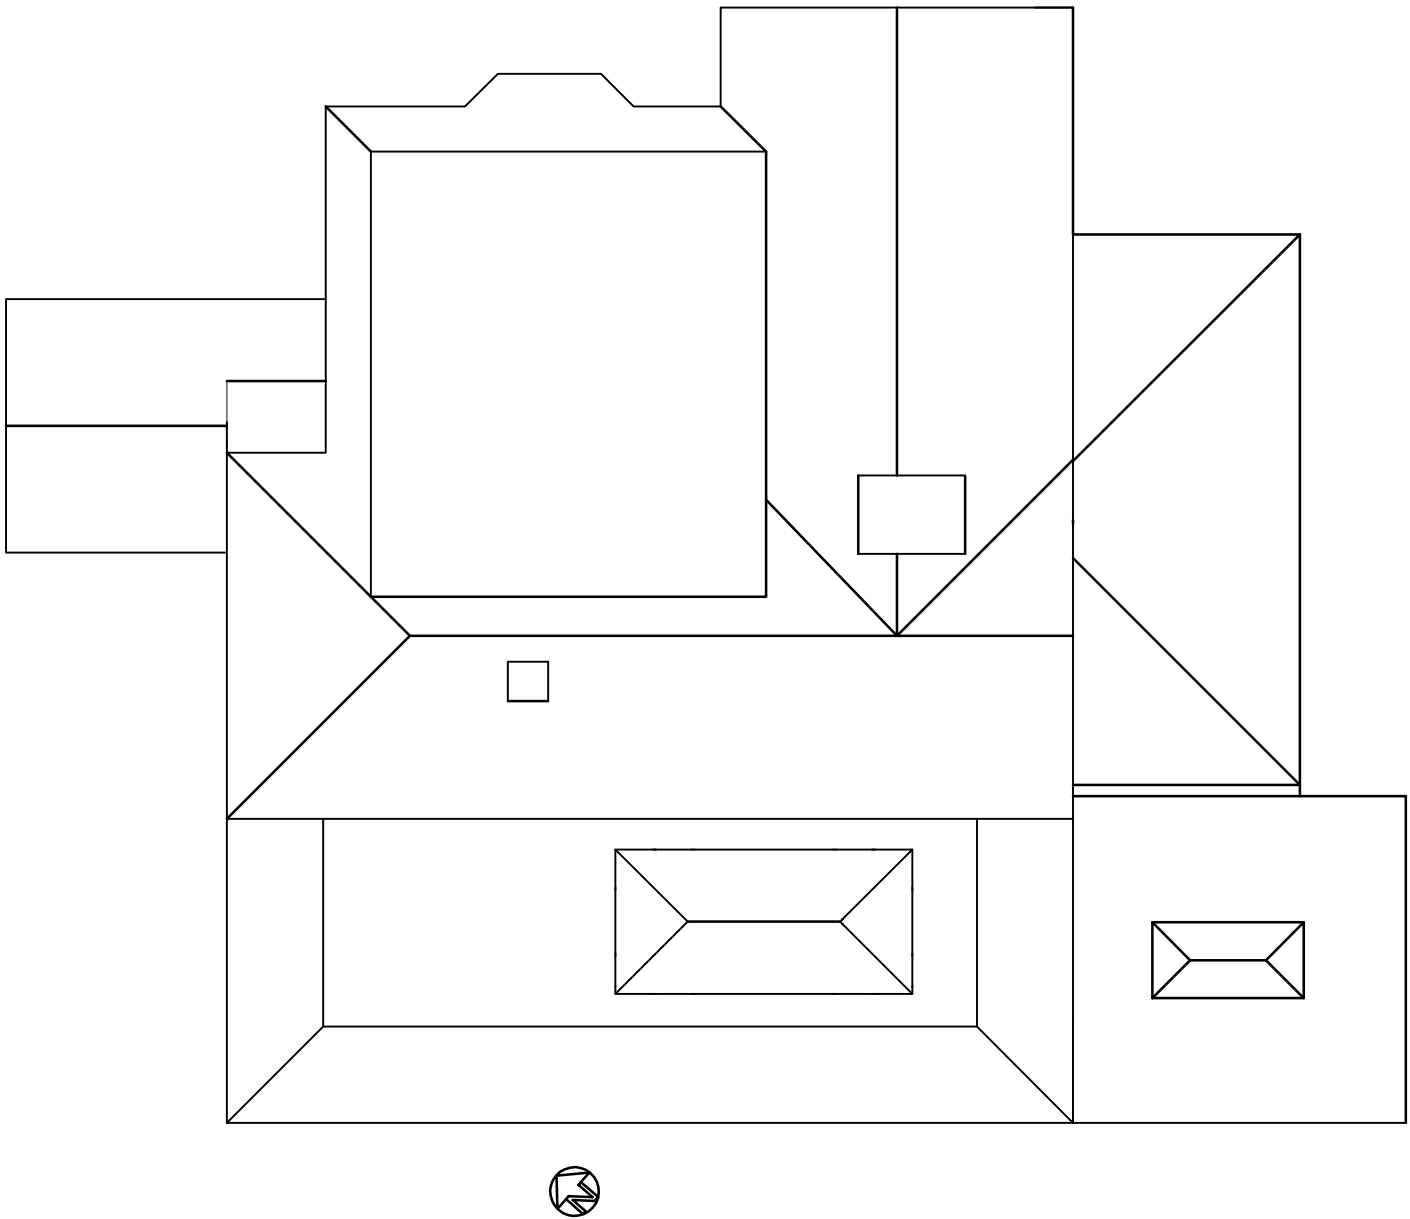

Proposed Roof Plan

Tony Rogers
Building Consultants

Address: 40 Dawn Crescent, Upper Beeding
West Sussex, BN44 3WH

Telephone: 01903 815225 Fax: 01903 815225

Rev. Date: Revision Description:

Client: Mr P Meredith

Address: 1 Furze Road
Worthing
West Sussex
BN13 5BP

Project: Proposed single storey
rear extension

Scale: 1:100
Paper Size A1

Date: September 2026

Drawing No: 21/1461/07

Drawn By: AWR

Revision: