


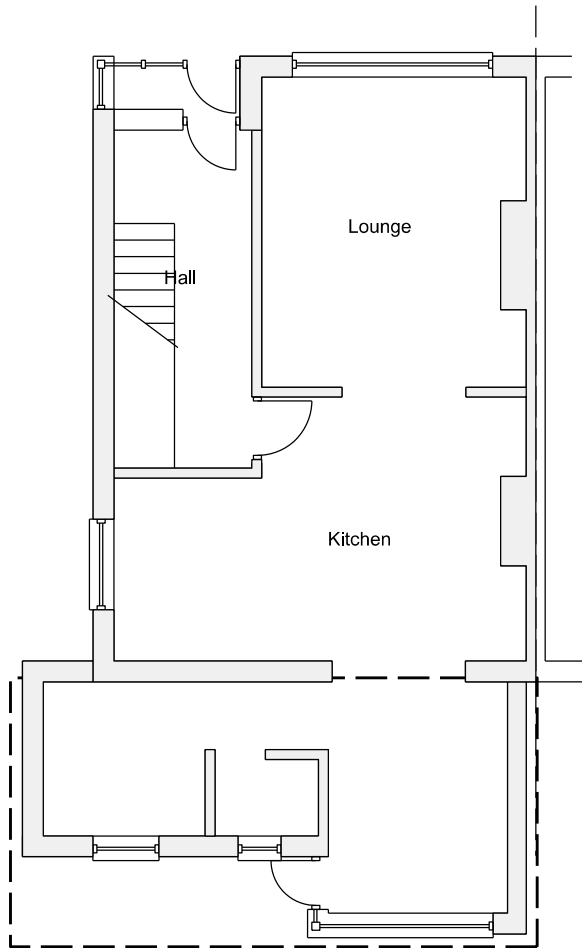

Existing Ground Floor
Scale 1:100


Existing to be removed and replaced
with proposed rear extension




Existing North Elevation
Scale 1:100



Existing South Elevation
Scale 1:100

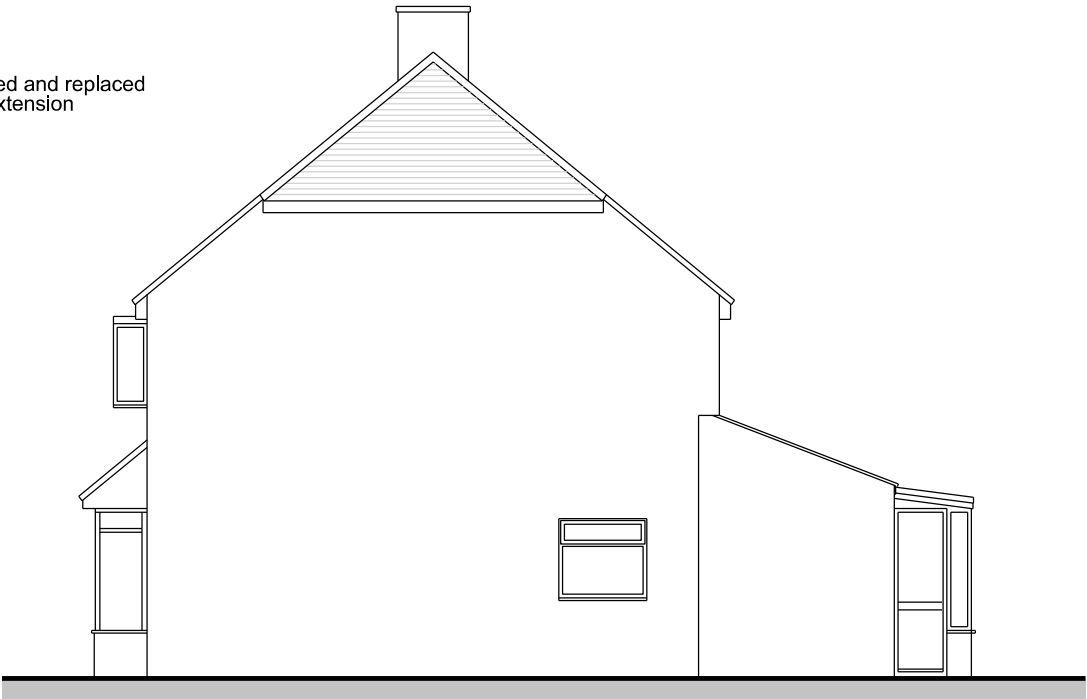

Existing West Elevation
Scale 1:100

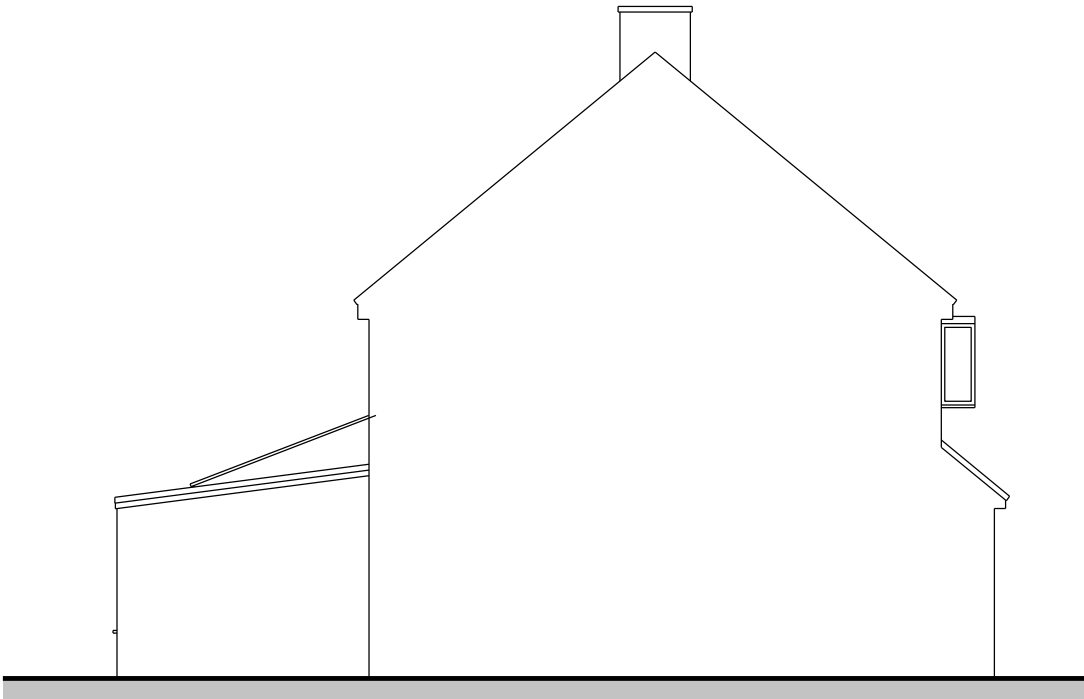

Existing East Elevation
Scale 1:100



Client	Mr & Mrs Mooney	Title	Proposed Single Storey Rear Extension to Replace Existing	Existing Plan & Elevations	Drawn By	Size	Date	
Title	90 The Gardens, Southwick, Brighton, BN42 4AQ					A3	05/04/26	
					Drawing Number			Rev
					JBD/BN42/4AQ/051			A

90 The Gardens,
Southwick,
Brighton,
BN42 4AQ