



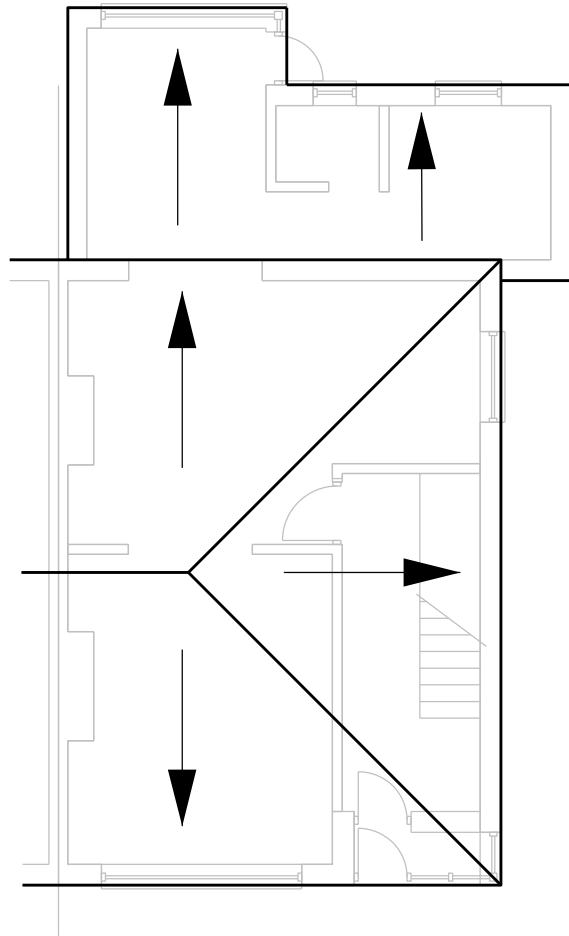

Existing Roof Plan
Scale 1:100

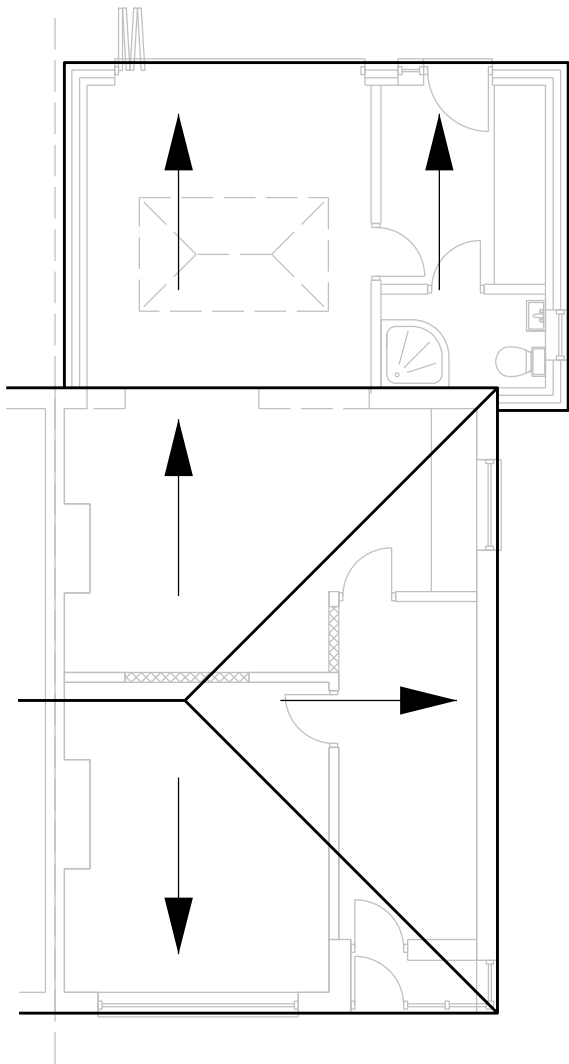

Proposed Roof Plan
Scale 1:100

	Client Mr & Mrs Mooney	Title Proposed Single Storey Rear Extension to Replace Existing Existing & Proposed Roof Plans	Drawn By	Size A3	Date 05/04/26
	Title 90 The Gardens, Southwick, Brighton, BN42 4AQ		Drawing Number JBD/BN42/4AQ/053		Rev A