




0m 10m

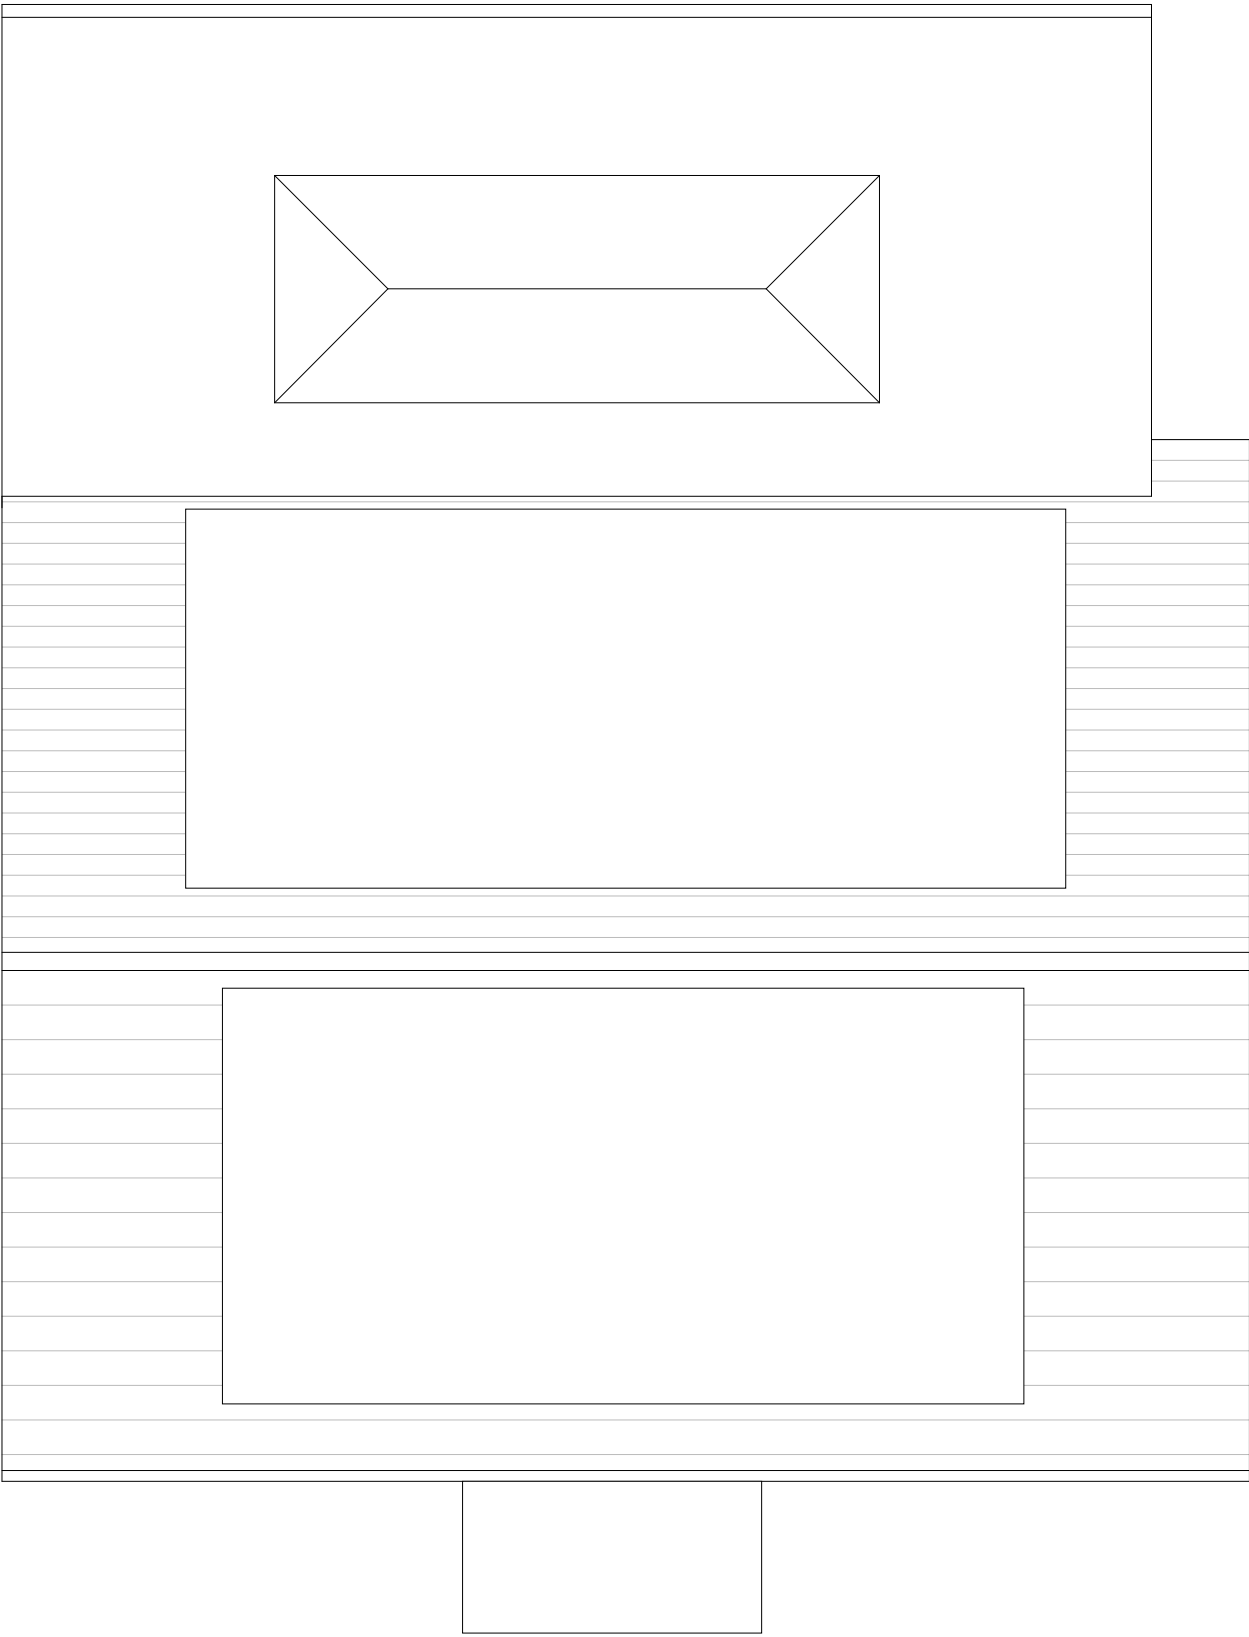

Holmbush Close Shoreham-by-Sea BN43 6TT

ROOF PLAN PROPOSED

NOV '25 - Scale 1:50 @ A3 - DRAWING NO. HC 203A

WHARMBY KOZDON ARCHITECTS - 07768 948951 - TOM@WKA.ORG.UK