





- GENERAL NOTES
1. This plan has been prepared for the submission and approval under Town and Country Planning only.
 2. All advertisements outlined are subject to a separate Advertisement Application.


NORTH ELEVATION

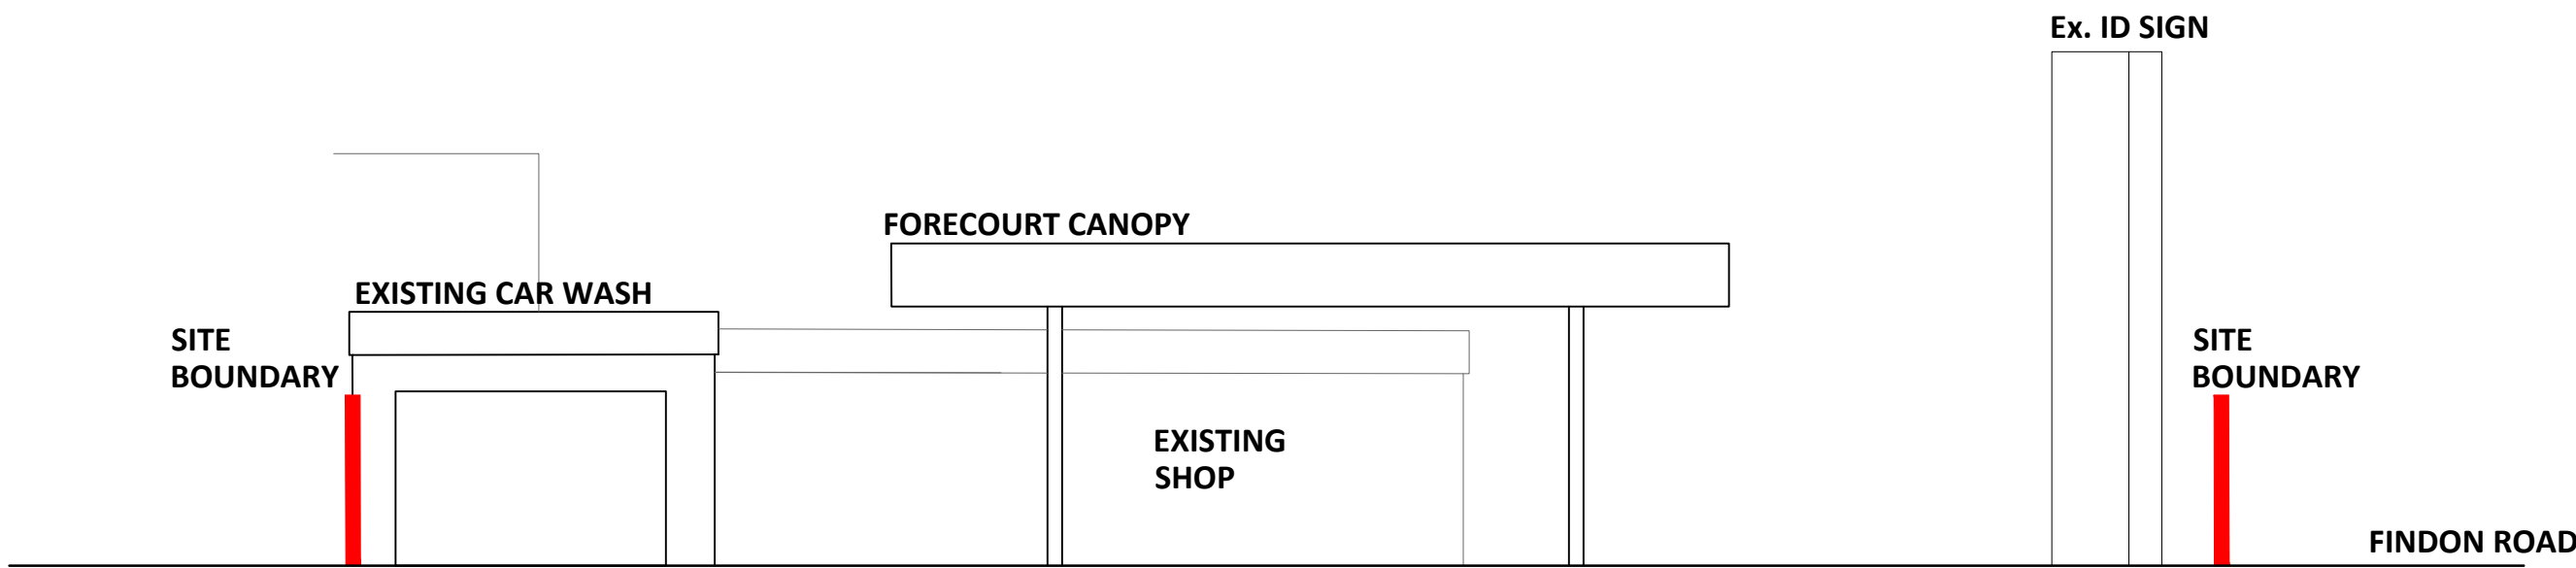


EAST ELEVATION


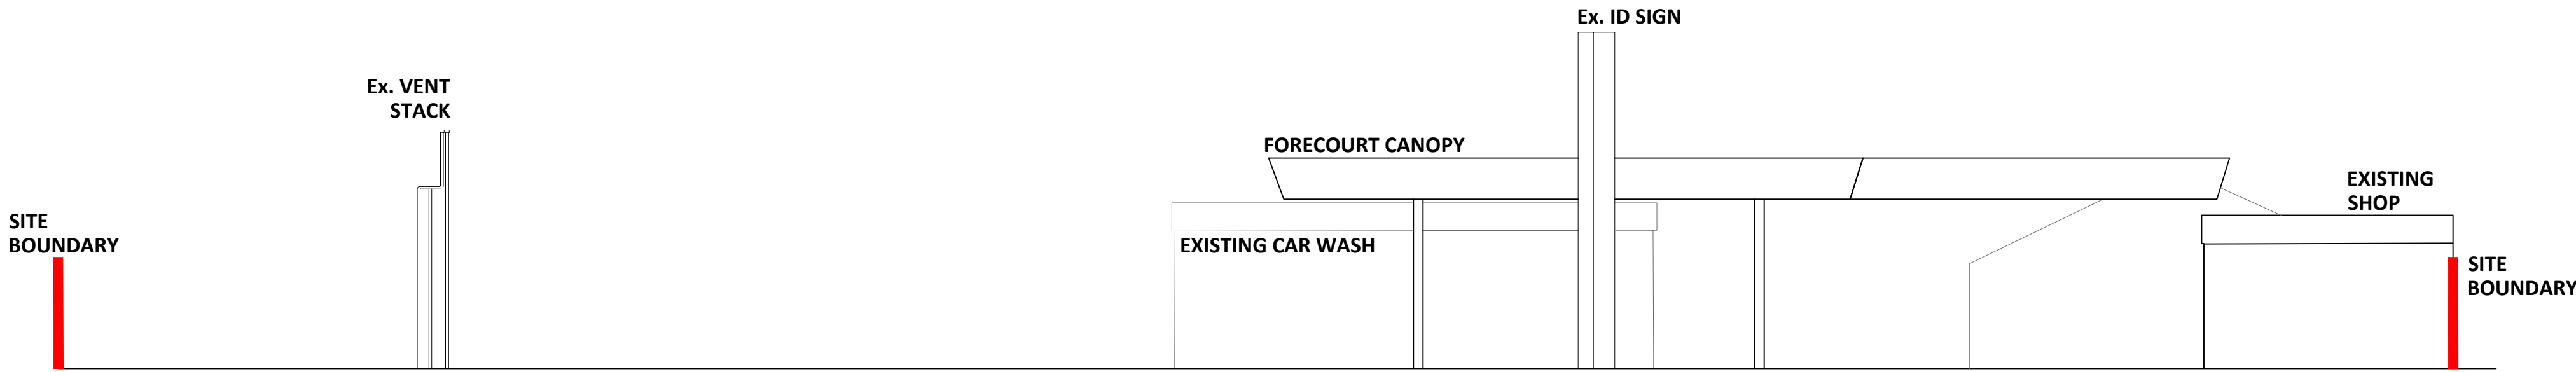


SOUTH ELEVATION

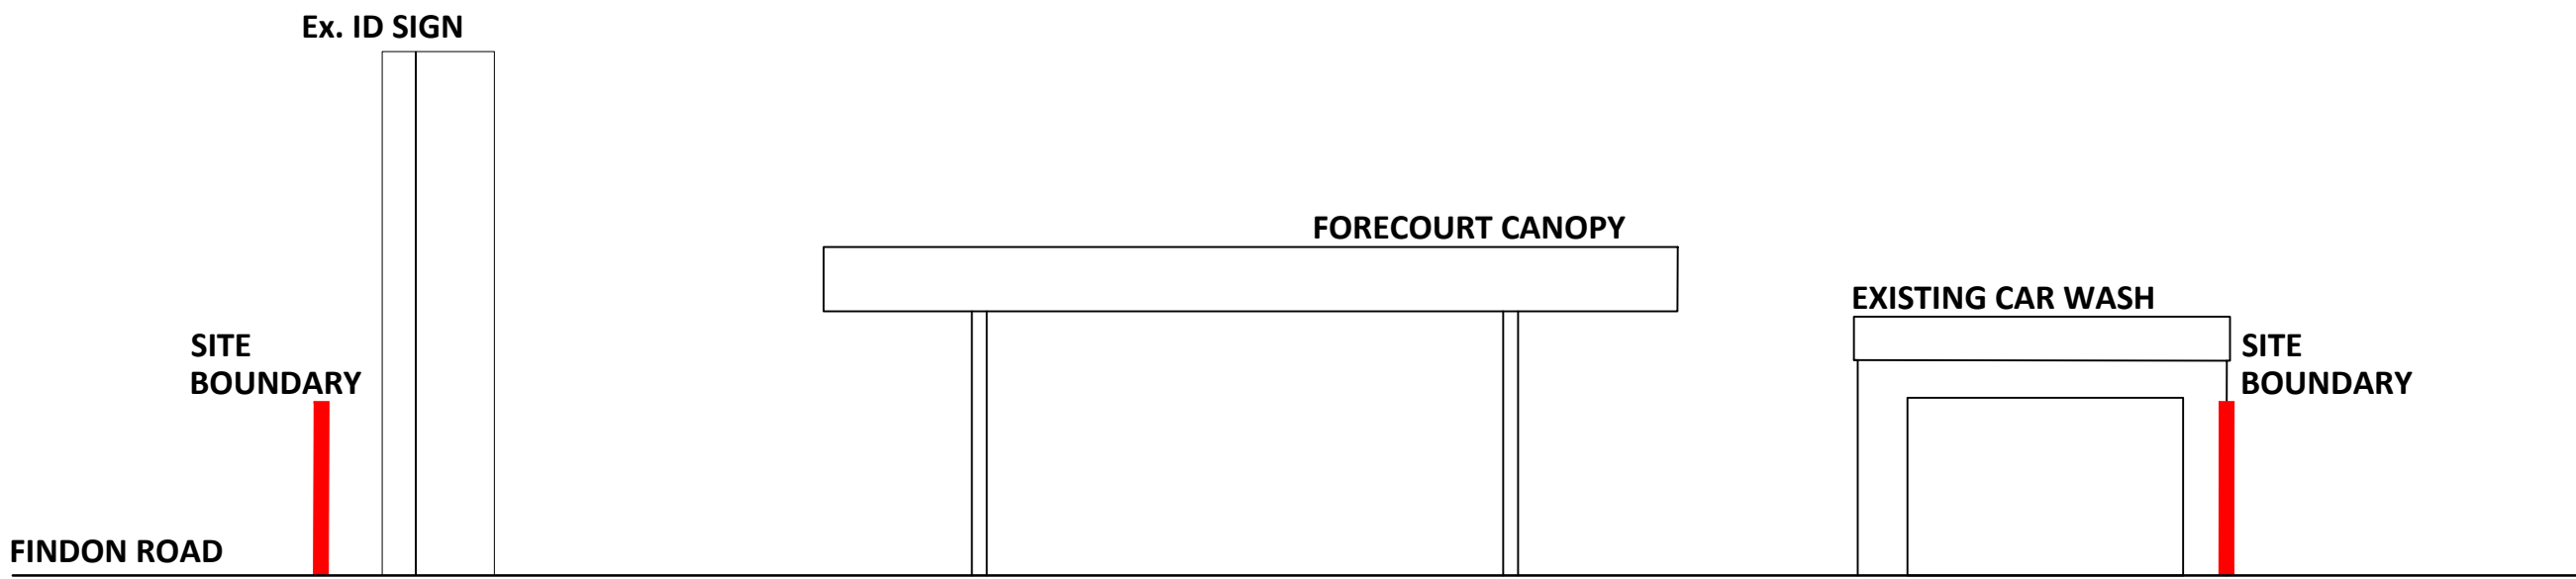

WEST ELEVATION

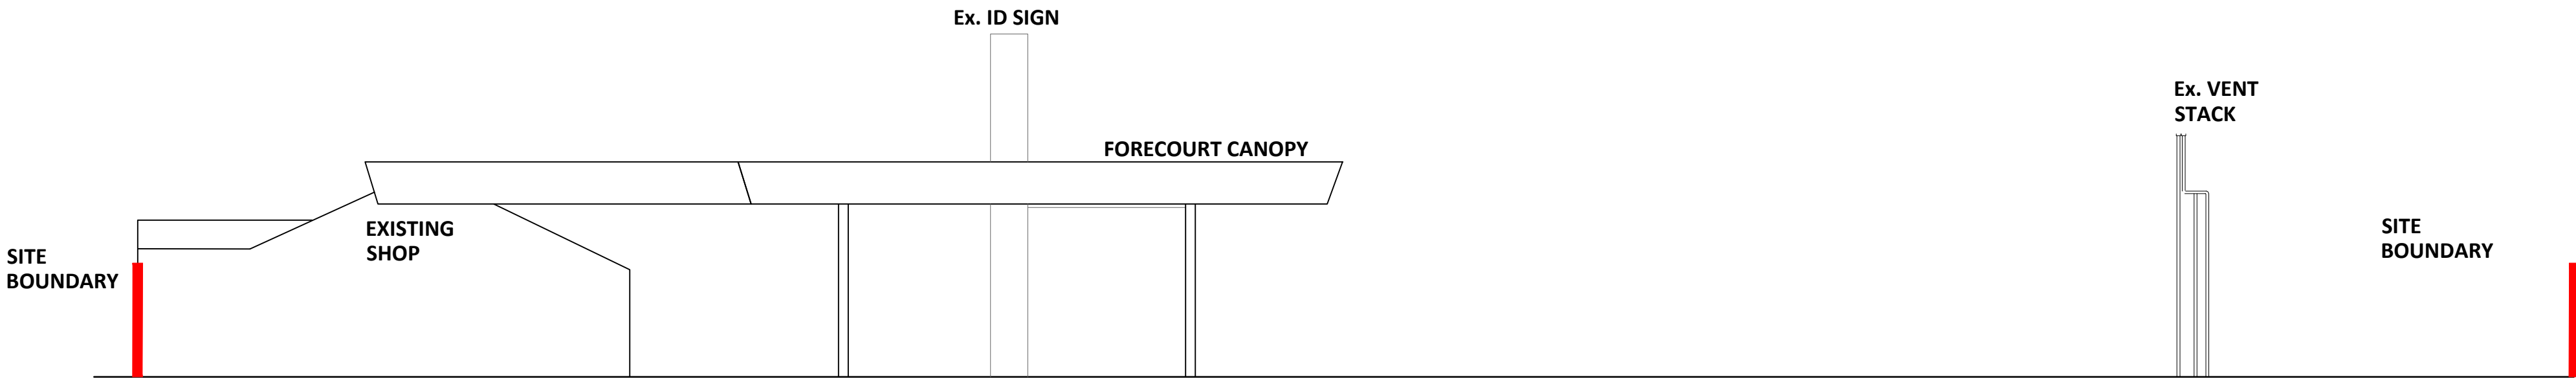

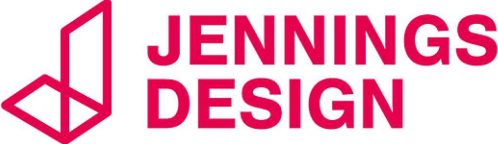 PLANNING			
PROJECT FINDON SERVICE STATION FINDON ROAD, WORTHING BN 14 0AB			
TITLE EXISTING SITE ELEVATIONS			
CLIENT JET RETAIL UK LTD			
 8 Feast Field, Horsforth, Leeds, West Yorkshire, LS18 4TJ www.jennings-design.com 01274 395422 office@jennings-design.com			
Drawn: CW	Check: WW	Scale: 1:200 @ A1	Date: NOV 2025
Plan Number: 250642 - 102			
 Scale - Metres - 1:200			