



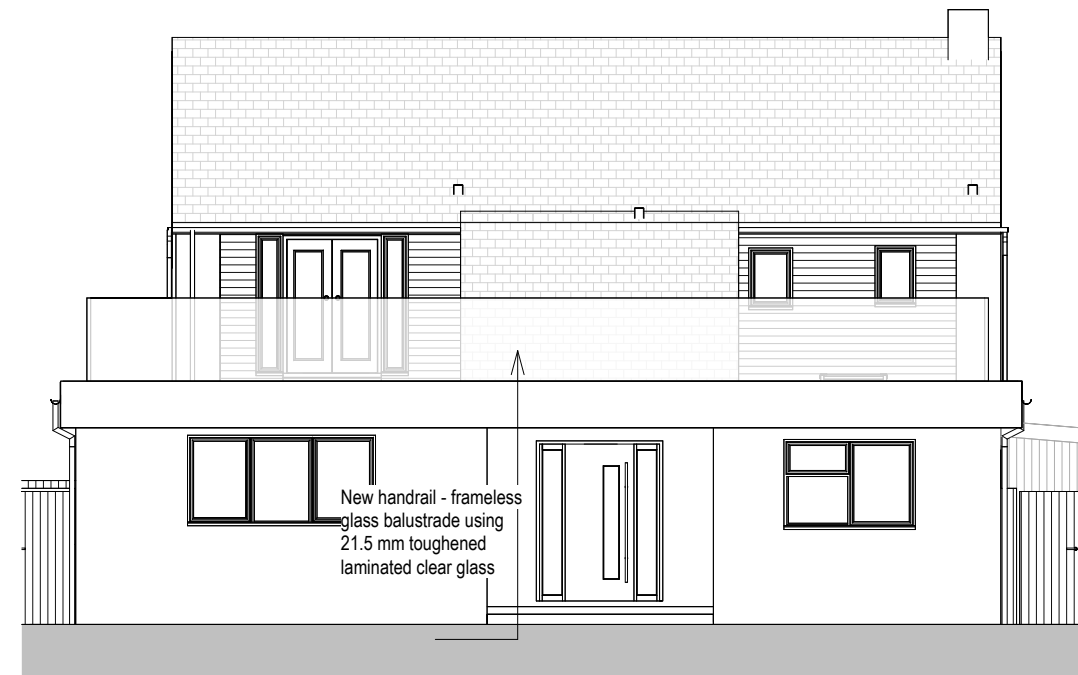

Proposed South Elevation

1 : 100

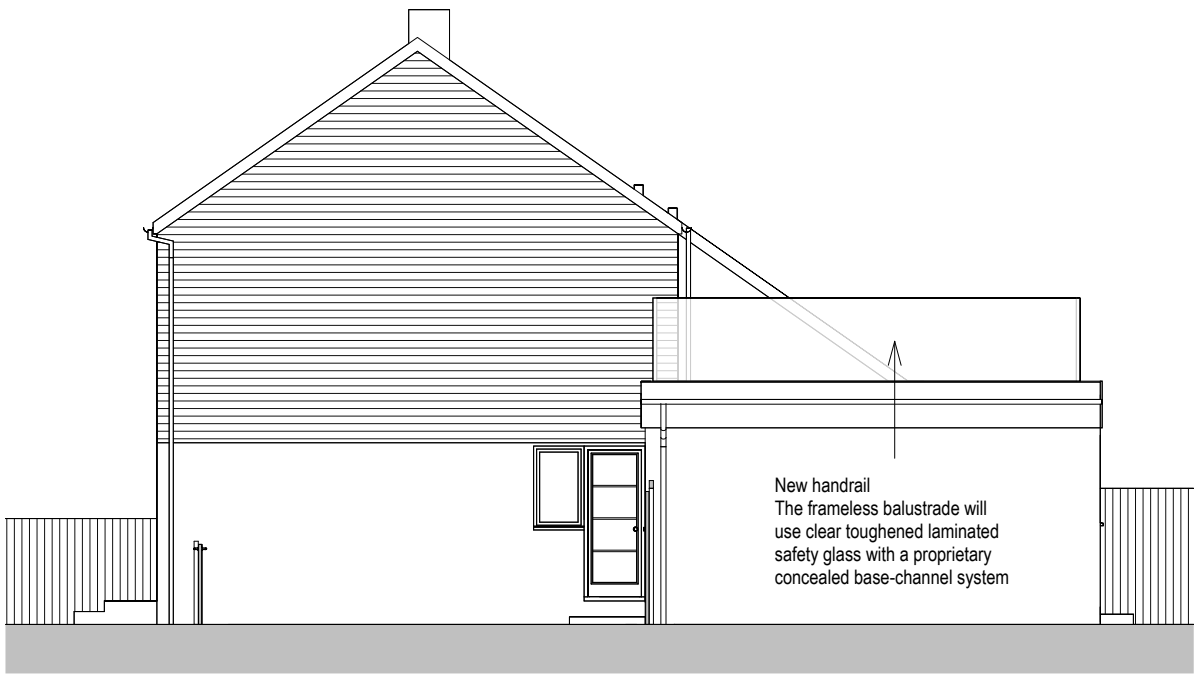


Proposed West Elevation

1 : 100



Proposed North Elevation

1 : 100

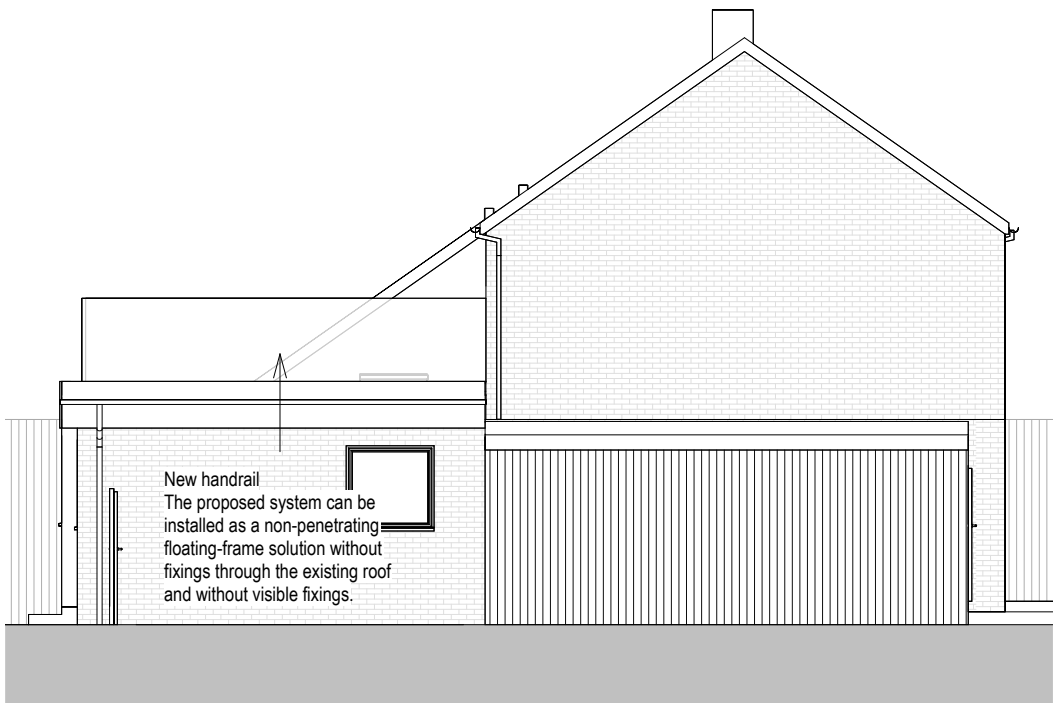

Proposed East Elevation

1 : 100

Revisions

No.	Description	Date	By
2	Discharge of condition	30-09-26	
1	PLANNING	16-09-25	

Notes:

GENERAL NOTES:

All dimensions & levels are preliminary and approximate and subject to utilities search, legal boundaries and detailed layouts/ design development through consultation.

Dimensions are to be checked on site by contractor & sub contractors prior to commencement of work, any discrepancies are to be highlighted immediately to the architects.

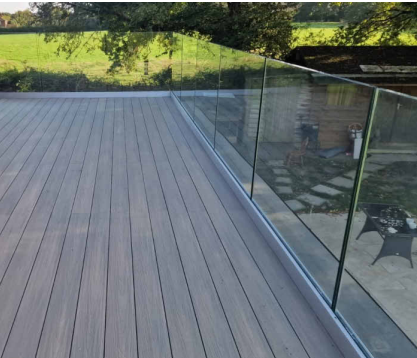


Image example of the look of the proposed fully frameless glass balustrade system using 21.5 mm toughened laminated clear glass.



Scale: 1 : 100 @ A3

Project No. 641 Project Name: 82 Marine Crescent

Drawing Name: Discharge of Condition

Drawing No. P007 Revision: P2 Suitability Description: PLANNING
Drawn: MS Checked: GF Orig Paper Size: A3

FRESH Architects

T 07703682107 | 07393913140
info@fresh-architects.co.uk | www.fresharchitects.co.uk

Use figured dimensions only. All levels and dimensions to be checked. This drawing is to be read in conjunction with all other relevant drawings and specifications.
© FRESH Architects Ltd. All rights reserved