




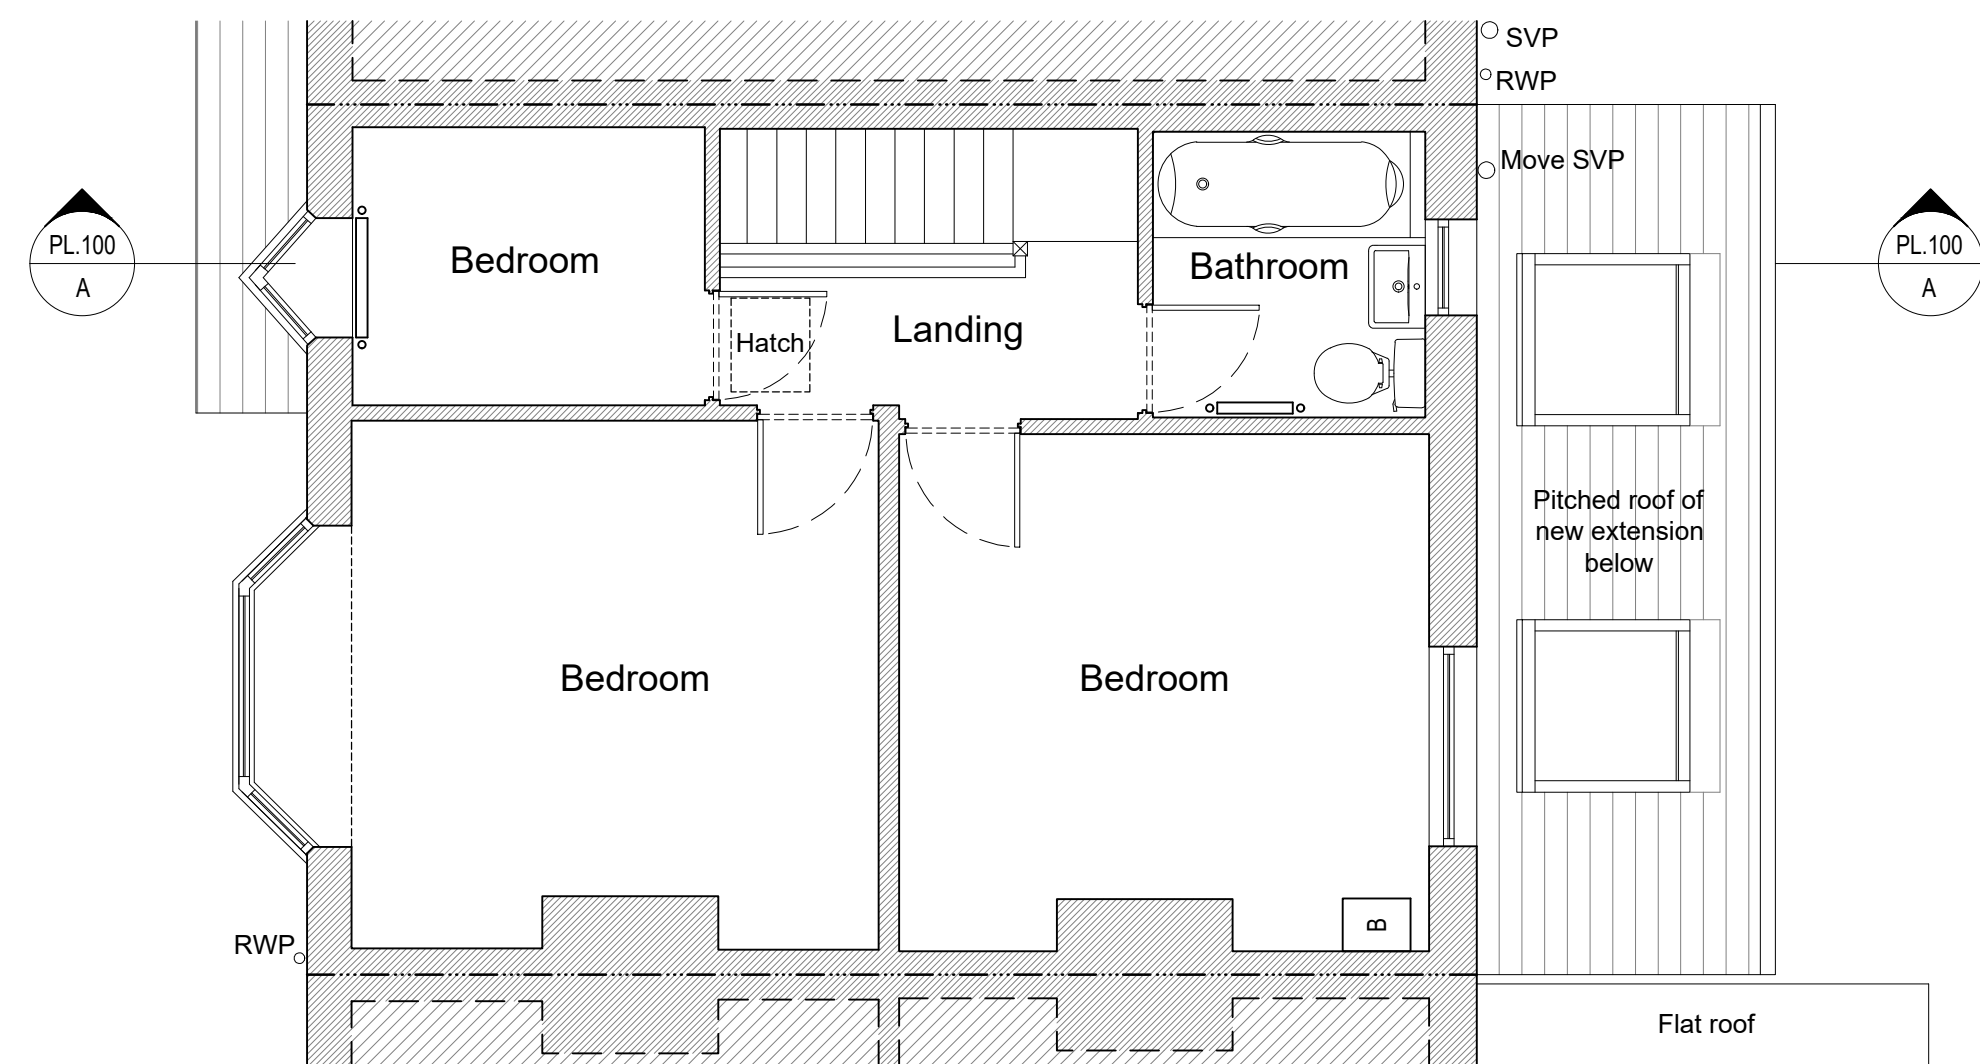


First Floor Plan - 1:50

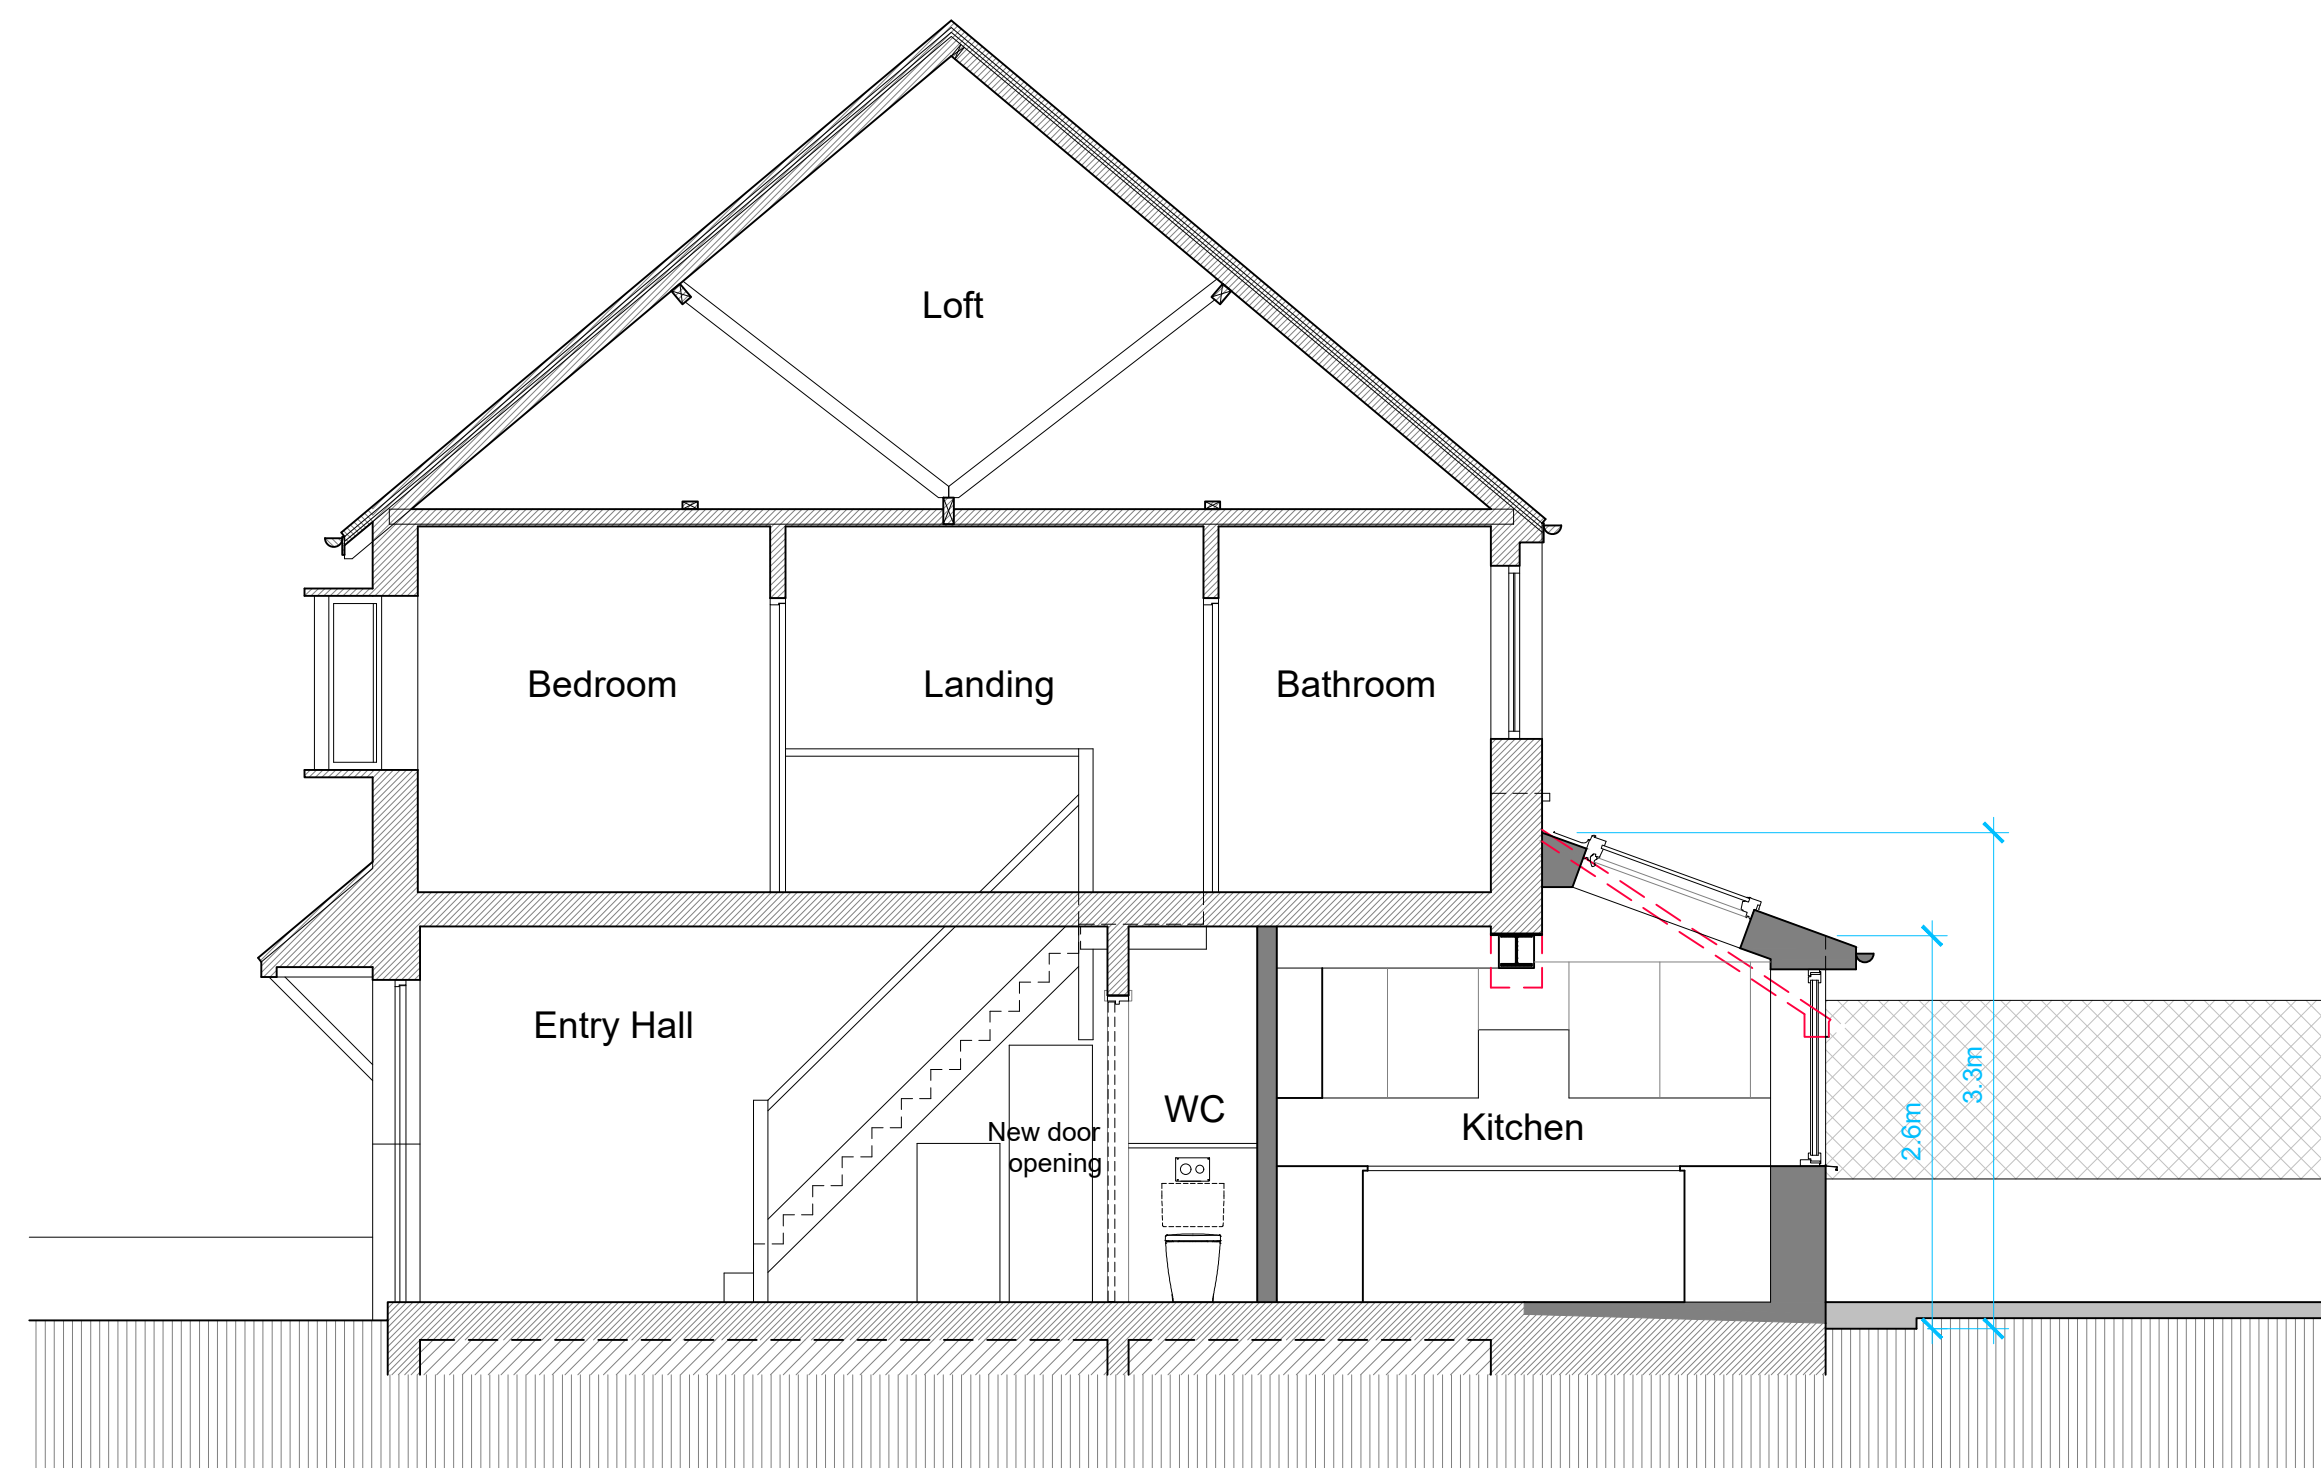


Section A-A - 1:50

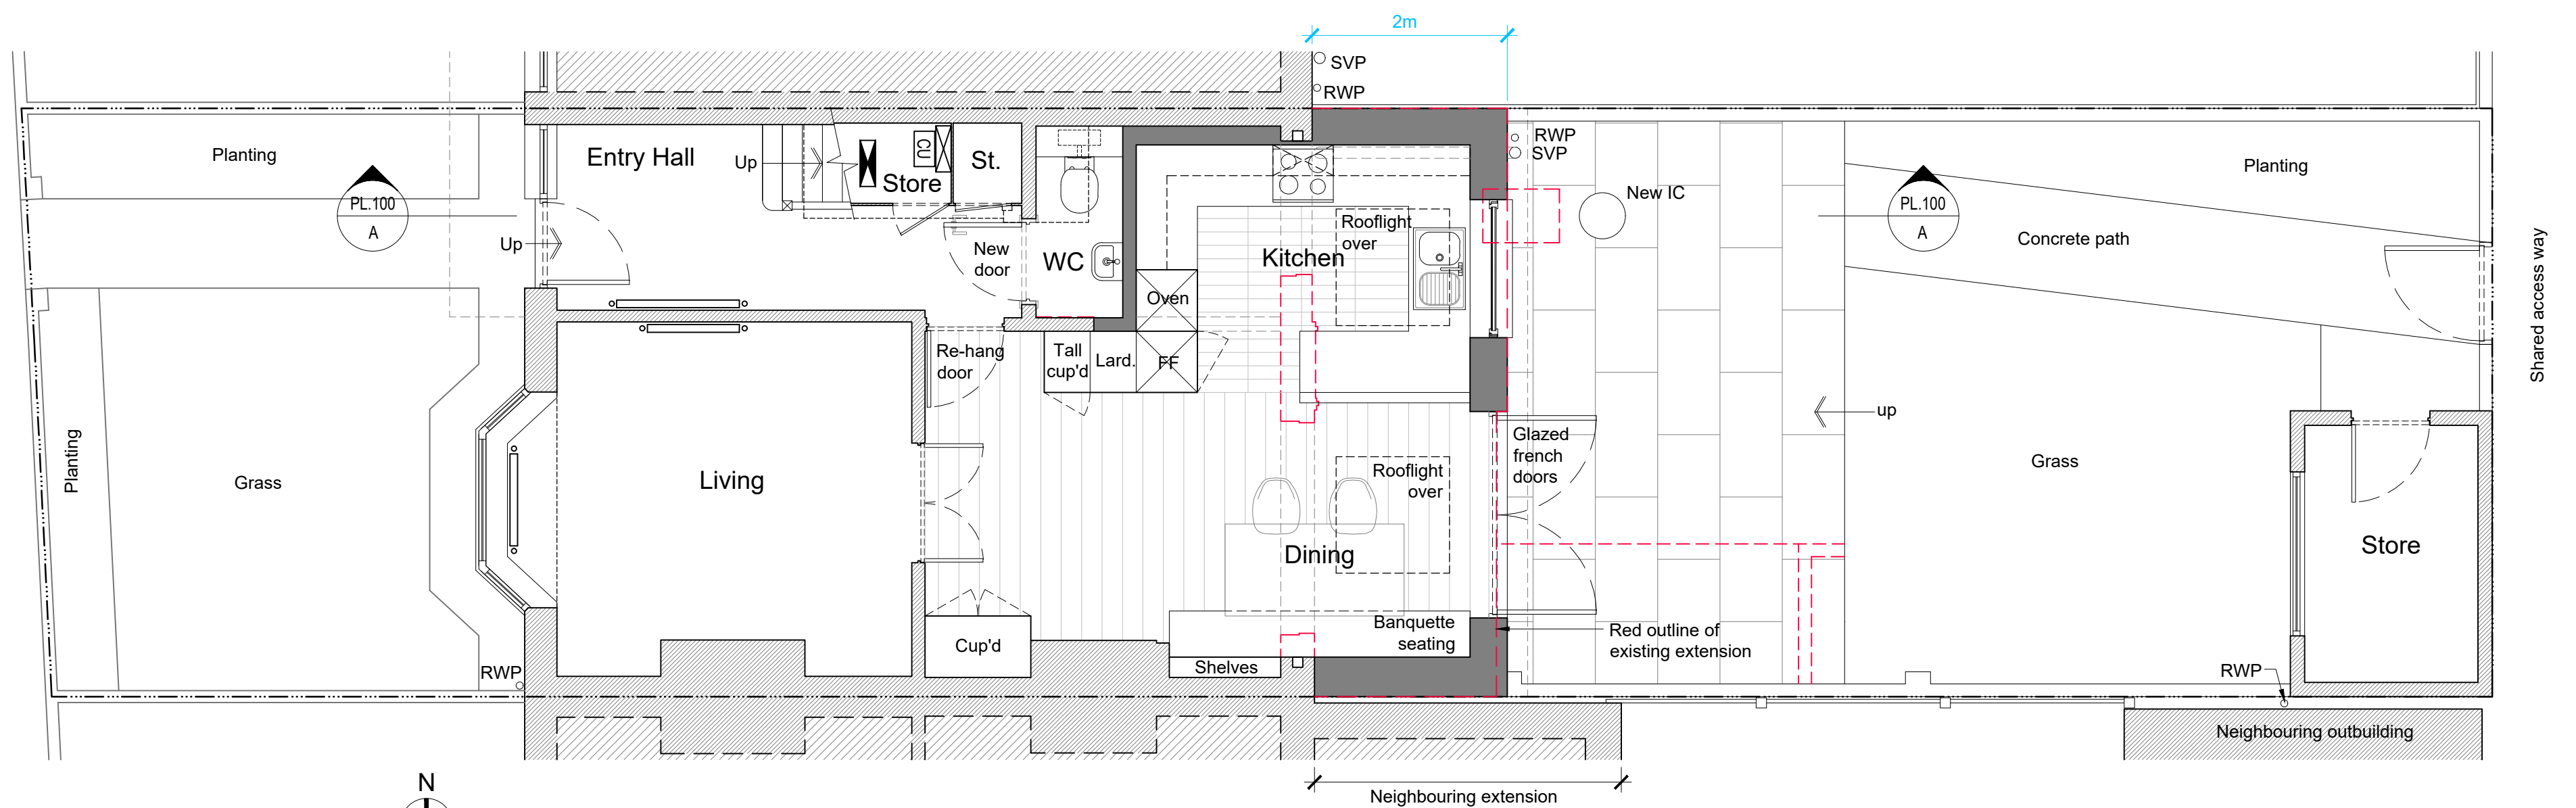

Ground Floor Plan - 1:50

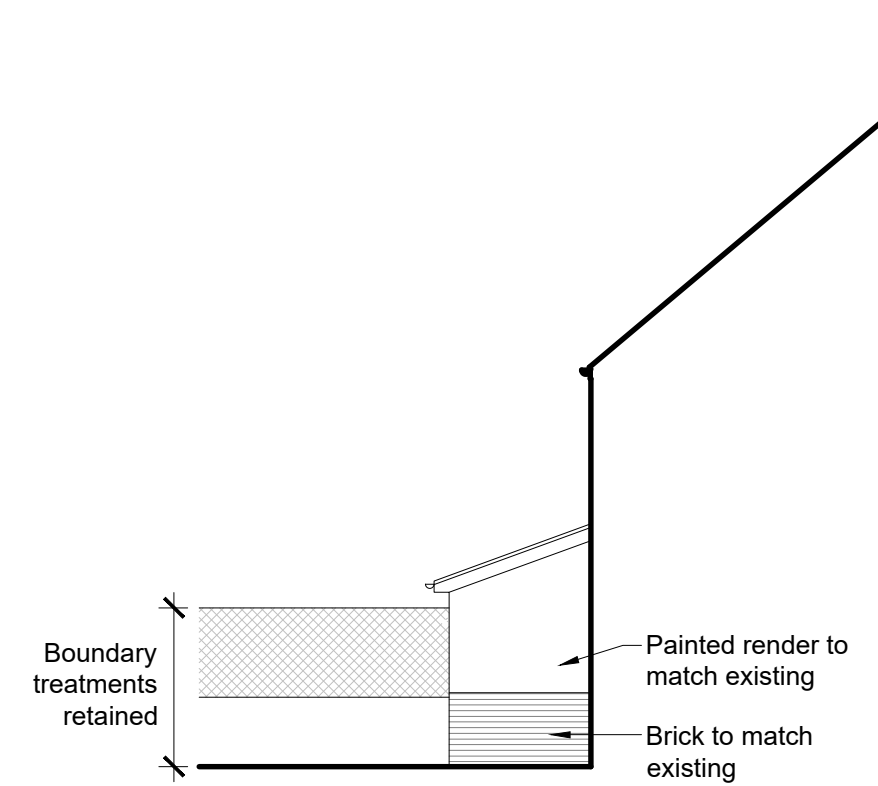

Side Elevation (N) - 1:100

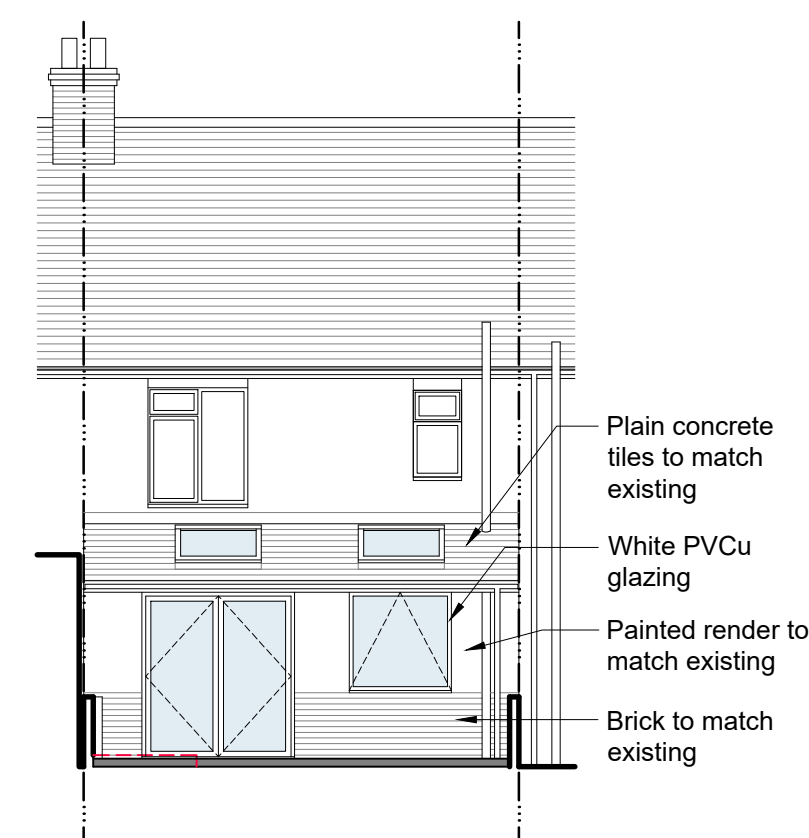

Rear Elevation (E) - 1:100

GENERAL STRUCTURE:		MECHANICAL & ELECTRICAL: <i>Indicative only</i>		DRAINAGE: <i>Indicative only</i>		0 1 2 3 4 5 Scale In Metres @ 1:50 0 2.5 5 7.5 10 Scale In Metres @ 1:100	
Existing Construction (Make up varies) Proposed Construction (Make up varies) Change in ceiling height above Indicative Boundary Line Proposed demolition		B Boiler Radiator Elec. Meter Gas Meter CU Consumer Unit		RWP Rainwater Pipe SVP Soil and Vent Pipe IC Inspection Chamber			
Note: Drawings are for Planning purposes only and cannot be relied upon as construction drawings.							

DEACON + RICHARDSON
ARCHITECTS
email: design@drtd.co.uk
web: www.drtd.co.uk
tel: 01273 888080

drawn HH checked TR RIBA stage 01
© Copyright Deacon and Richardson Ltd.
client/job Tanjil+Hannah Ahmed
33 Manor Close
Southwick, BN42 4NW

date 08/07/26 First Issue.
drawing title Plans, Elevations And Section PLANNING
scale/sheet size Varies @ A1
drawing number 3904.PL100
revision -

Do not scale off drawing except for planning purposes. Check all dimensions on site before work commences. All goods, materials & workmanship to conform with current regulations. BSS & COP.