



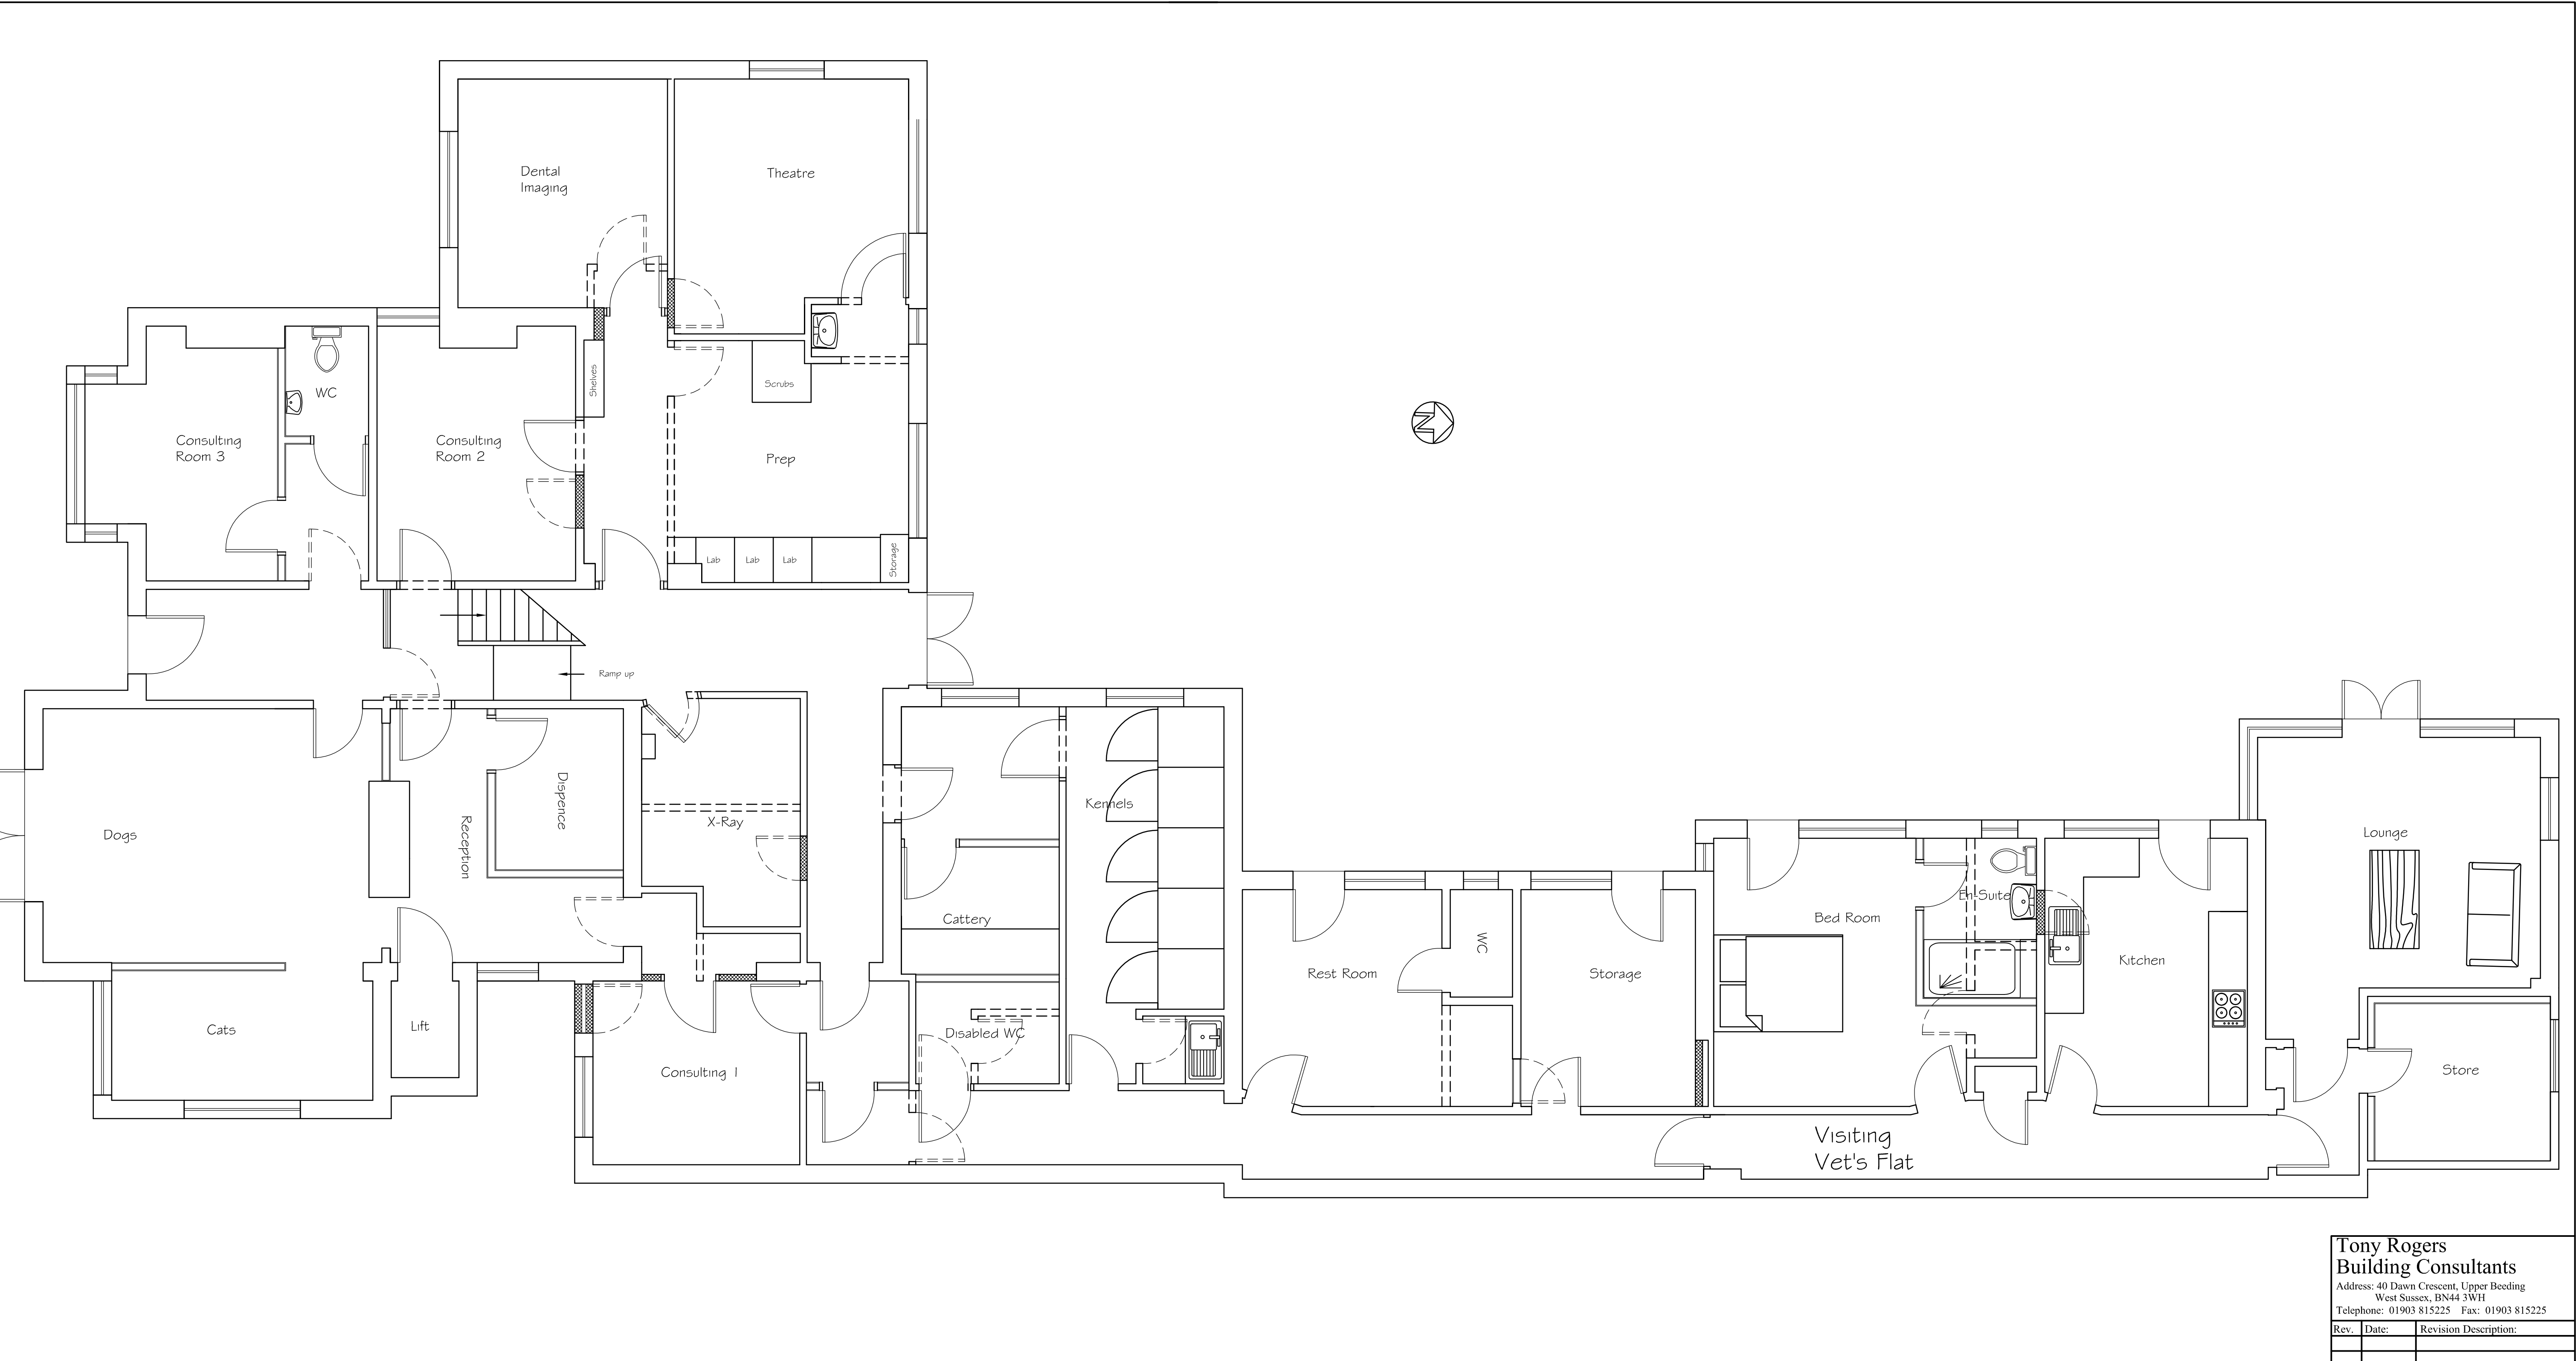

Proposed Ground Floor Plan

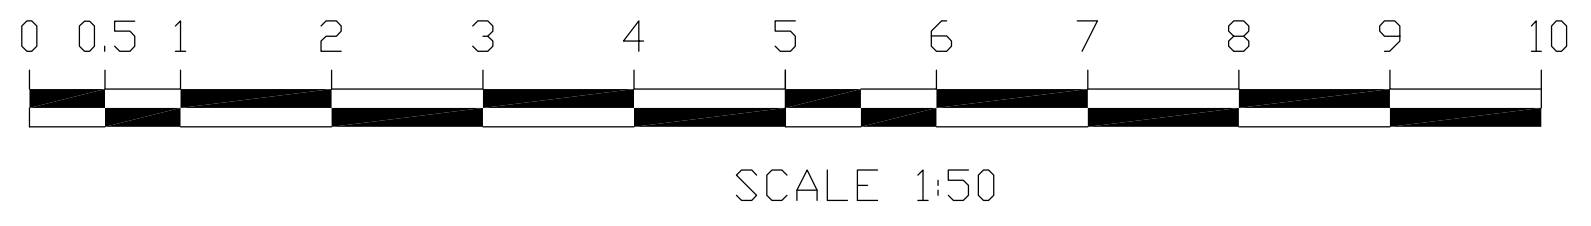

Tony Rogers
Building Consultants

Address: 40 Dawn Crescent, Upper Beeding
West Sussex, BN44 3WH
Telephone: 01903 815225 Fax: 01903 815225

Rev.	Date:	Revision Description:

Client:

Mr D Clark

Address:

8 Cross Road
Southwick
West Sussex
BN42 4HE

Project:

Proposed change of use
to a vets practice

Scale:

1:50

Paper Size

A1

Date:

November 2025

Drawing No:

17/1255/03

Drawn By:	AWR	Revision:	
-----------	-----	-----------	--