
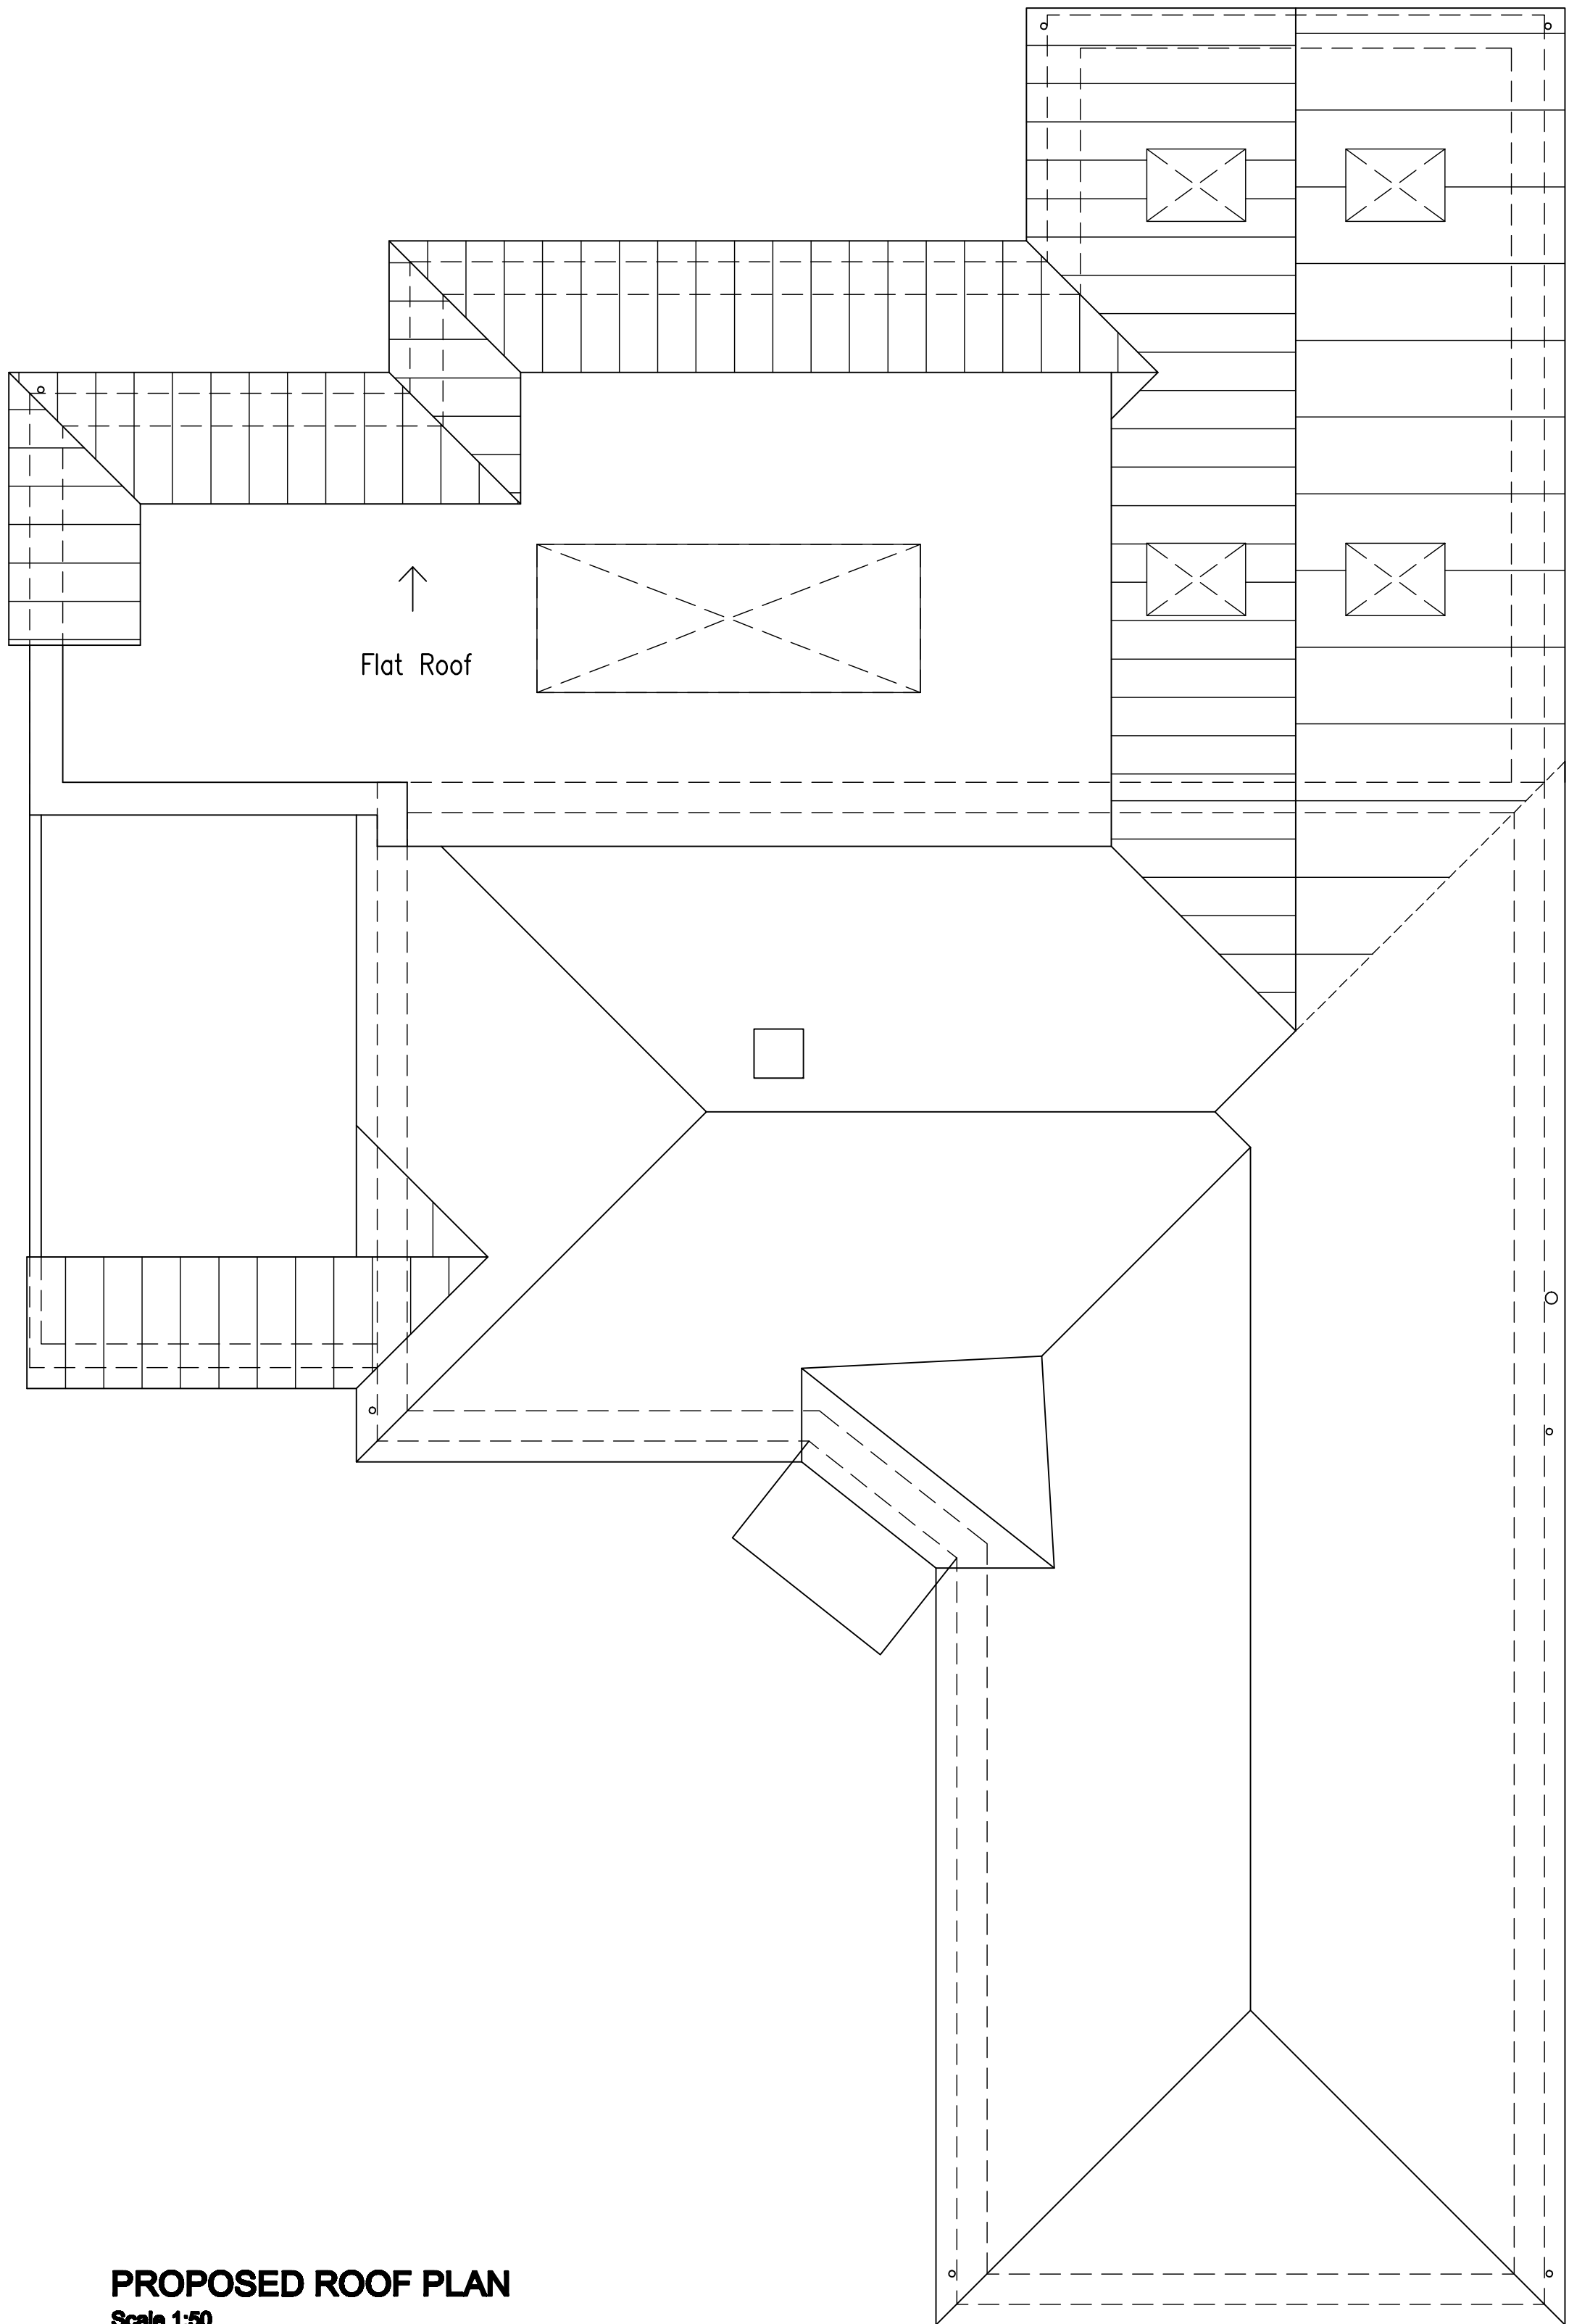


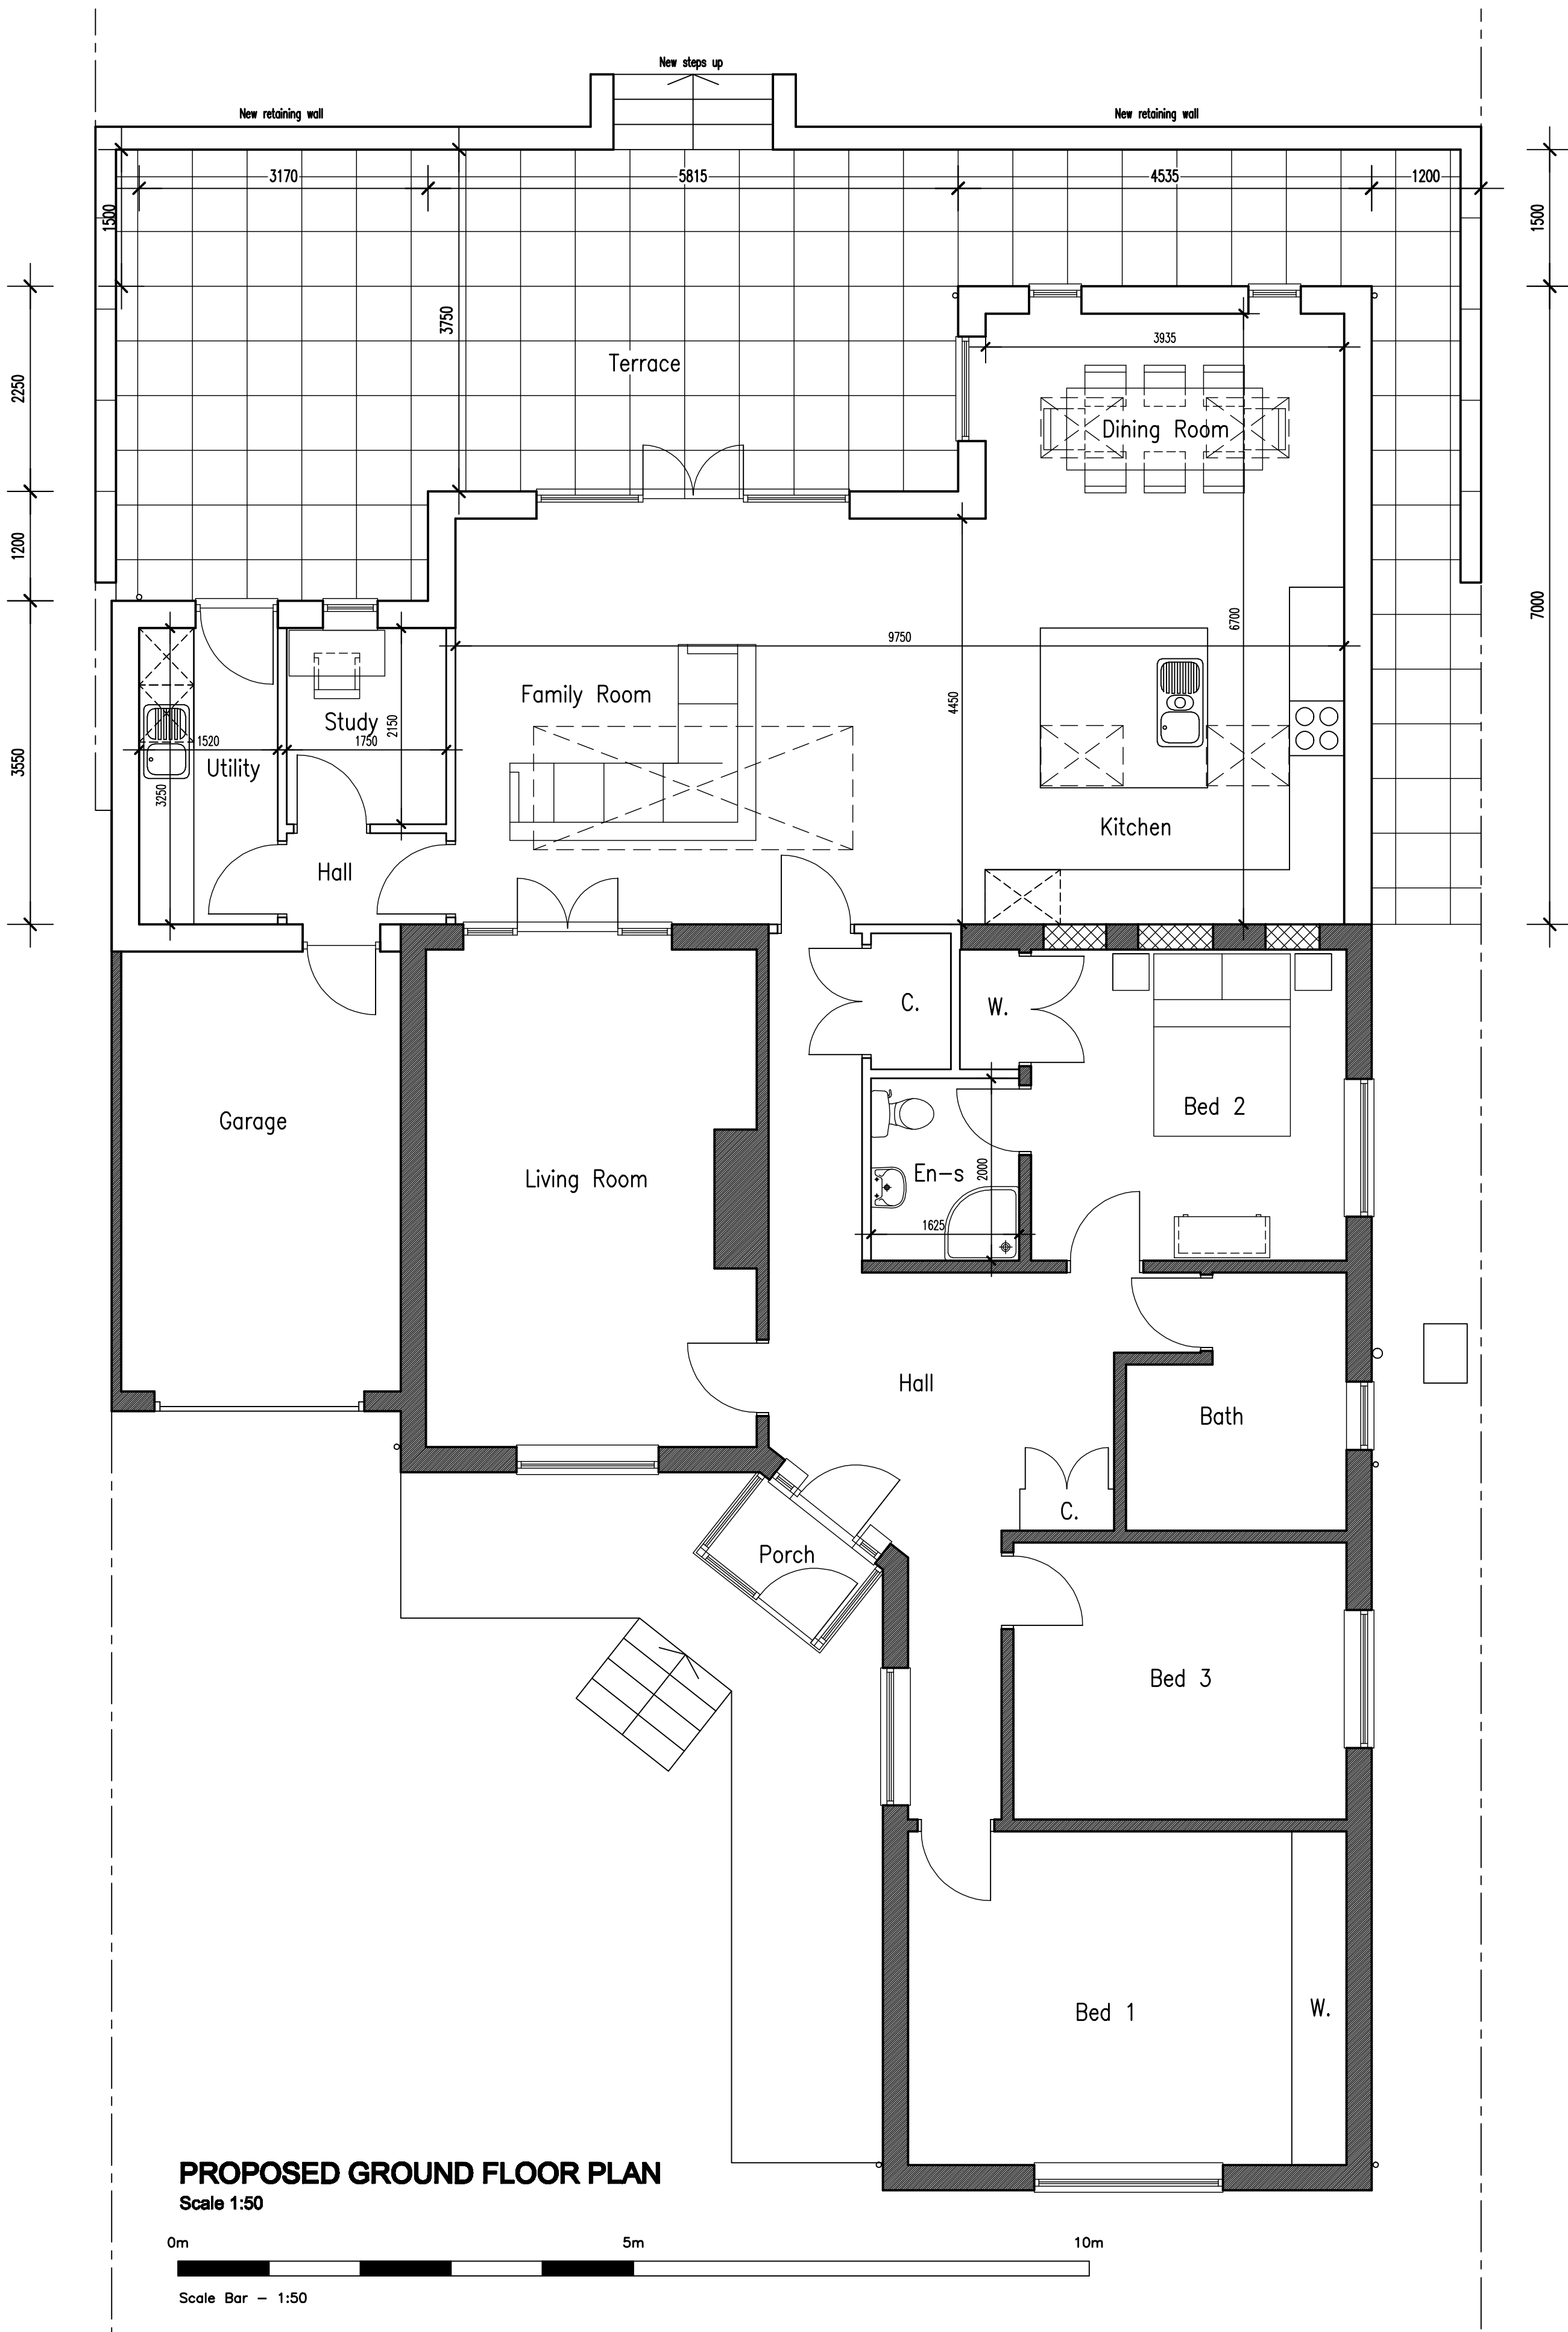

No dimensions to be scaled from drawing except for planning purposes.
The contractor should check all dimensions on site.
It is the contractors responsibility to ensure compliance with Building Regulations.
C.D.M. Regs. 2015. The Client is advised of his responsibilities to appoint a Planning Supervisor under these Regs. All works to comply with the C.D.M. Regs. 2015.
The Party Wall Act. 1996 The property owner is advised of the requirements of the Act, & the requirement to serve a Party Wall Notice on any adjoining owners as required under the act.

- REVISIONS:
- A. 09.01.26 Amended in accordance with client's requirements.
 - B. 12.01.26 Amended in accordance with client's requirements.
 - C. 13.01.26 Rear extension increased in width by 0.5 metre.
 - D. 21.01.26 Amended in accordance with client's requirements.
 - E. 16.03.26 Rear 7m extension reduced in width by 1 metre.
 - F. 17.03.26 Mono Pitch roof added to garage front elevation.

ADCS

Architectural Design

Computer Services

30 Foxley Lane
Worthing
West Sussex
BN13 3AD
Tel: 01903 280701
E-mail:
adcs@sky.com

Client			
MR A. WILLIAMS & MS C. DAY			
Project			
PROPOSED REAR EXTENSION 24 PALMERS WAY WORTHING WEST SUSSEX BN13 3DP			
Drawing			
PROPOSED GROUND FLOOR PLAN & ROOF PLAN			
Scale			
1:50 @ A1			
Date			
23.12.25			
Drawn			
TP			
Drawing No.			
Revision			