



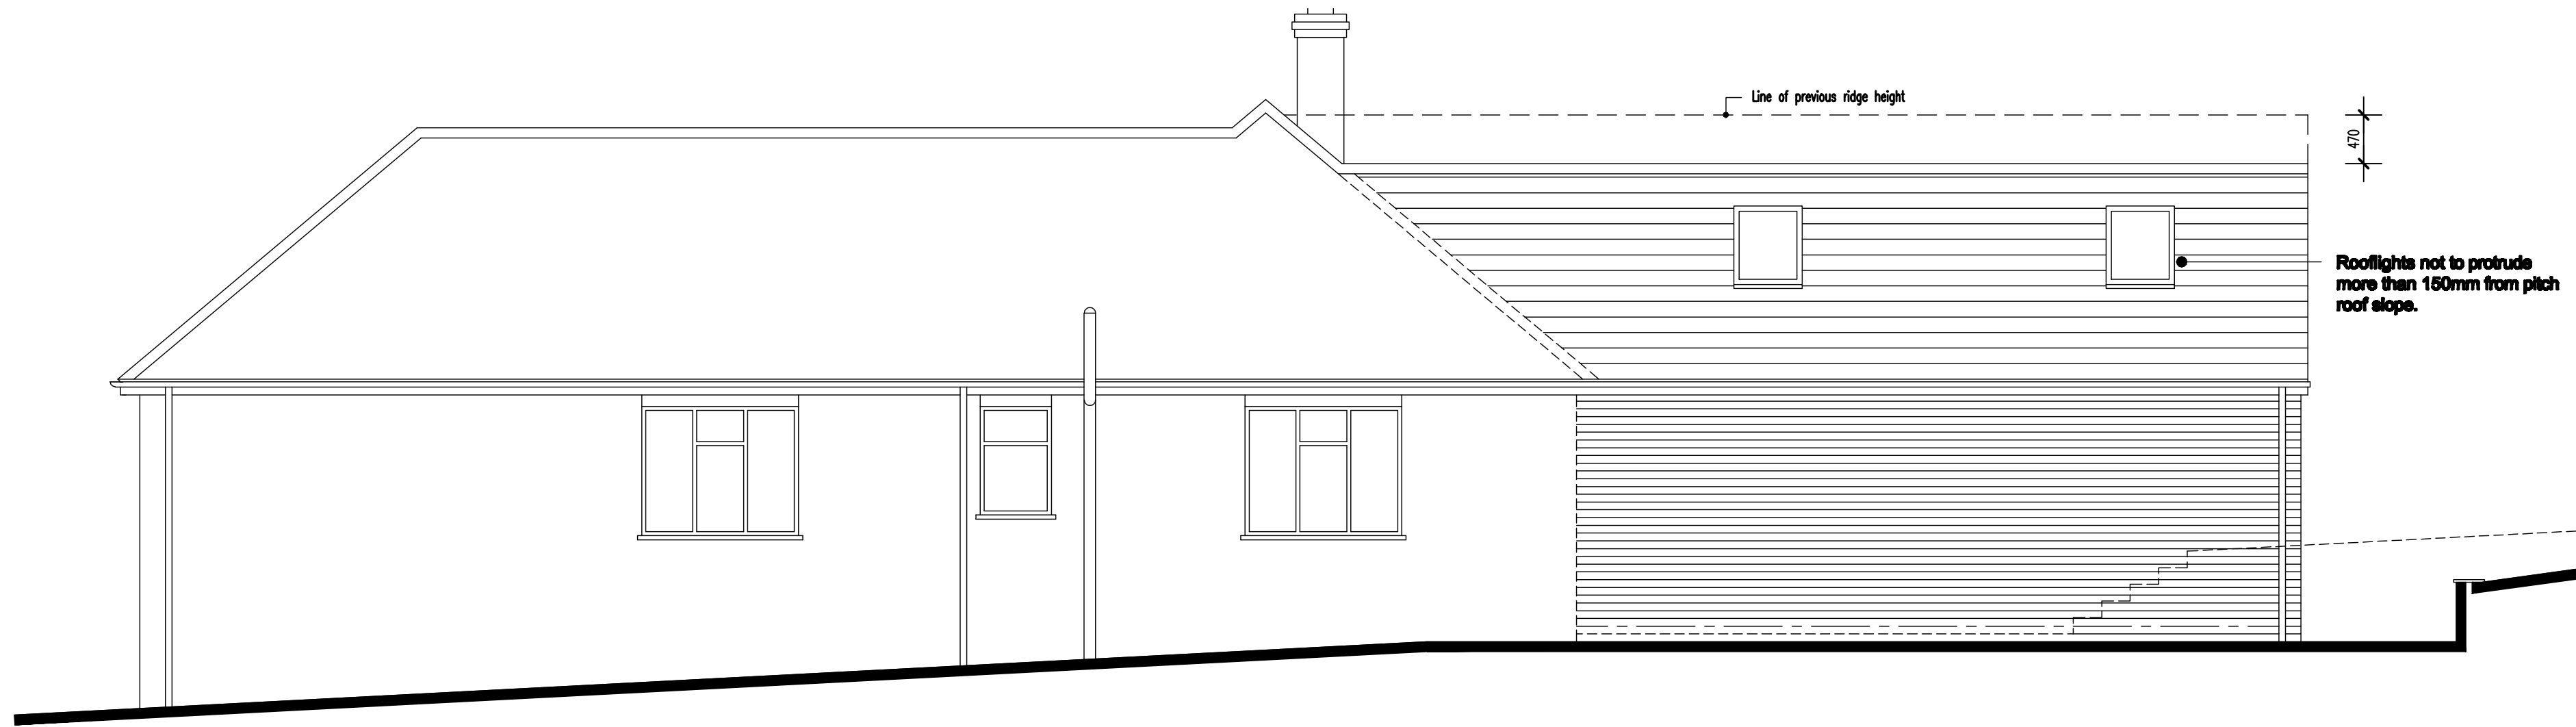

SIDE EAST ELEVATION
PROPOSED ELEVATIONS
Scale 1:50

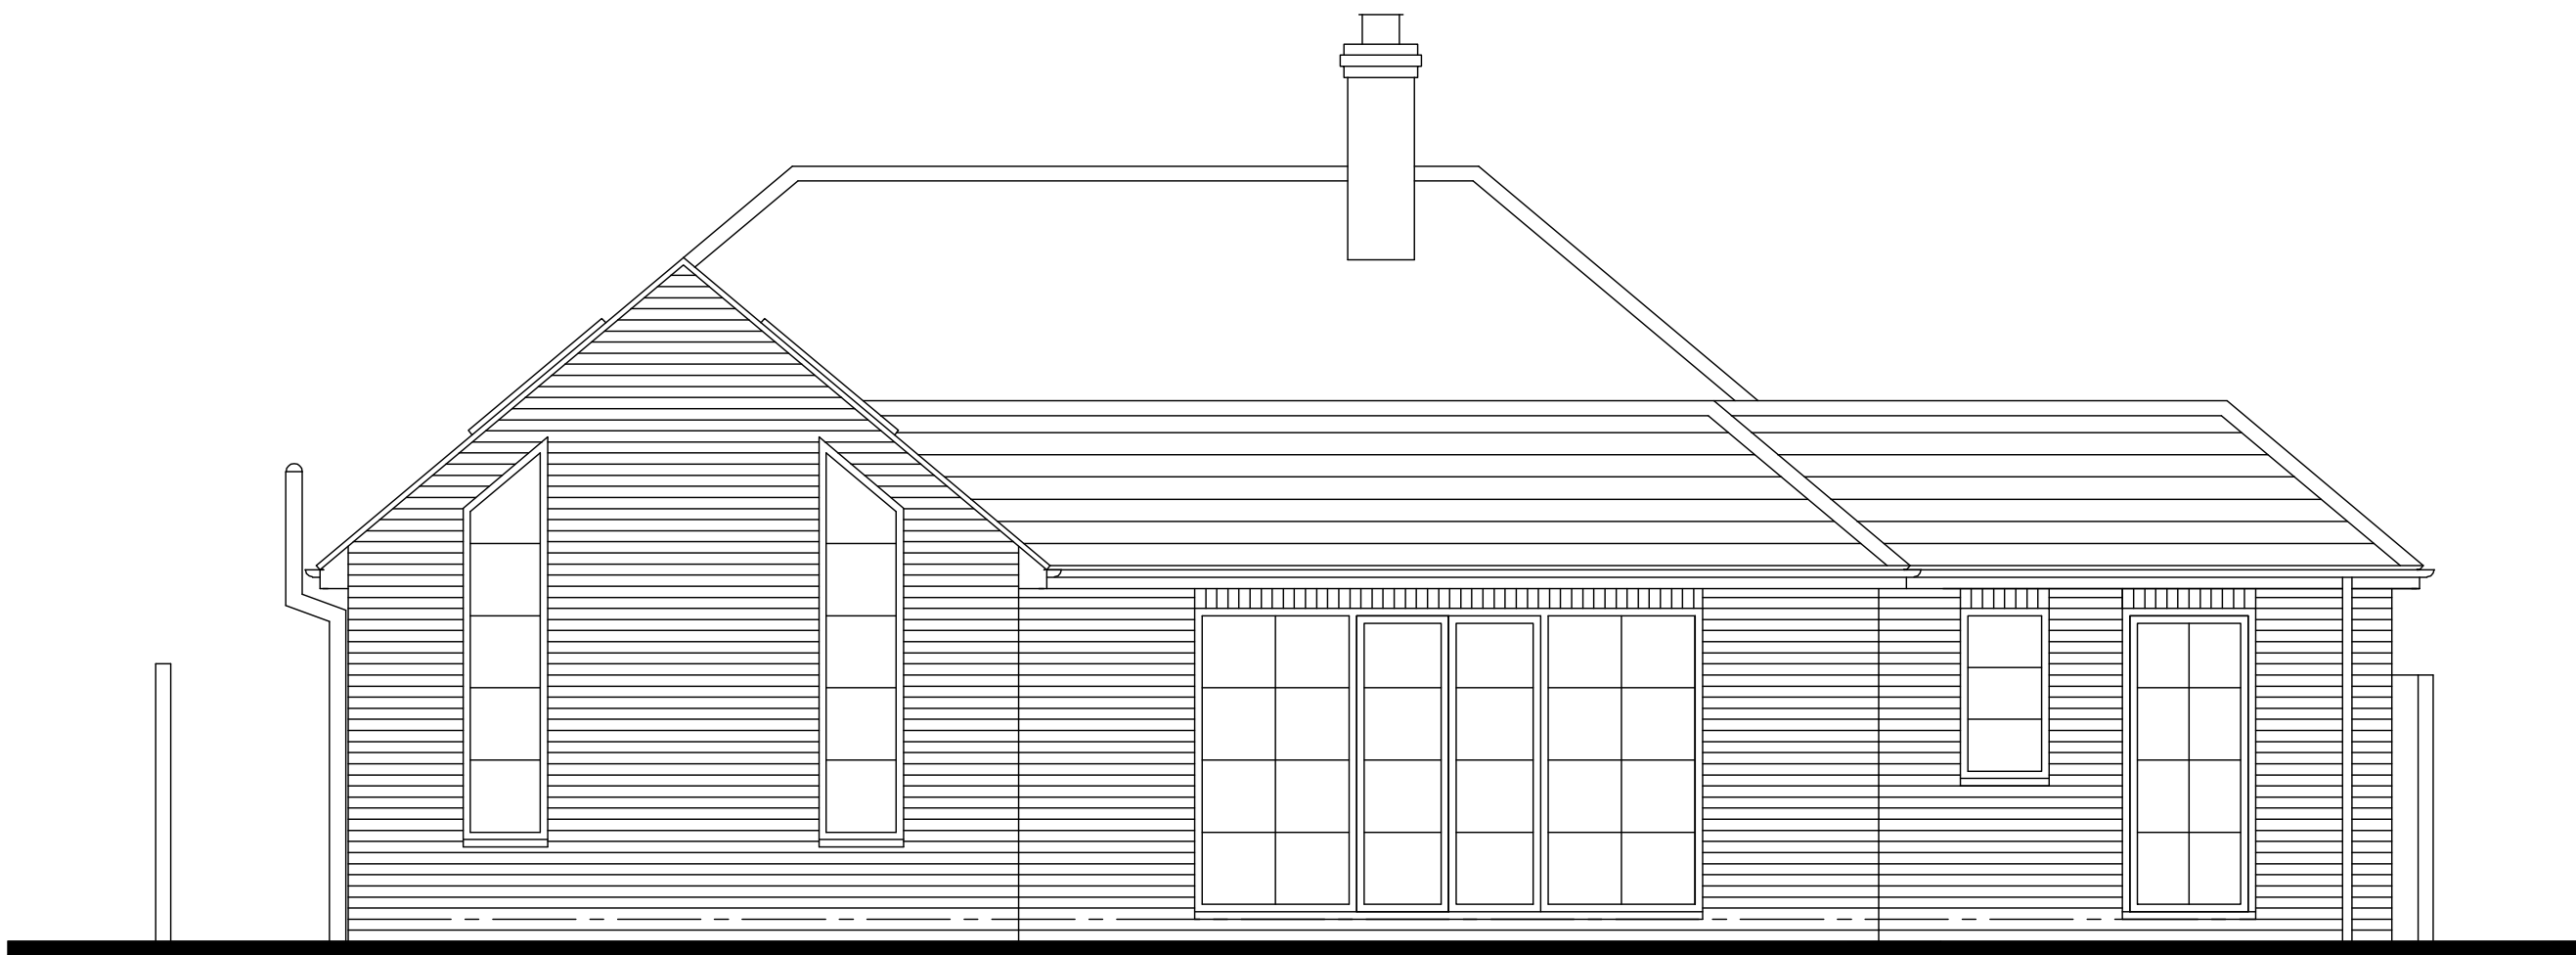


REAR NORTH ELEVATION




SIDE WEST ELEVATION



SCHEDULE OF MATERIALS TO REAR EXTENSION
WALLS - BRICKWORK & MORTAR TO MATCH EXISTING
PITCH ROOF - PLAIN CONCRETE ROOF TILES TO MATCH EXISTING
WINDOWS - NEW ALUMINIUM WINDOW COLOUR BLACK
EXTERNAL DOORS - NEW ALUMINIUM COLOUR BLACK
ROOFLIGHTS - VELUX TYPE
RAINWATER GOODS - NEW PVCu COLOUR BLACK

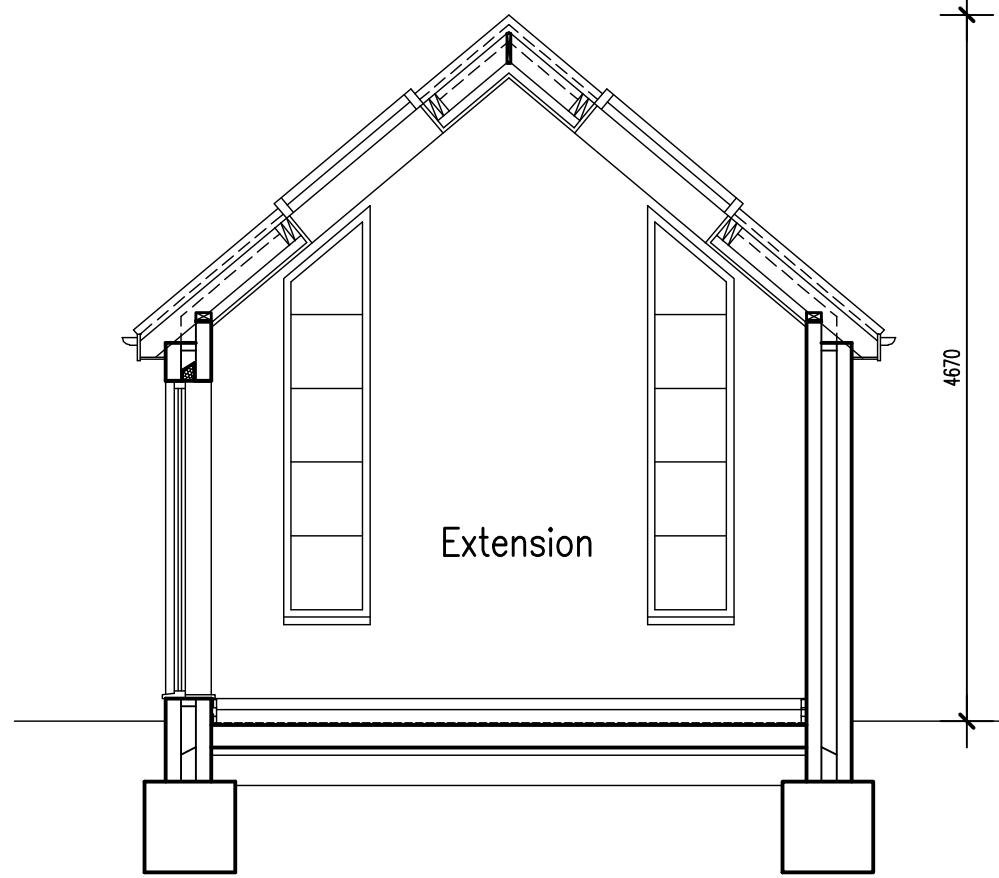

TYPICAL SECTION
Scale 1:50

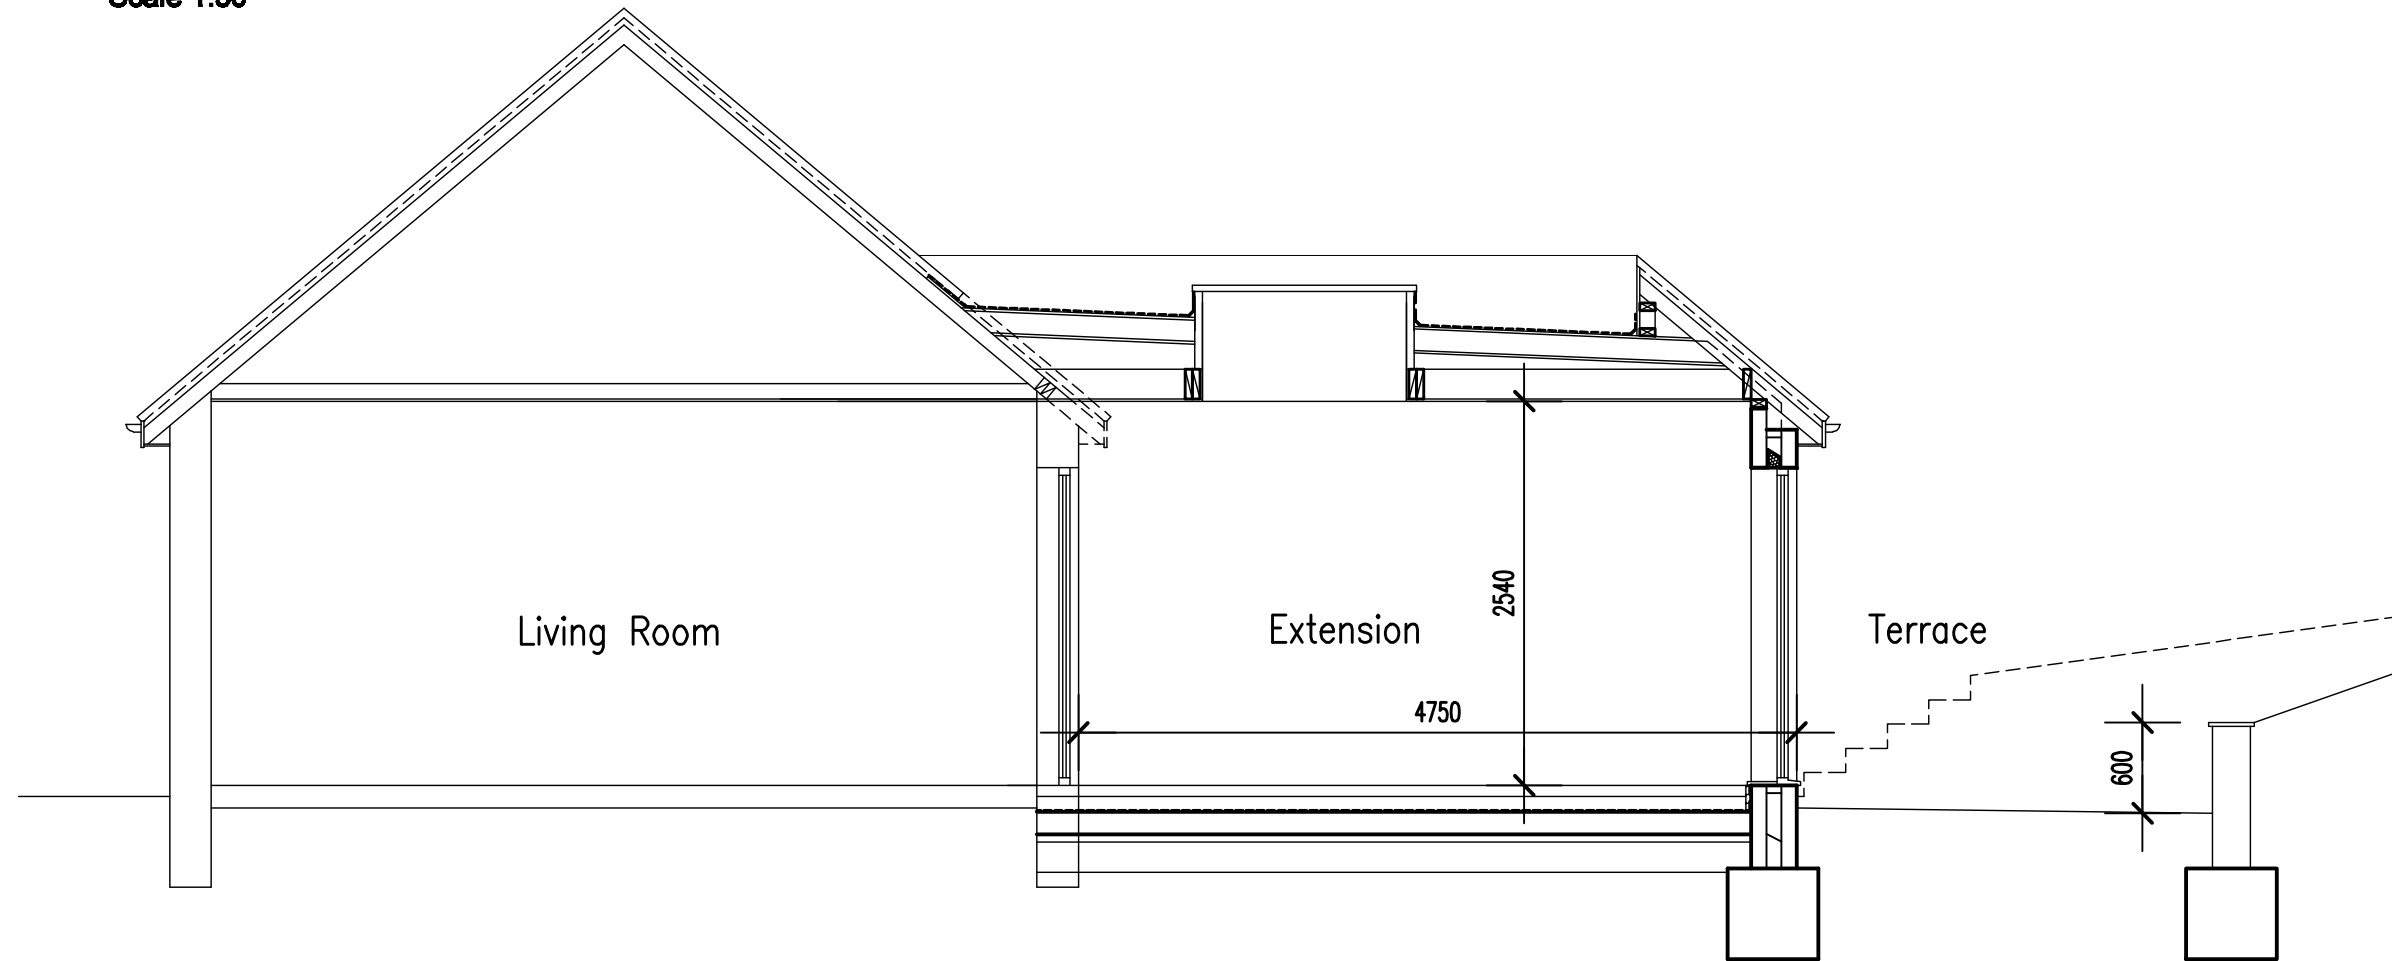

TYPICAL SECTION
Scale 1:50

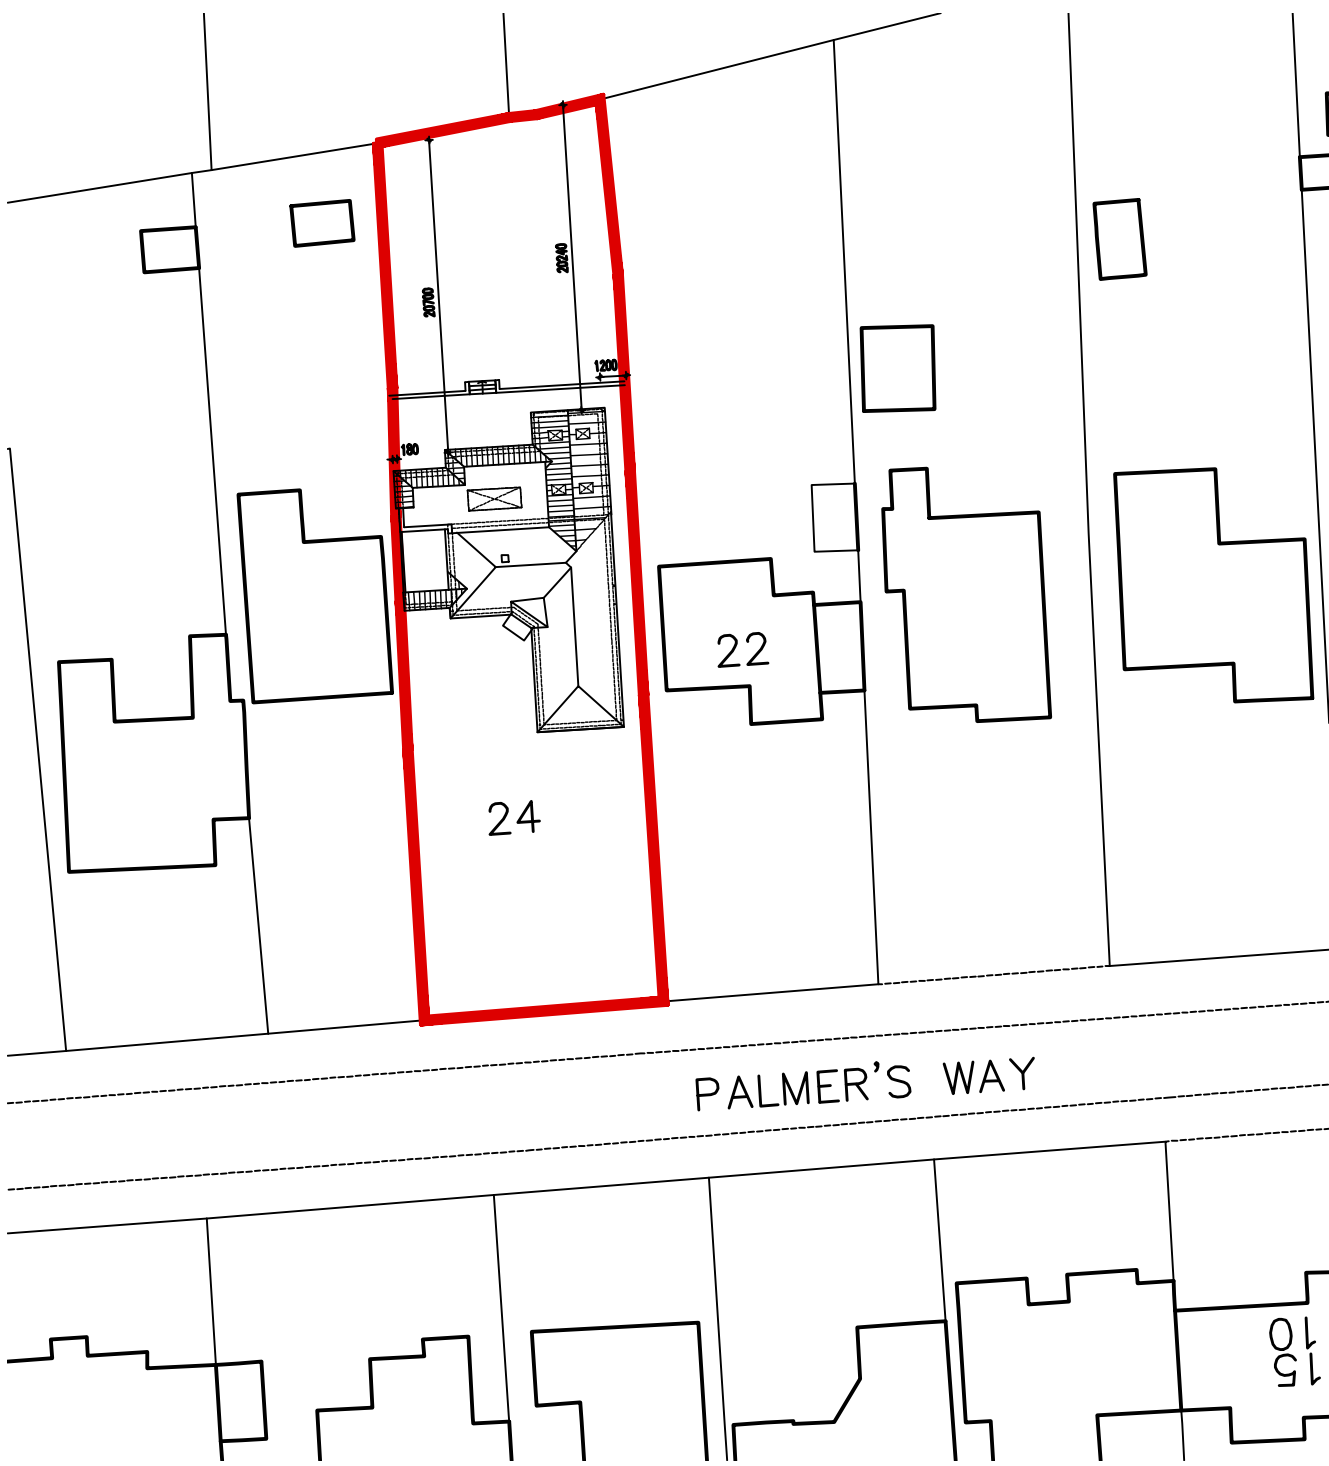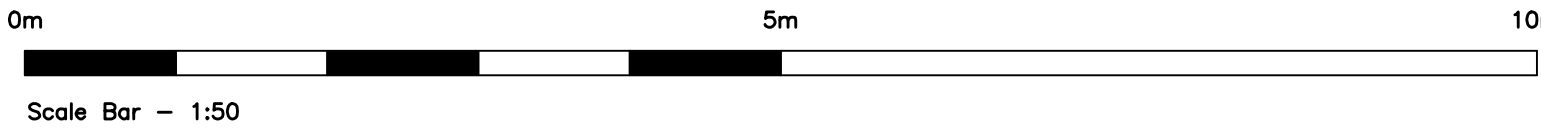

BLOCK PLAN
Scale 1:500



No dimensions to be scaled from drawing except for planning purposes.
The contractor should check all dimensions on site.
It is the contractors responsibility to ensure compliance with Building Regulations.
C.D.M. Regs. 2015. The Client is advised of his responsibilities to appoint a Planning Supervisor under these Regs.
All works to comply with the C.D.M. Regs. 2015.
The Party Wall Act. 1996 The property owner is advised of the requirements of the Act, & the requirement to serve a Party Wall Notice on any adjoining owners as required under the act.

- REVISIONS:
- A. 09.01.26 Amended in accordance with client's requirements.
 - B. 12.01.26 Amended in accordance with client's requirements.
 - C. 13.01.26 Rear extension increased in width by 0.5 metres.
 - D. 21.01.26 Amended in accordance with client's requirements.
 - E. 16.03.26 Rear 7m extension reduced in width by 1 metre.
 - F. 17.03.26 Mono Pitch roof added to garage front elevation.

ADCS
Architectural Design
Computer Services
30 Foxley Lane
Worthing
West Sussex
BN13 3AD
Tel: 01903 280701
E-mail:
adcs@sky.com

Client	MR A. WILLIAMS & MS C. DAY		
Project	PROPOSED REAR EXTENSION 24 PALMERS WAY WORTHING WEST SUSSEX BN13 3DP		
Drawing	PROPOSED ELEVATIONS & SECTION		
Scale	Date	Drawn	
1:50 & 1:500 @ A1	23.12.25	TP	
Drawing No.	Revision		