


No dimensions to be scaled from drawing except for planning purposes.
The contractor should check all dimensions on site.
It is the contractors responsibility to ensure compliance with Building Regulations.
C.D.M. Regs. 2015. The Client is advised of his responsibilities to appoint a Planning Supervisor under these Regs. All works to comply with the C.D.M. Regs. 2015.
The Party Wall Act. 1996 The property owner is advised of the requirements of the Act, & the requirement to serve a Party Wall Notice on any adjoining owners as required under the act.

REVISIONS:
A. 16.03.26 Permpet wall amended to rear extension.
B. 17.03.26 Mono Pitch roof added to garage front elevation.

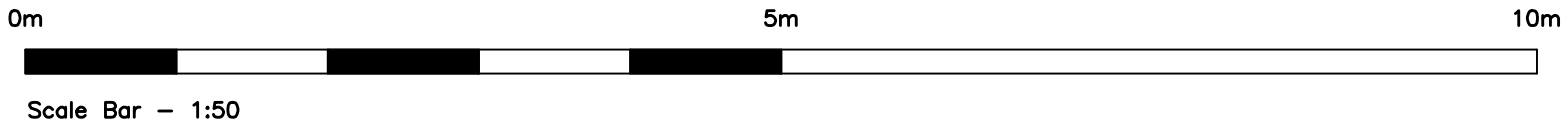

FRONT SOUTH ELEVATION
PROPOSED ELEVATIONS
Scale 1:50



ADCS

Architectural Design

Computer Services

30 Foxley Lane
Worthing
West Sussex
BN13 3AD
Tel: 01903 280701
E-mail:
adcs@sky.com

Client	MR A. WILLIAMS & MS C. DAY		
Project	PROPOSED REAR EXTENSION 24 PALMERS WAY WORTHING WEST SUSSEX BN13 3DP		
Drawing	PROPOSED FRONT ELEVATION		
Scale	Date	Drawn	
1:50 @ A1	12.03.26	TP	
Drawing No.	Revision		