


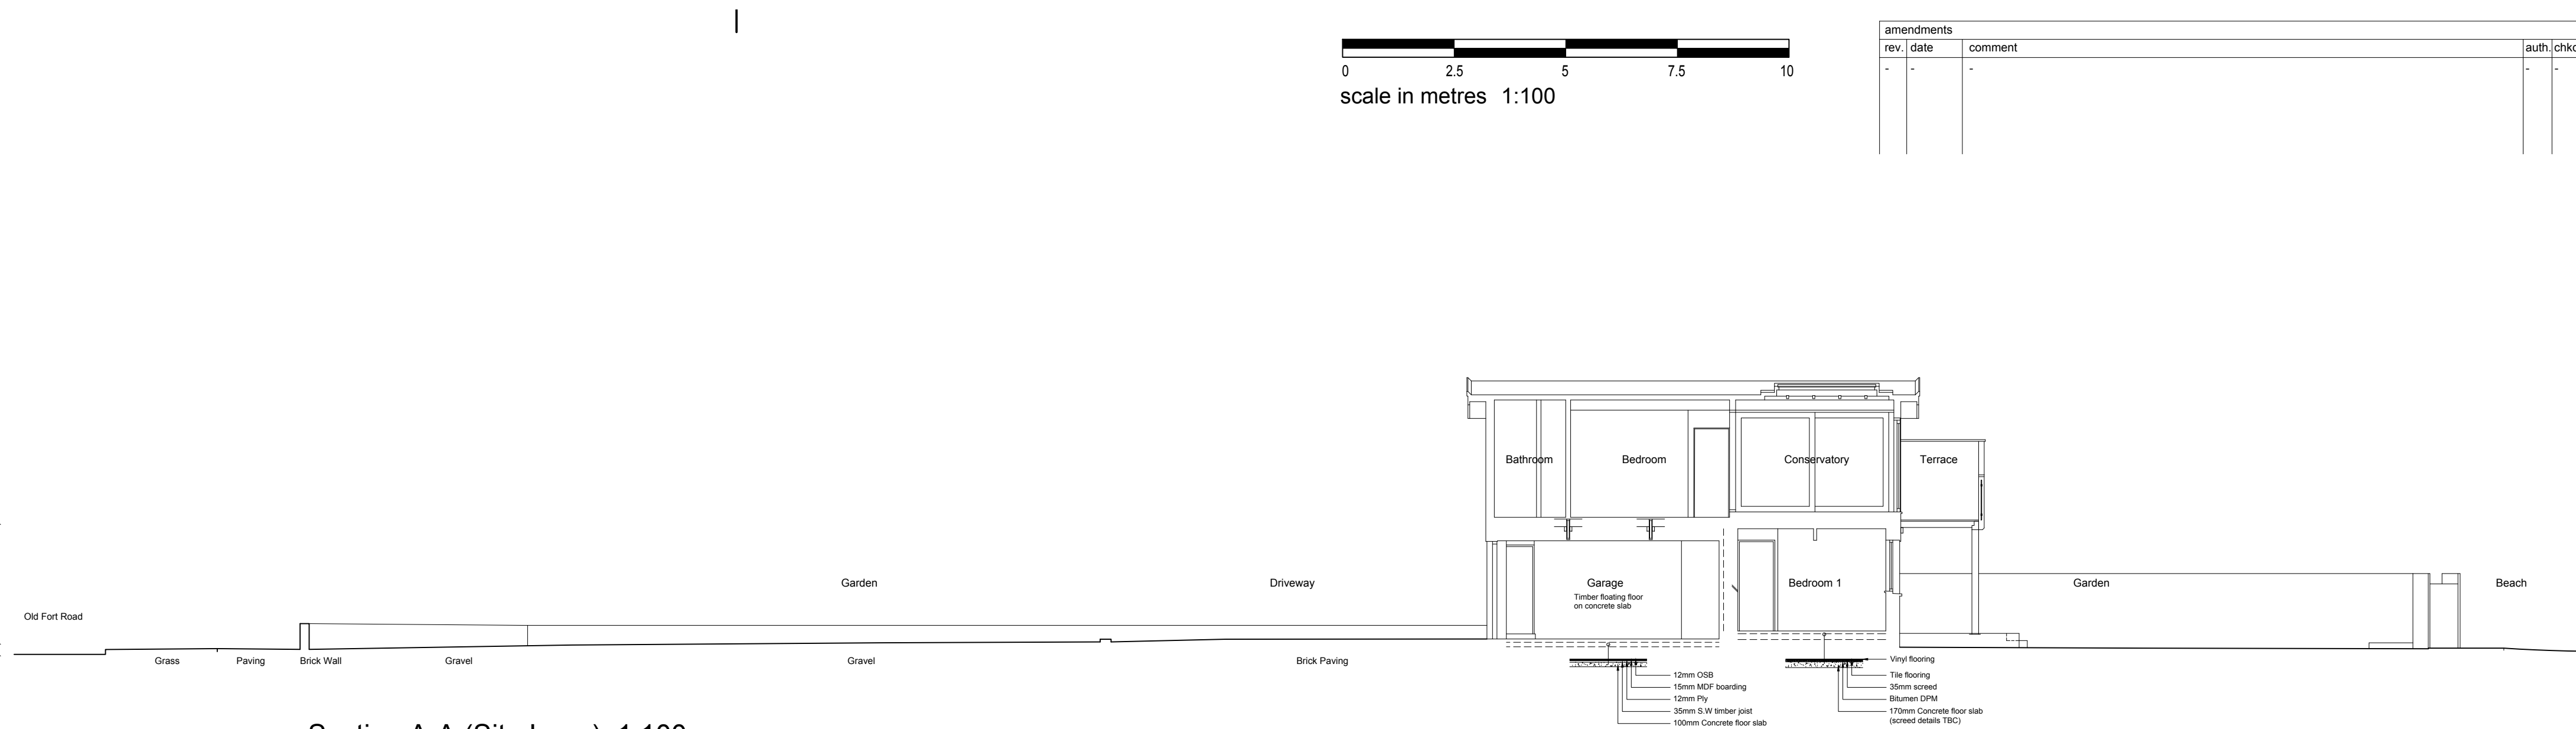


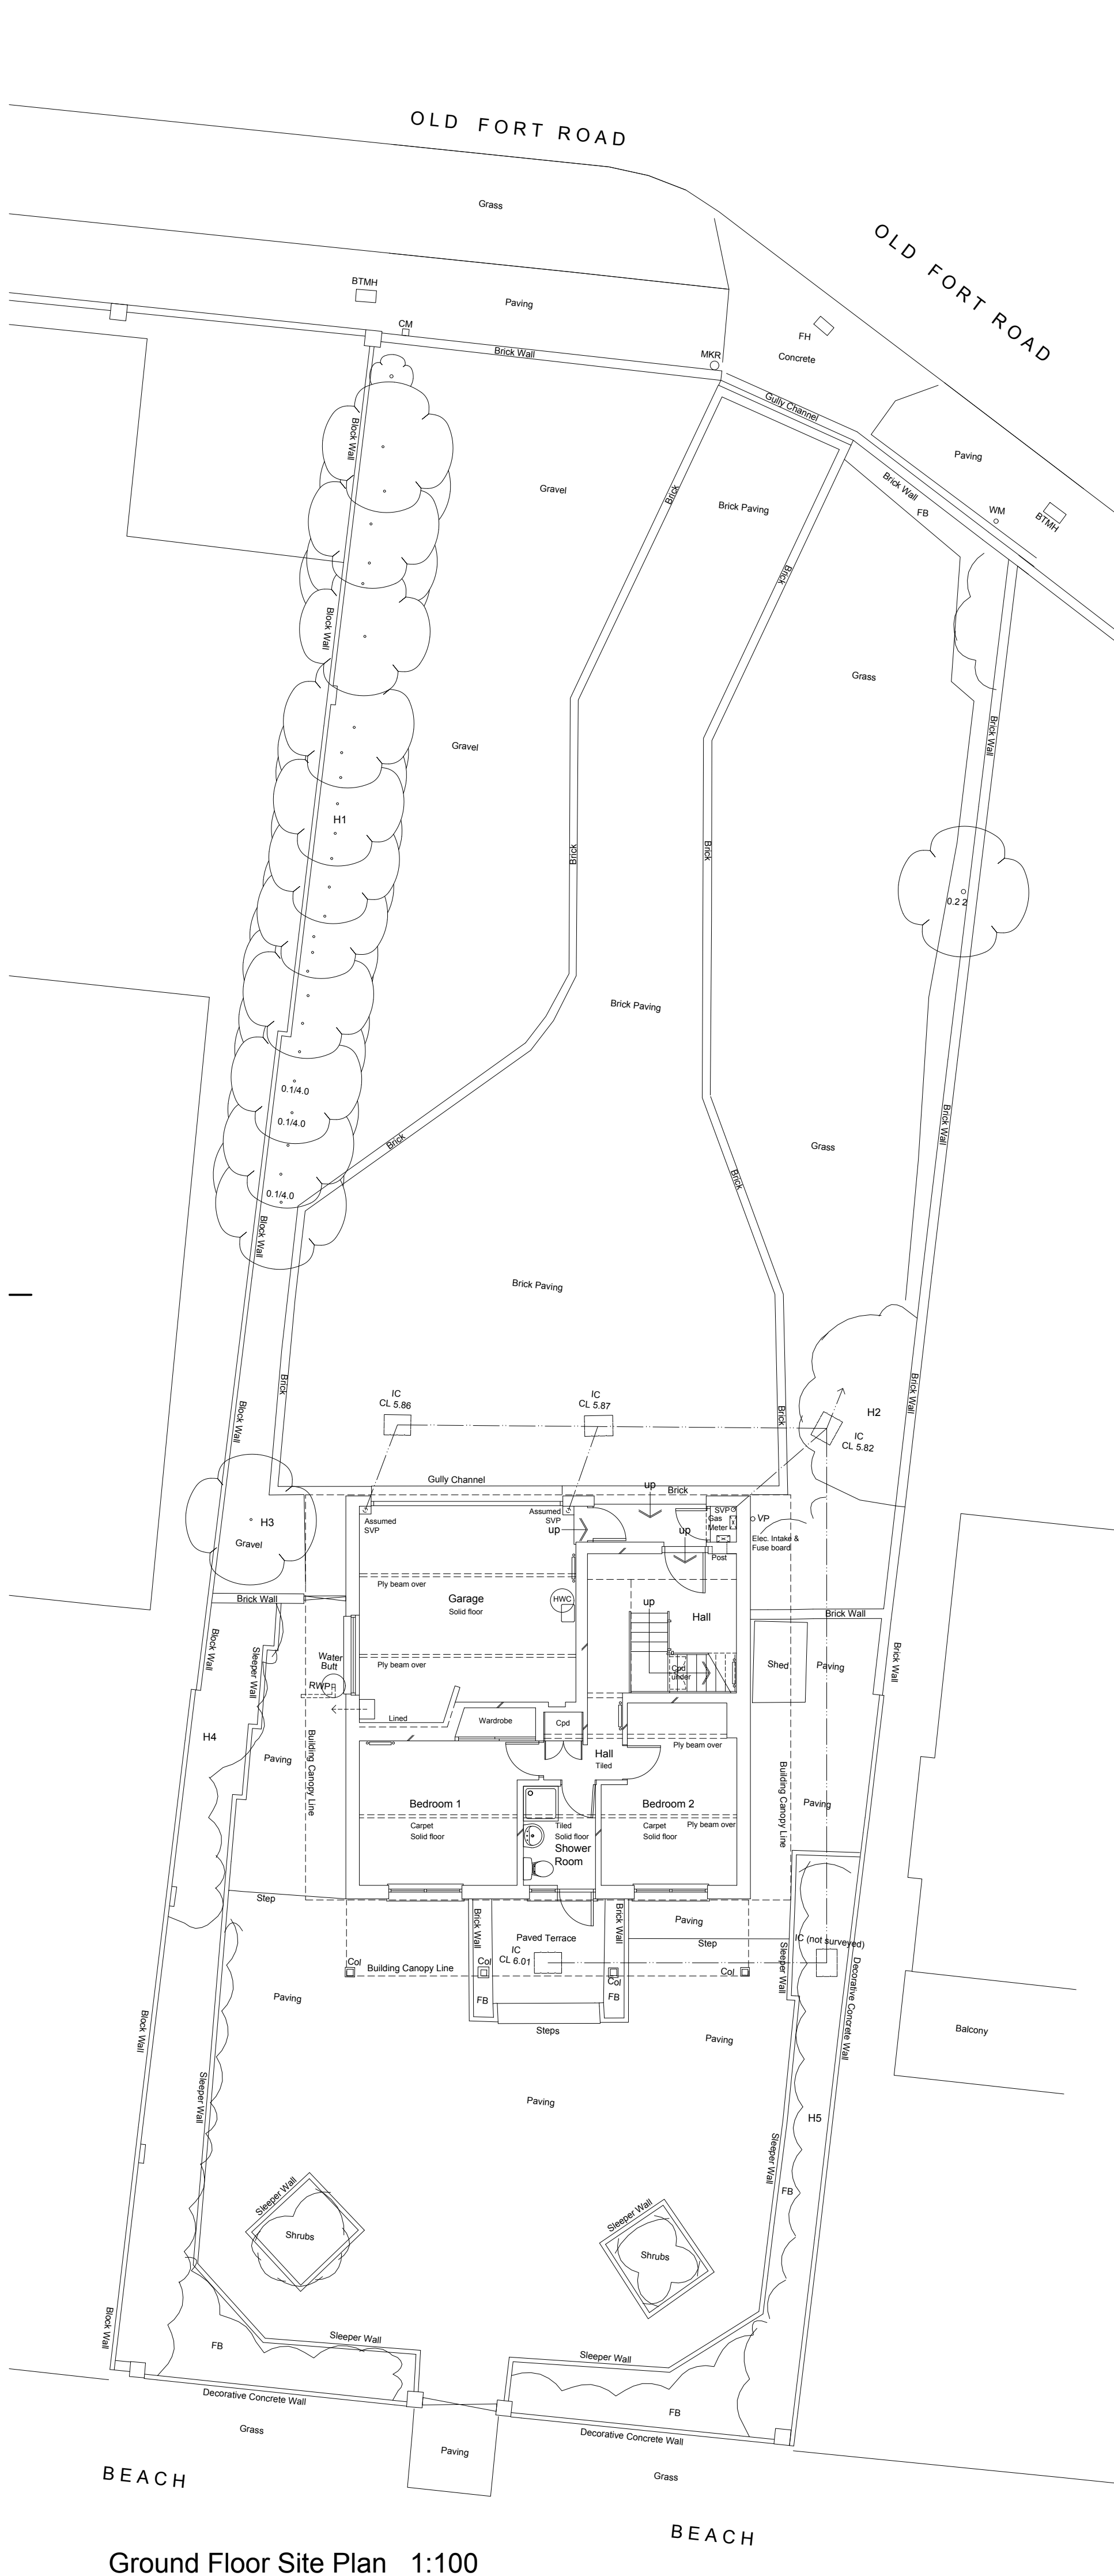

Section A-A (Site Long) 1:100


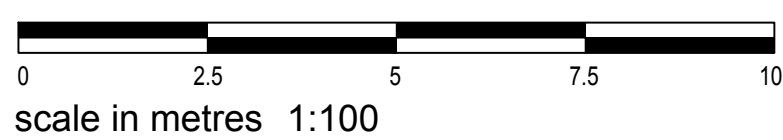


amendments			auth.	chkd.
rev.	date	comment		
-	-	-	-	-

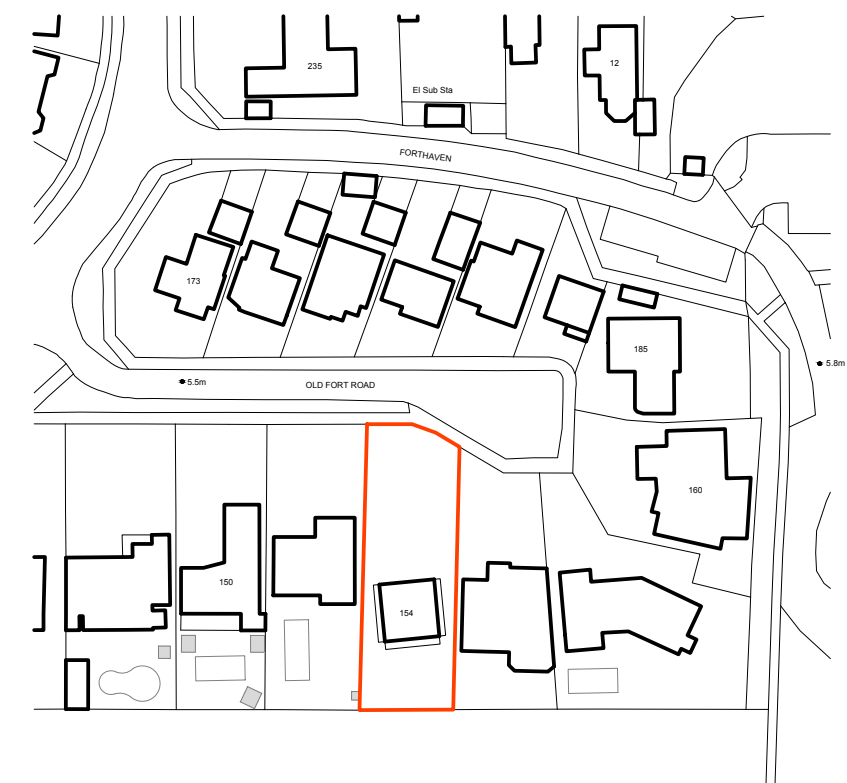

(c) Crown Copyright and Database Rights 2025 OS 100060020

Location Plan 1:1250

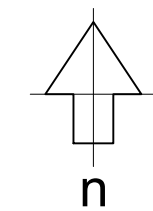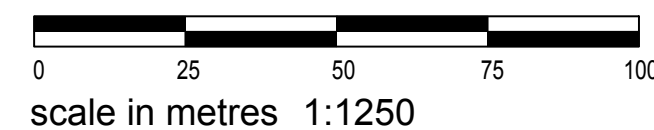

Notes

Site survey by Maltby Land Surveys Ltd (Project No. 25073)

Below ground drainage shown indicative only from drainage report by The Drain Guys Ltd (Project No. 7407)

client	Jo Murray & Andrew Travers	drawing number	0750.EXG.001	revision	—
project	154 Old Fort Road Shoreham By Sea BN42 5HL	drawing title	Site Plan and Section A-A		
			Measured Survey		
drawn by	M.B/Others	checked by	G.I	riba work stage	M.S
				date	May '25
				scale/original sheet size	1:100 / 1:1250 @ A1
www.abir.co.uk studio@abirarchitects.co.uk Unit 1, Beta House, St John's Road, Hove, BN3 2FX, United Kingdom Hove +44 (0)1273 724 384 Company No 06877117 VAT No 971 4147 17			© ABIR Architects Ltd. Check all dimensions on site before work is undertaken. All goods, materials and workmanship to conform with current building regulations, BSS and COP's.		

ABIR Architects

RIBA
Chartered Practice