



amendments			auth./chgd.	
rev.	date	comment		
-	-	-	-	-

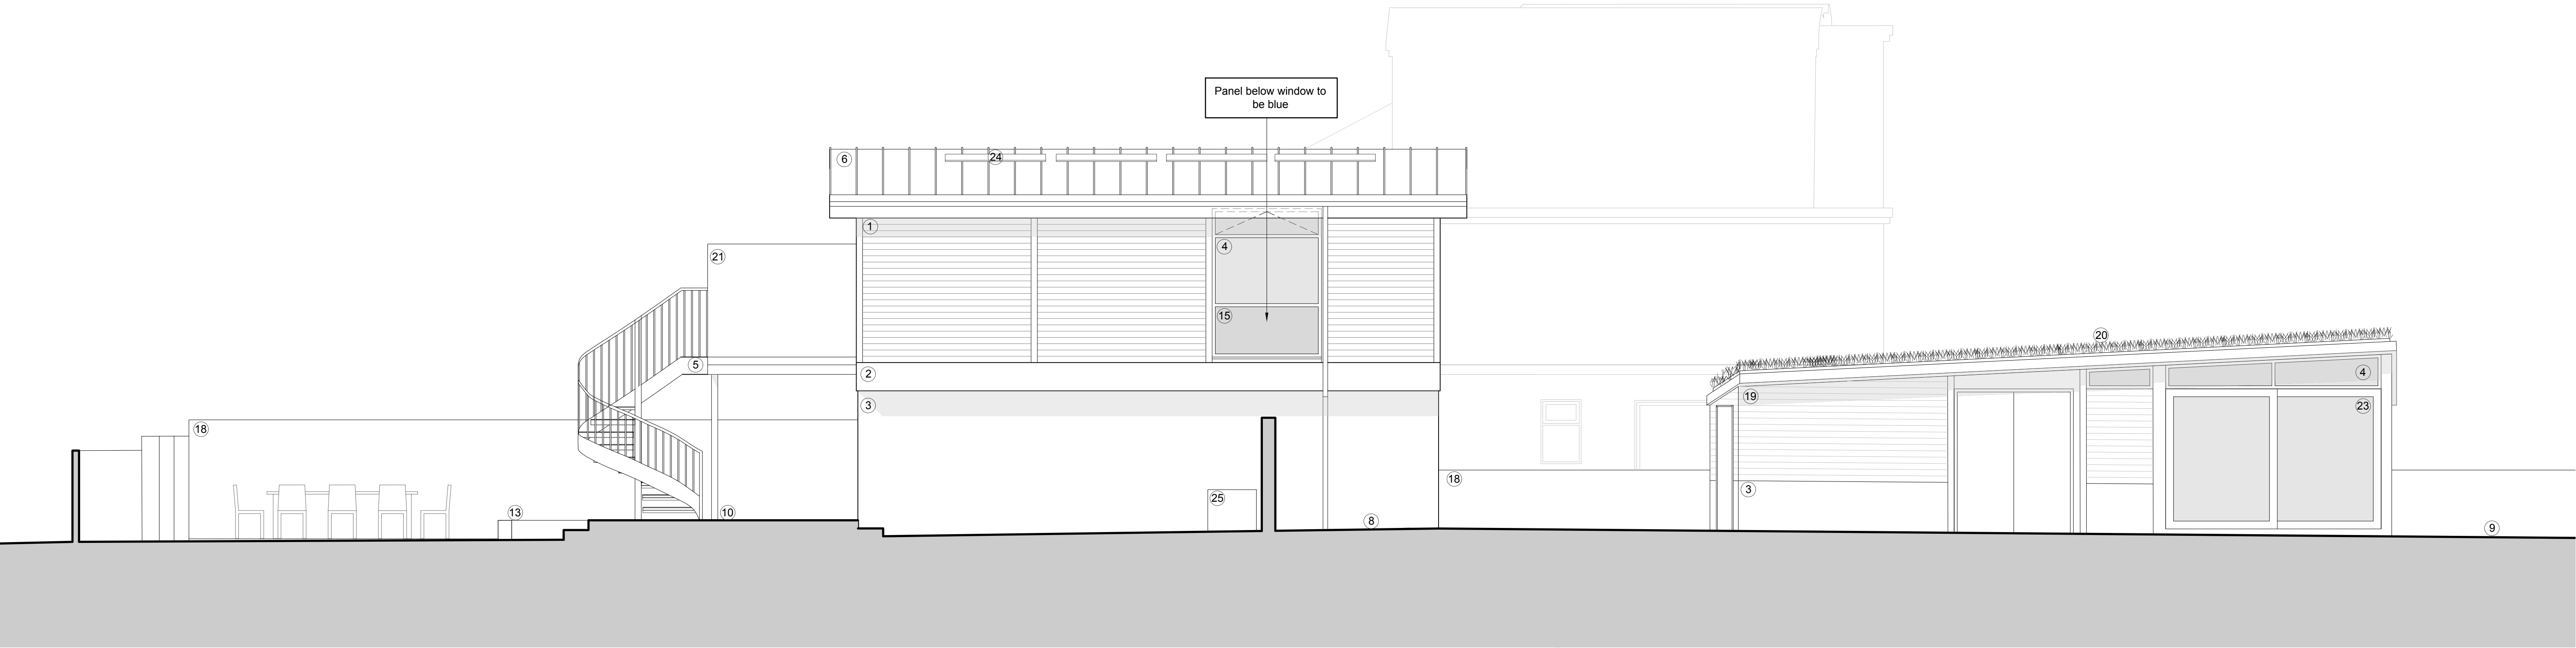

East Elevation 1:50

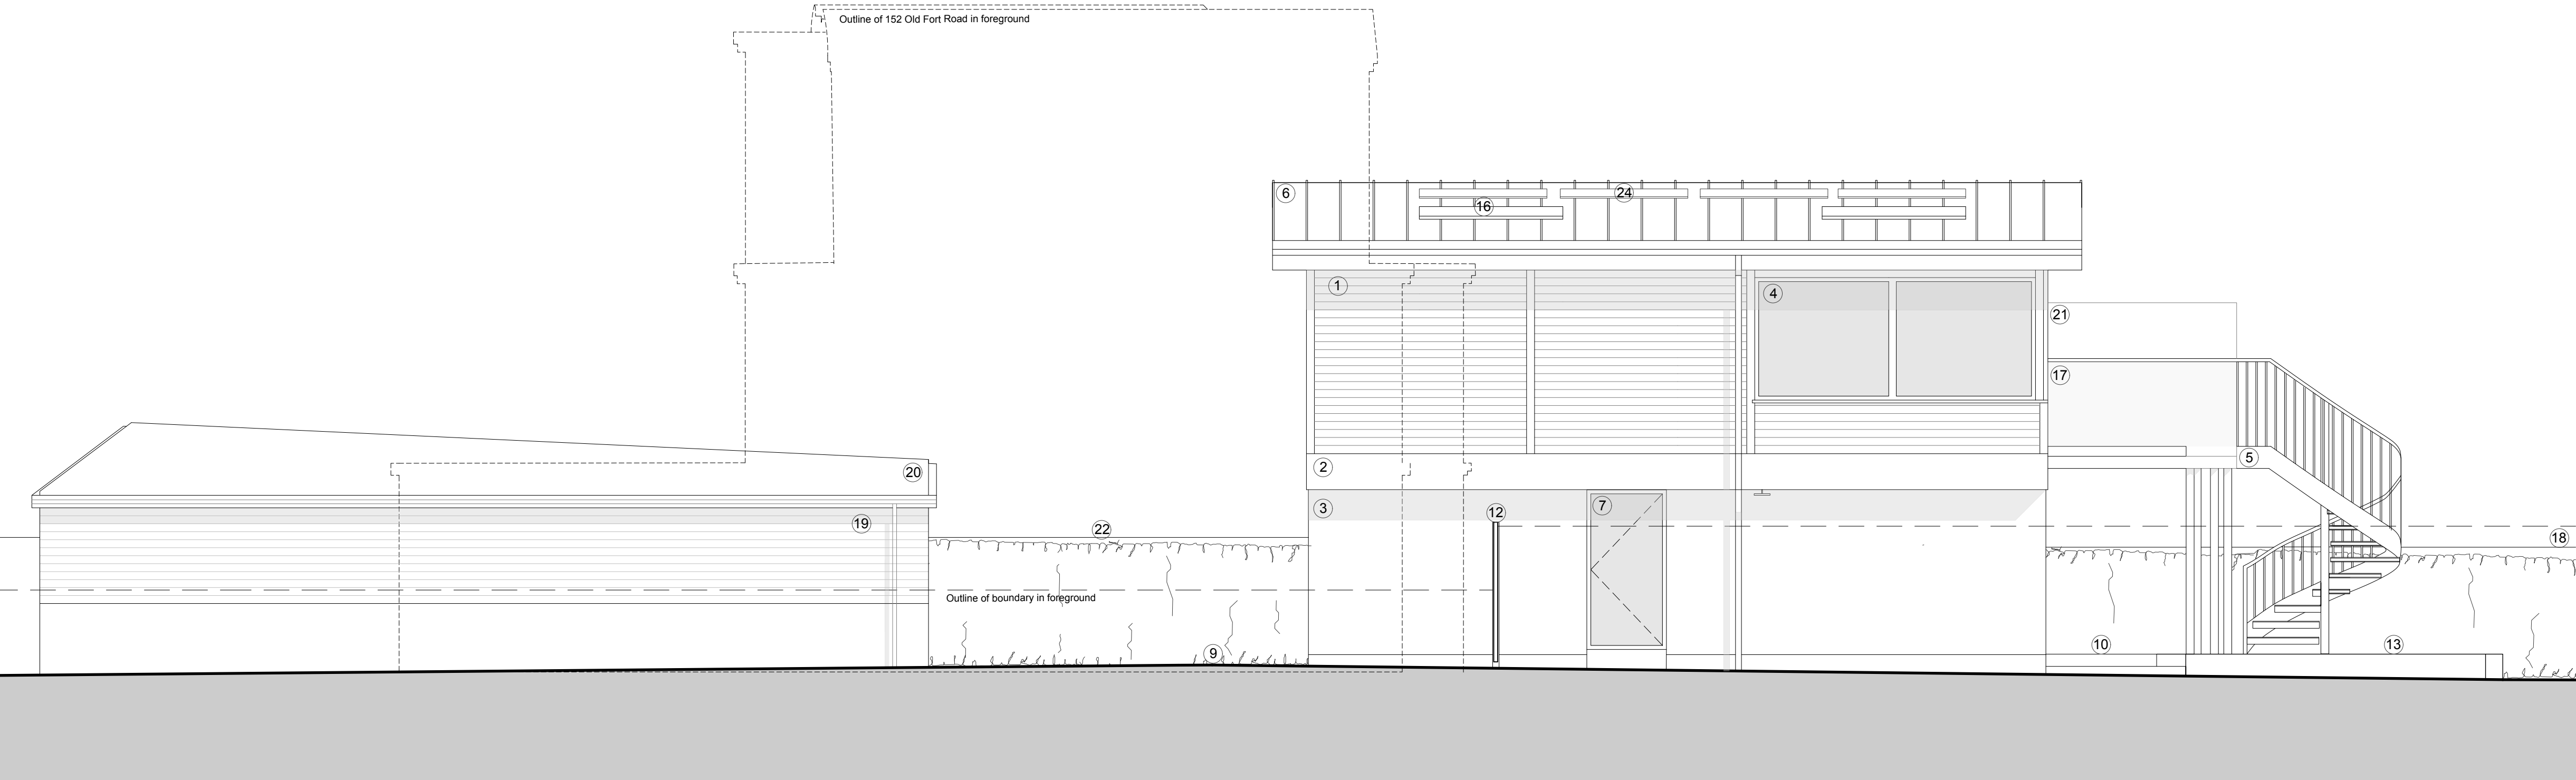

West Elevation 1:50

- Key**
- 1 Replacement timber cladding ('*Thermory*')
 - 2 White uPVC cladding to be replaced with powder coated aluminum
 - 3 White painted render
 - 4 Treble glazed windows and doors ('*Nordan*')
 - 5 Powder coated (colour) steel spiral staircase
 - 6 Metal zinc roof
 - 7 New glazed door
 - 8 Beach shingle with planting
 - 9 Re-used paving (from existing driveway)
 - 10 Timber terrace
 - 16 Replaced balcony
 - 12 Powder coated (colour) galvanised steel gate
 - 13 Swimming Pool
 - 14 Painted breeze blocks
 - 15 Translucent coloured panel (as existing)
 - 16 Roof light
 - 17 Frameless glass balustrade
 - 18 Existing boundary wall
 - 19 Horizontal timber cladding
 - 20 Sedum roof
 - 21 1.8m high screen/mirror as existing
 - 22 Decorative Breeze block boundary wall
 - 23 Original timber frame doors from house reinstated to 'garden room'
 - 24 Solar PVs
 - 25 Air Source Heat Pump

client	drawn by	revision
Jo Murray & Andrew Travers	C.P.	-
project	drawing title	
154 Old Fort Road	Elevations	
Shoreham By Sea		
BN43 5HL	Planning	
drawn by	checked by	date
C.P.	C.P.	Sept '25
scale/original sheet size	1:50 @ A1	
www.abir.co.uk info@abirarchitects.co.uk		
Unit 1, Beta Works, 152 Old Fort Road, Hove, BN3 2RQ, United Kingdom		
Company No: 1117 VAT No 971 4147 17		
© ABIR Architects Ltd. Check all dimensions on site before work is undertaken. All goods, materials and workmanship to conform with current building regulations, BSS and COP's.		

FOR REFERENCE ONLY

ABIR Architects

RIBA
Chartered Practice