



amendments				auth./chkd.	
rev.	date	comment			
-	-			-	-

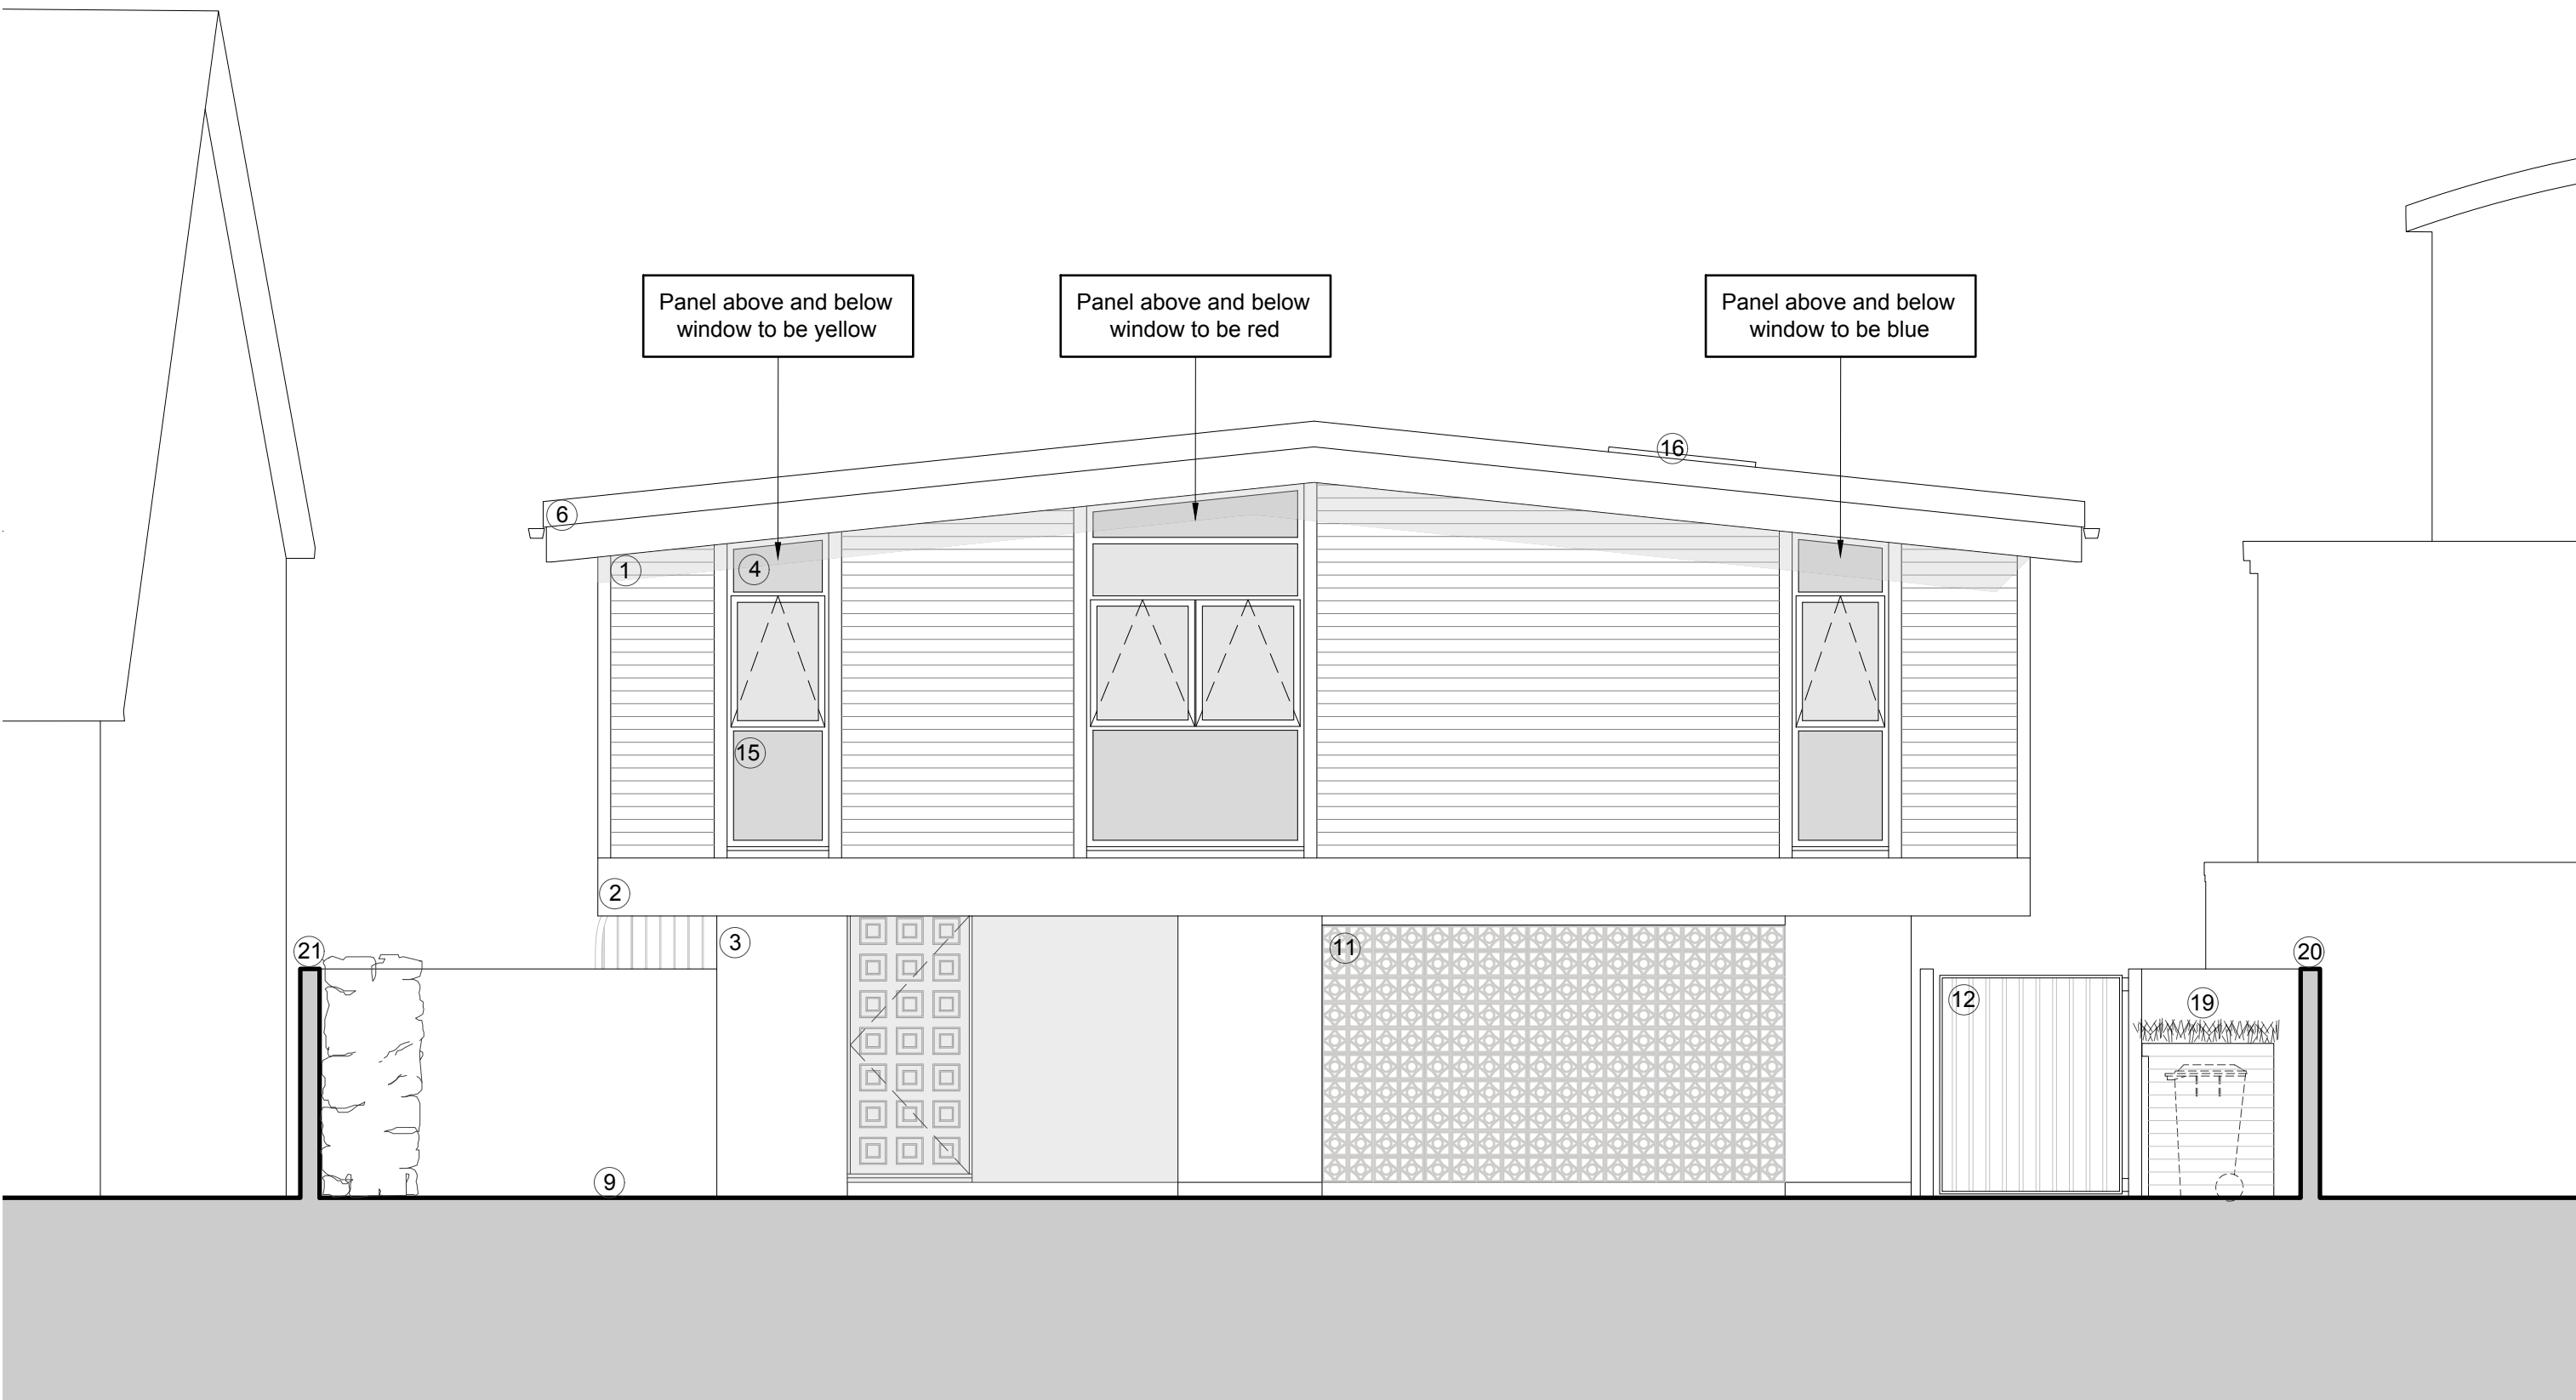

North Elevation (Excluding garden room) 1:50



North Elevation (Including garden room) 1:50

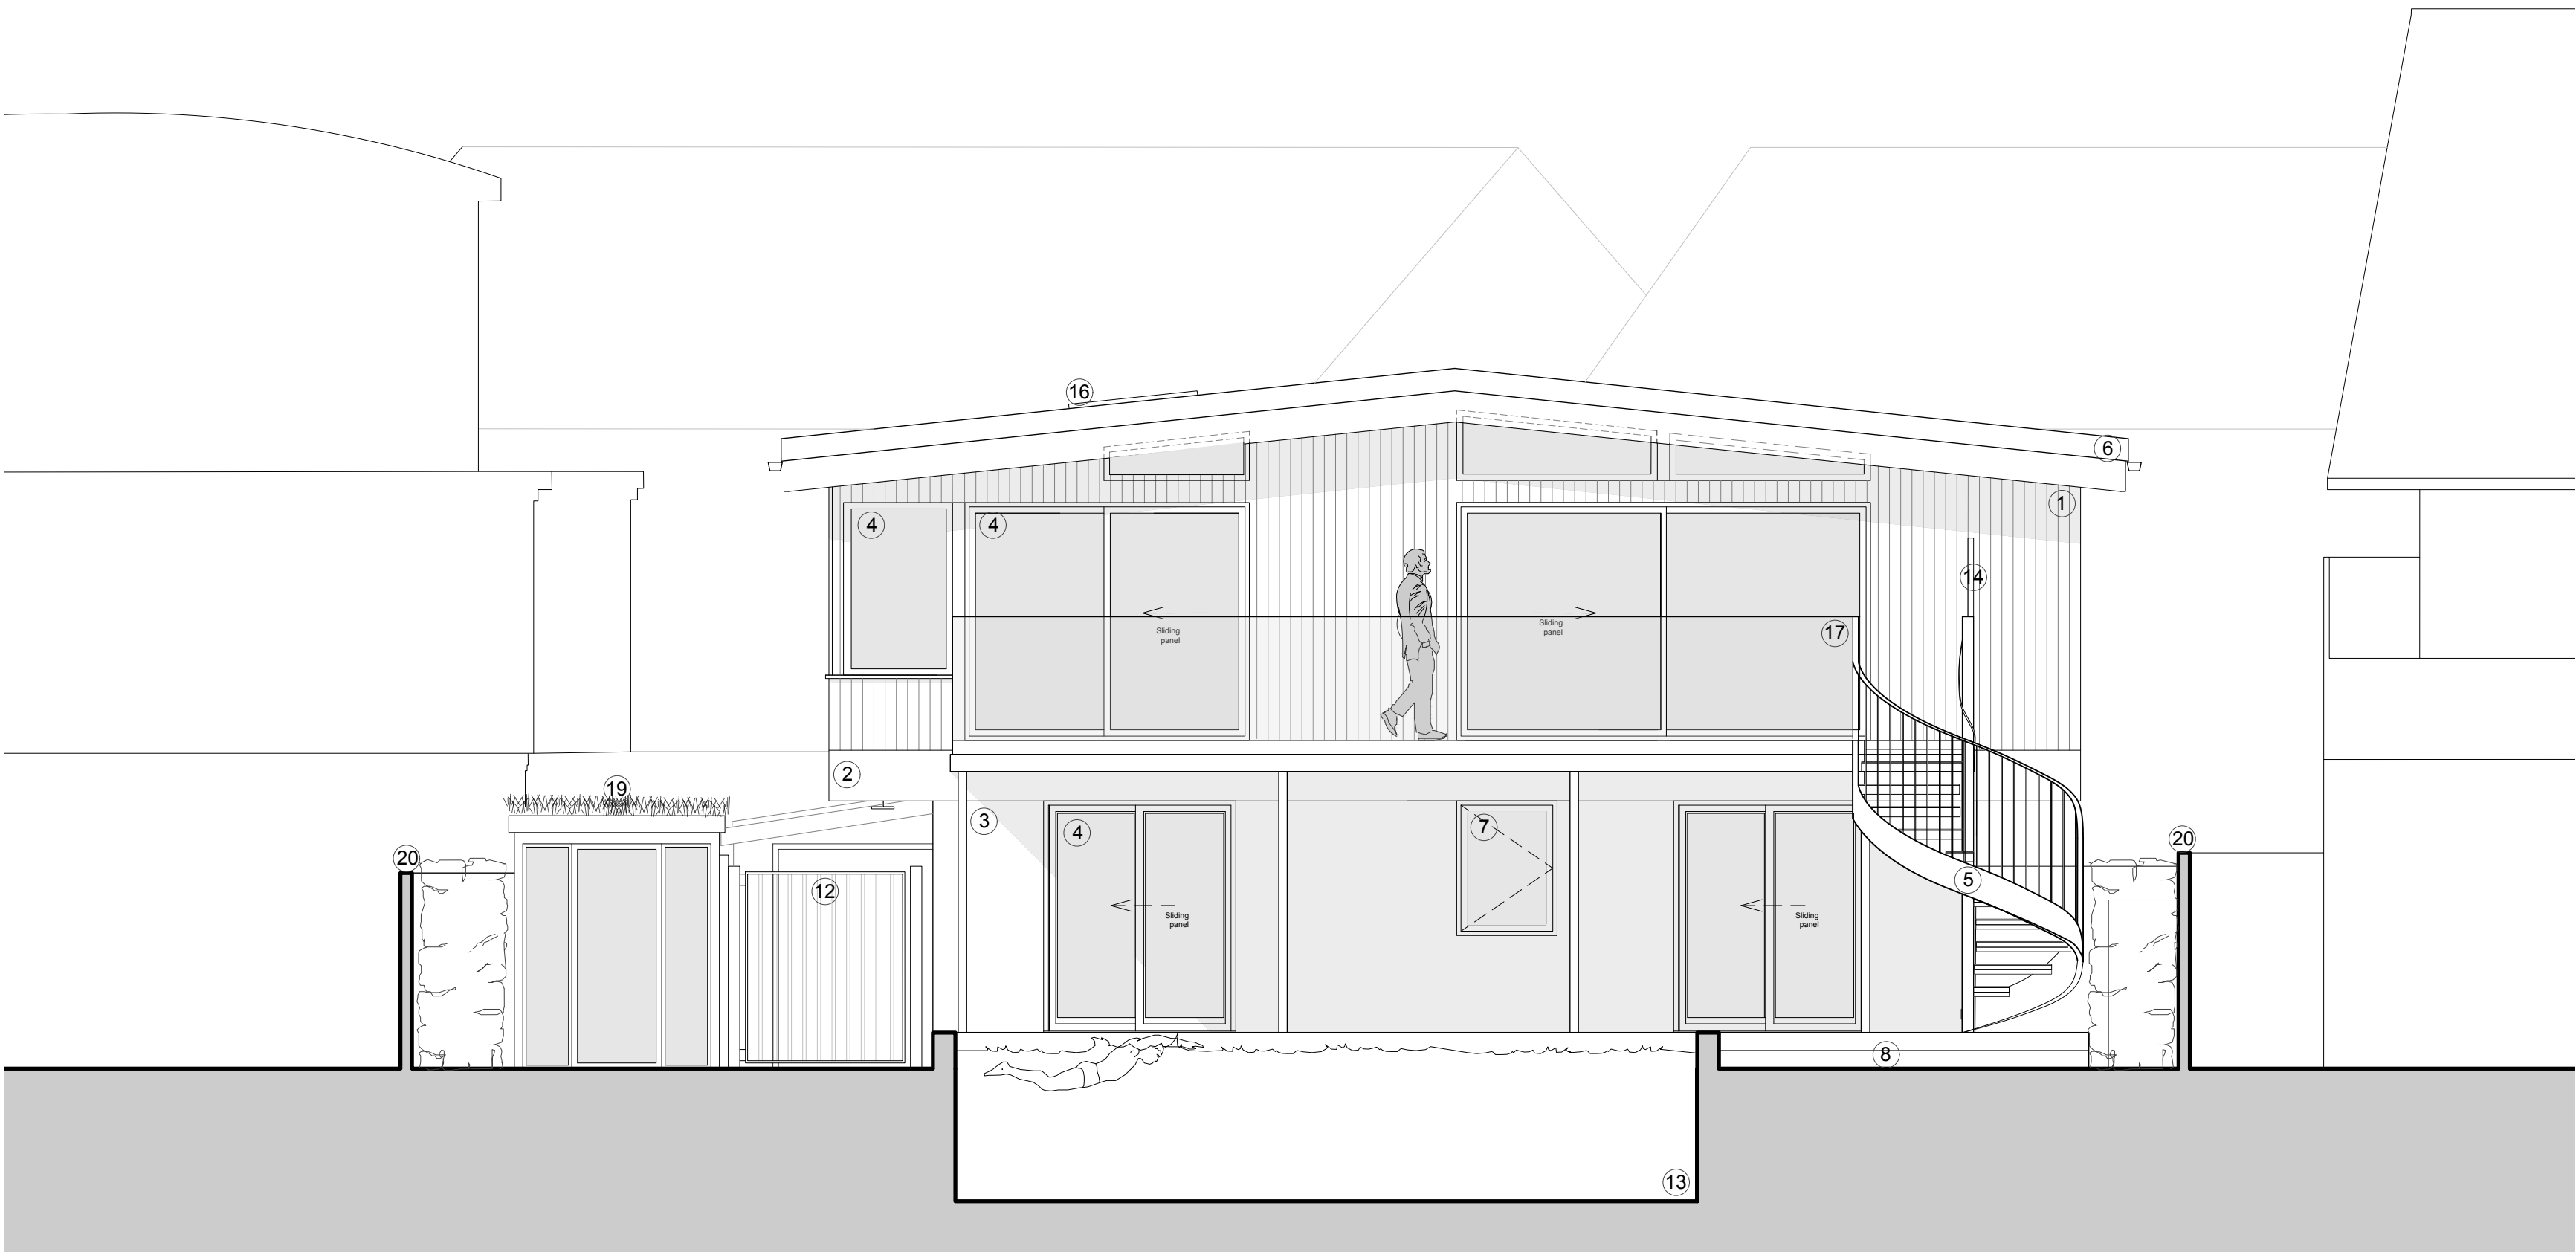

South Elevation 1:50

Key

- 1 Replacement timber cladding ('Thermory')
- 2 White uPVC cladding to be replaced with powder coated aluminum
- 3 White painted render
- 4 Treble glazed windows and doors ('Nordan')
- 5 Powder coated (colour) steel spiral staircase
- 6 Metal zinc roof
- 7 Treble glazed casement Window to replace existing door
- 8 Beach shingle with planting
- 9 Re-used paving (from existing driveway)
- 10 Timber terrace
- 11 Painted breeze blocks ('UK Best Tile's clay breeze blocks')
- 12 Powder coated (colour) galvanised steel gate
- 13 Swimming Pool
- 14 1.8m high screen/mirror as existing
- 15 Translucent coloured panel to top and bottom window panes (as existing)
- 16 Roof light
- 17 Frameless glass balustrade
- 18 Horizontal timber cladding
- 19 Sedum roof
- 20 Existing Boundary wall
- 21 Decorative breeze block boundary wall

client	drawing number	revision
Jo Murray & Andrew Travers	0750.PL.004	-
project	drawing title	
154 Old Fort Road Shoreham By Sea BN43 5HL	Elevations Planning	
drawn by	date	scale/original sheet size
C.P	Sept '25	1:50 @ A1
www.abir.co.uk info@abirarchitects.co.uk Unit 1, Bosc Road, Hove, BN3 9X, United Kingdom Company No 085117 VAT No 971 4147 17		
© ABIR Architects Ltd. Check all dimensions on site before work is undertaken. All goods, materials and workmanship to conform with current building regulations, BSS and COP's.		

FOR REFERENCE
ABIR Architects