


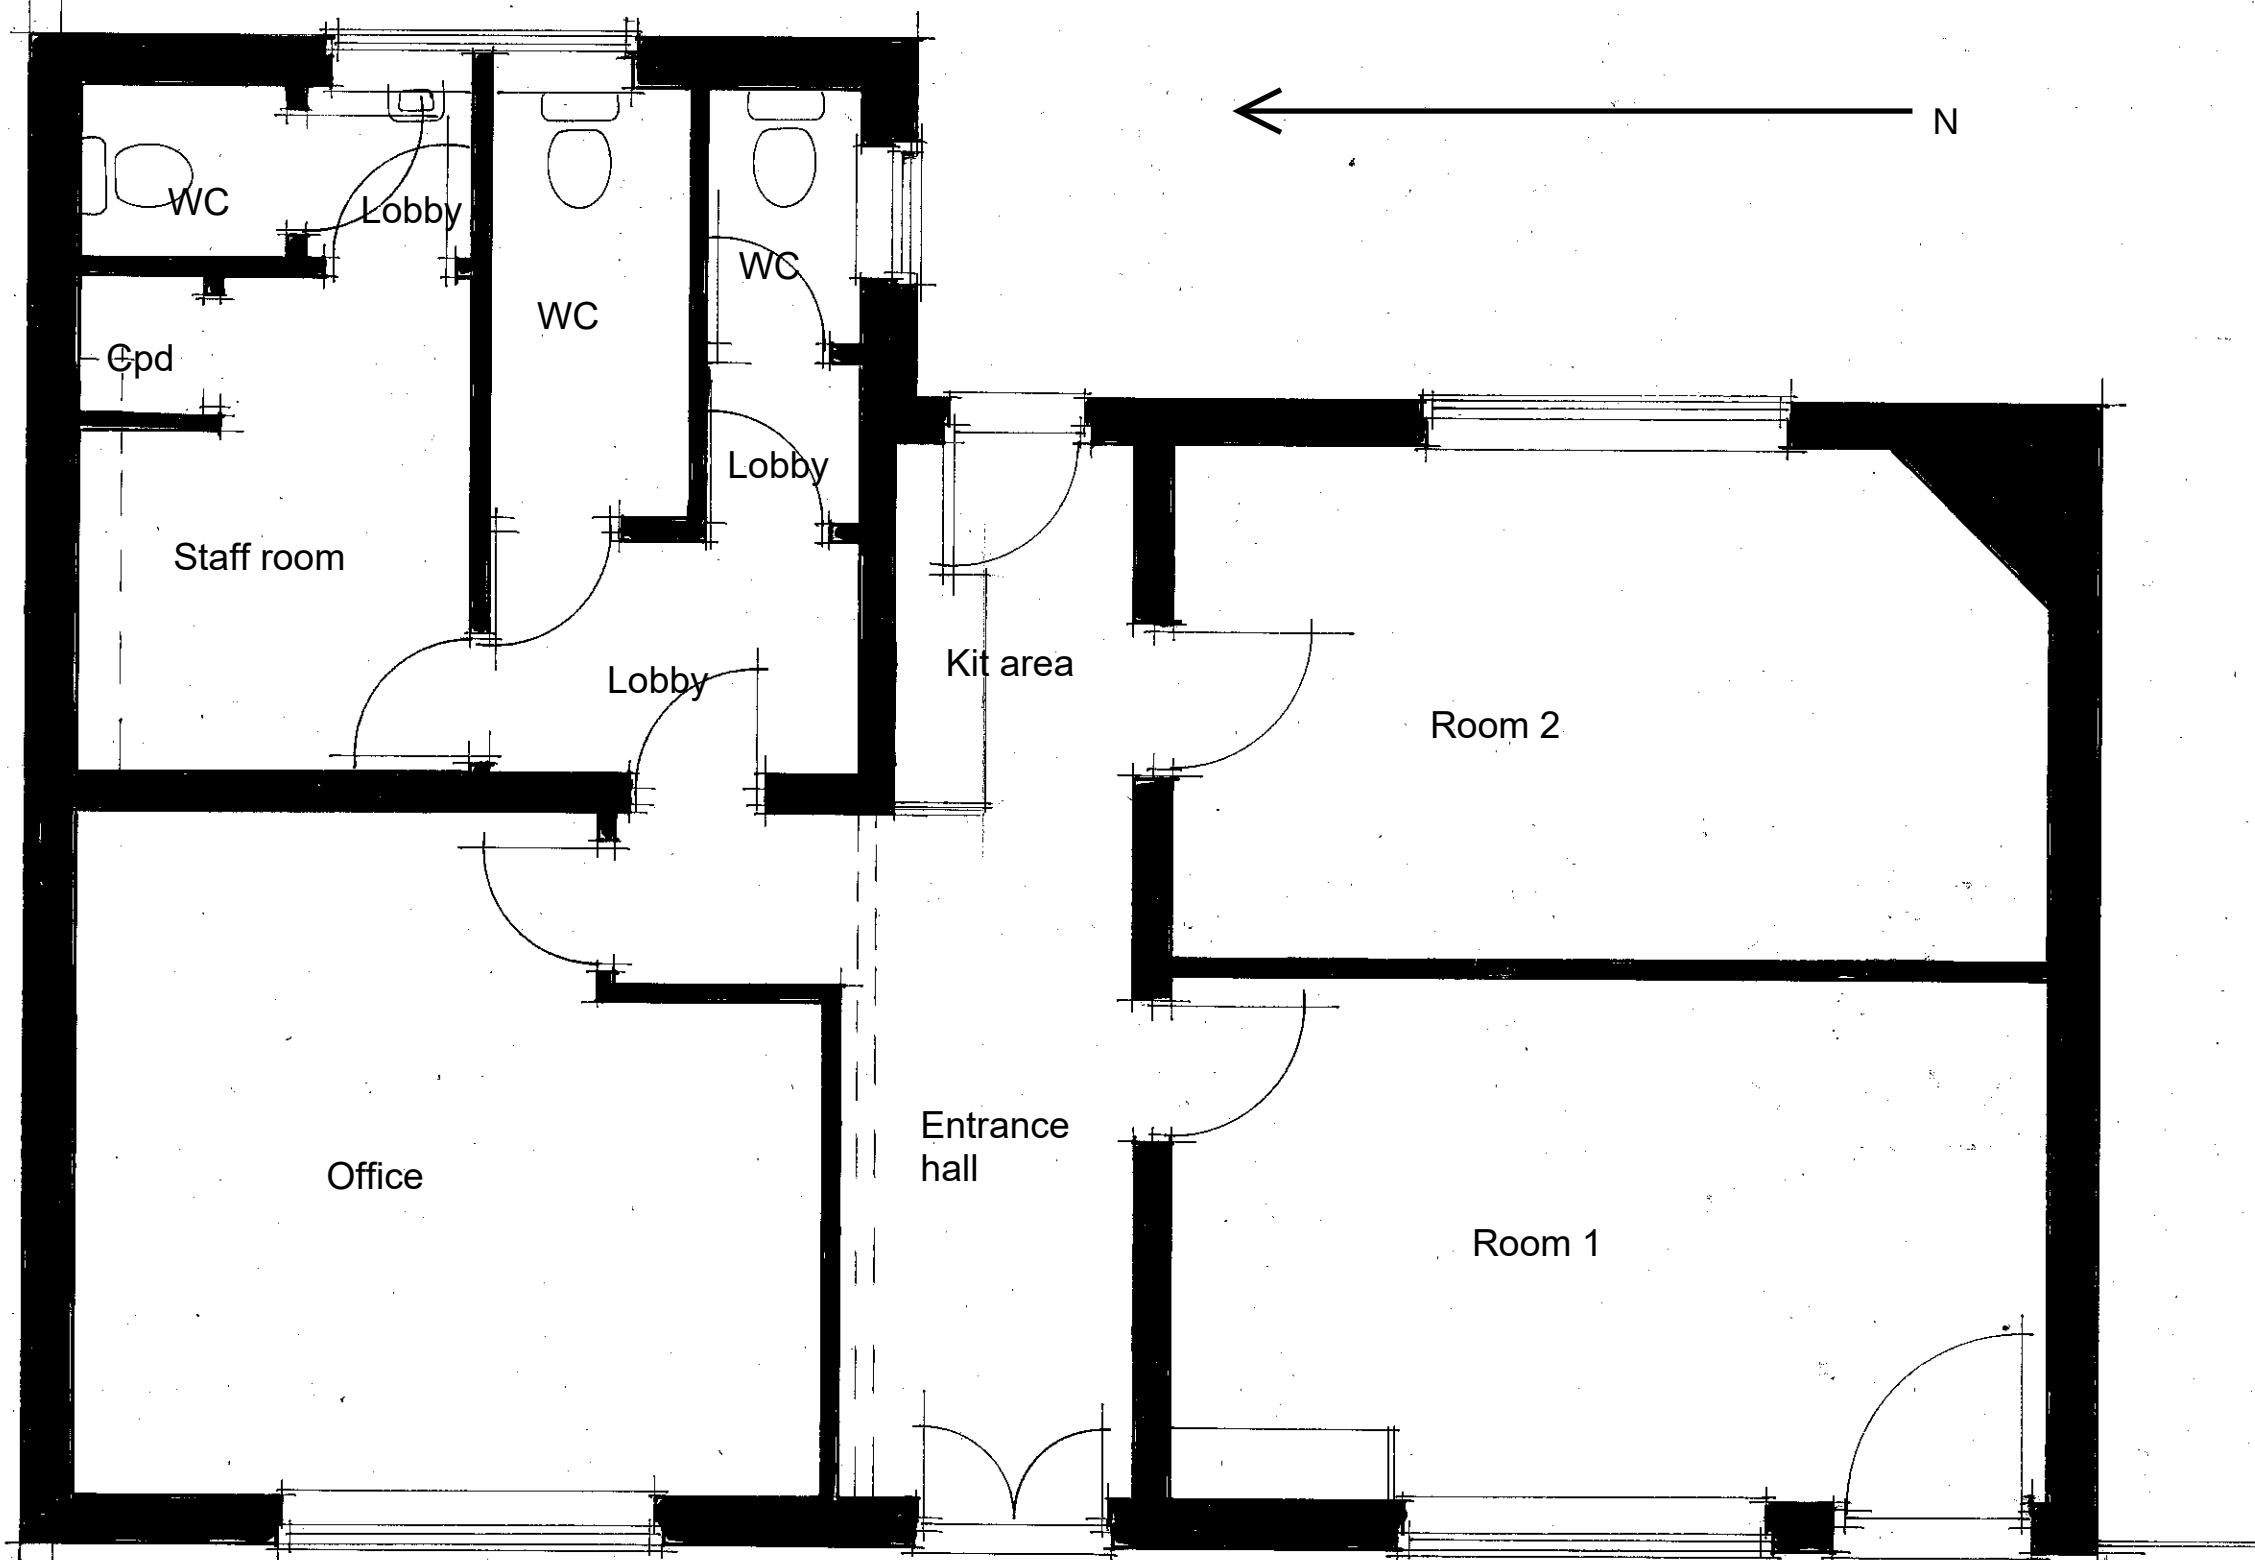

Proposed use - Office (Class E)

Address: 50 Grafton Road, Worthing
 Drawing Title: Proposed Ground Floor Plan
 Drawing Number: DWG-50GRAF-PRO-GF
 Scale: 1:50 @A3
 For Planning Purposes Only

Plan 1:50