



Proposed Block Plan

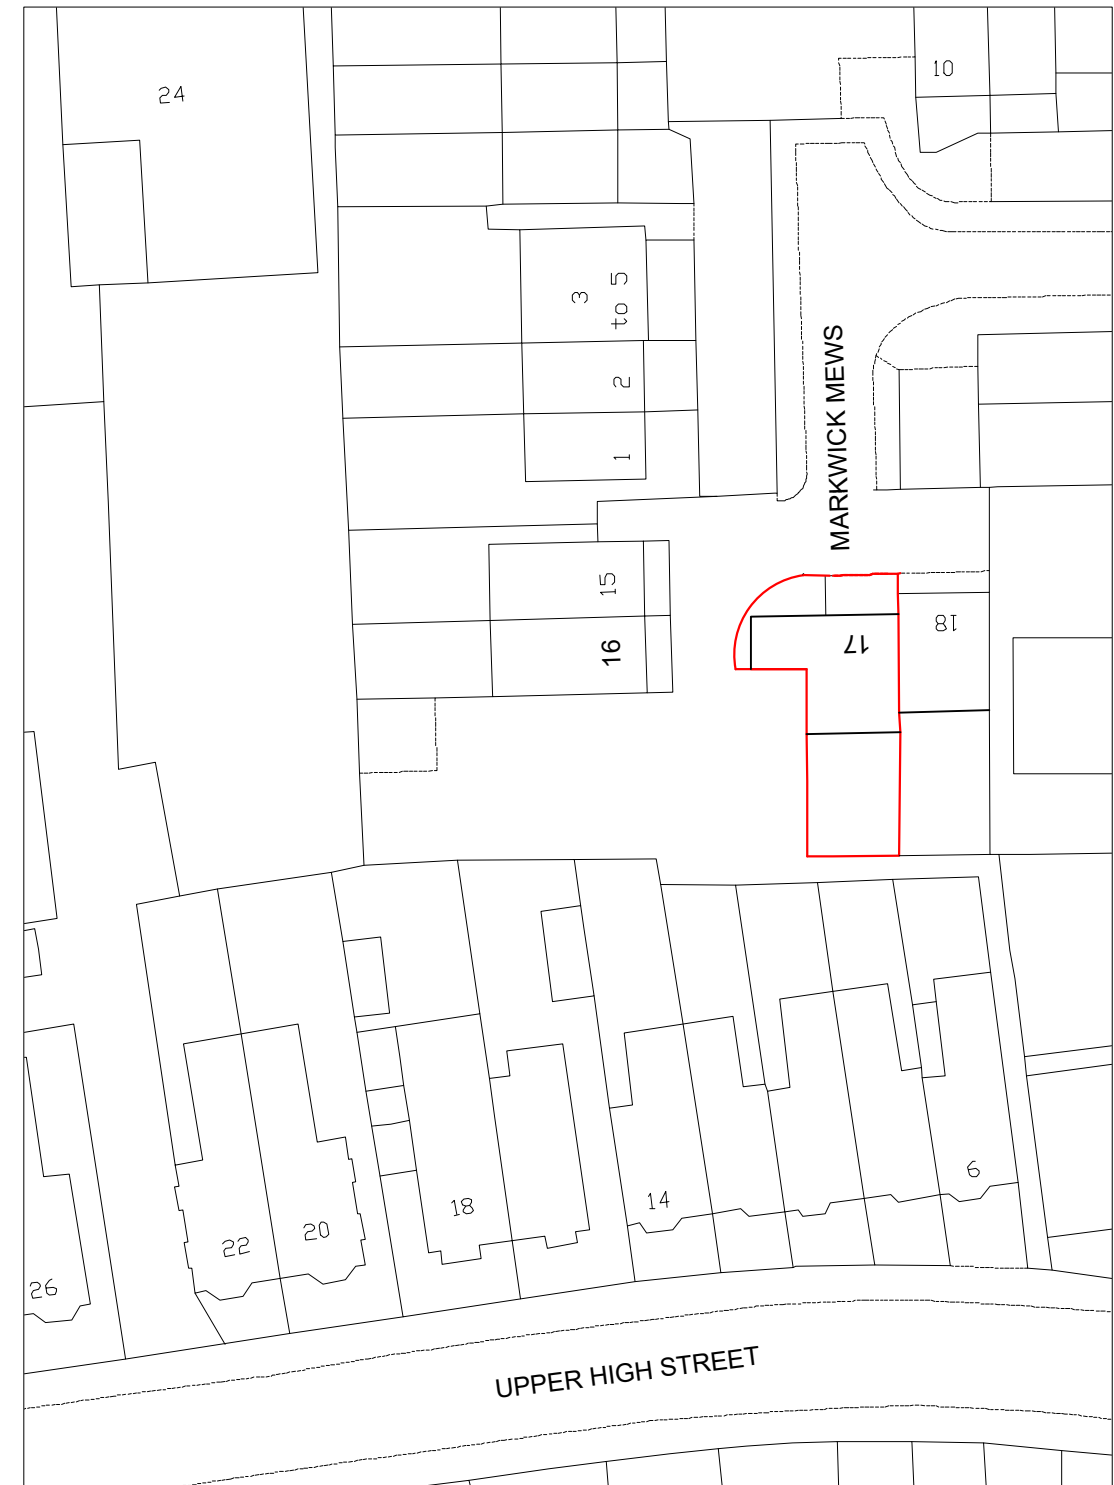

Existing Block Plan

 

1:500 Scale Bar

Block plan
Scale 1:500 PAPER SIZE A3

Drawing Name:
• Existing and Proposed
Ground Floor Plan.

Application Type:
**3M Single Story Rear
Extension under GPDO 2015.**

SITE / PROPERTY:
17 Marwick Mews, Worthing,
West Sussex, BN111DZ.

Drawn by:
Ahmed Abuorof.
**Bsc Architectural
Technologist**

Date:
11/06/2026